
wps planning
planning - design

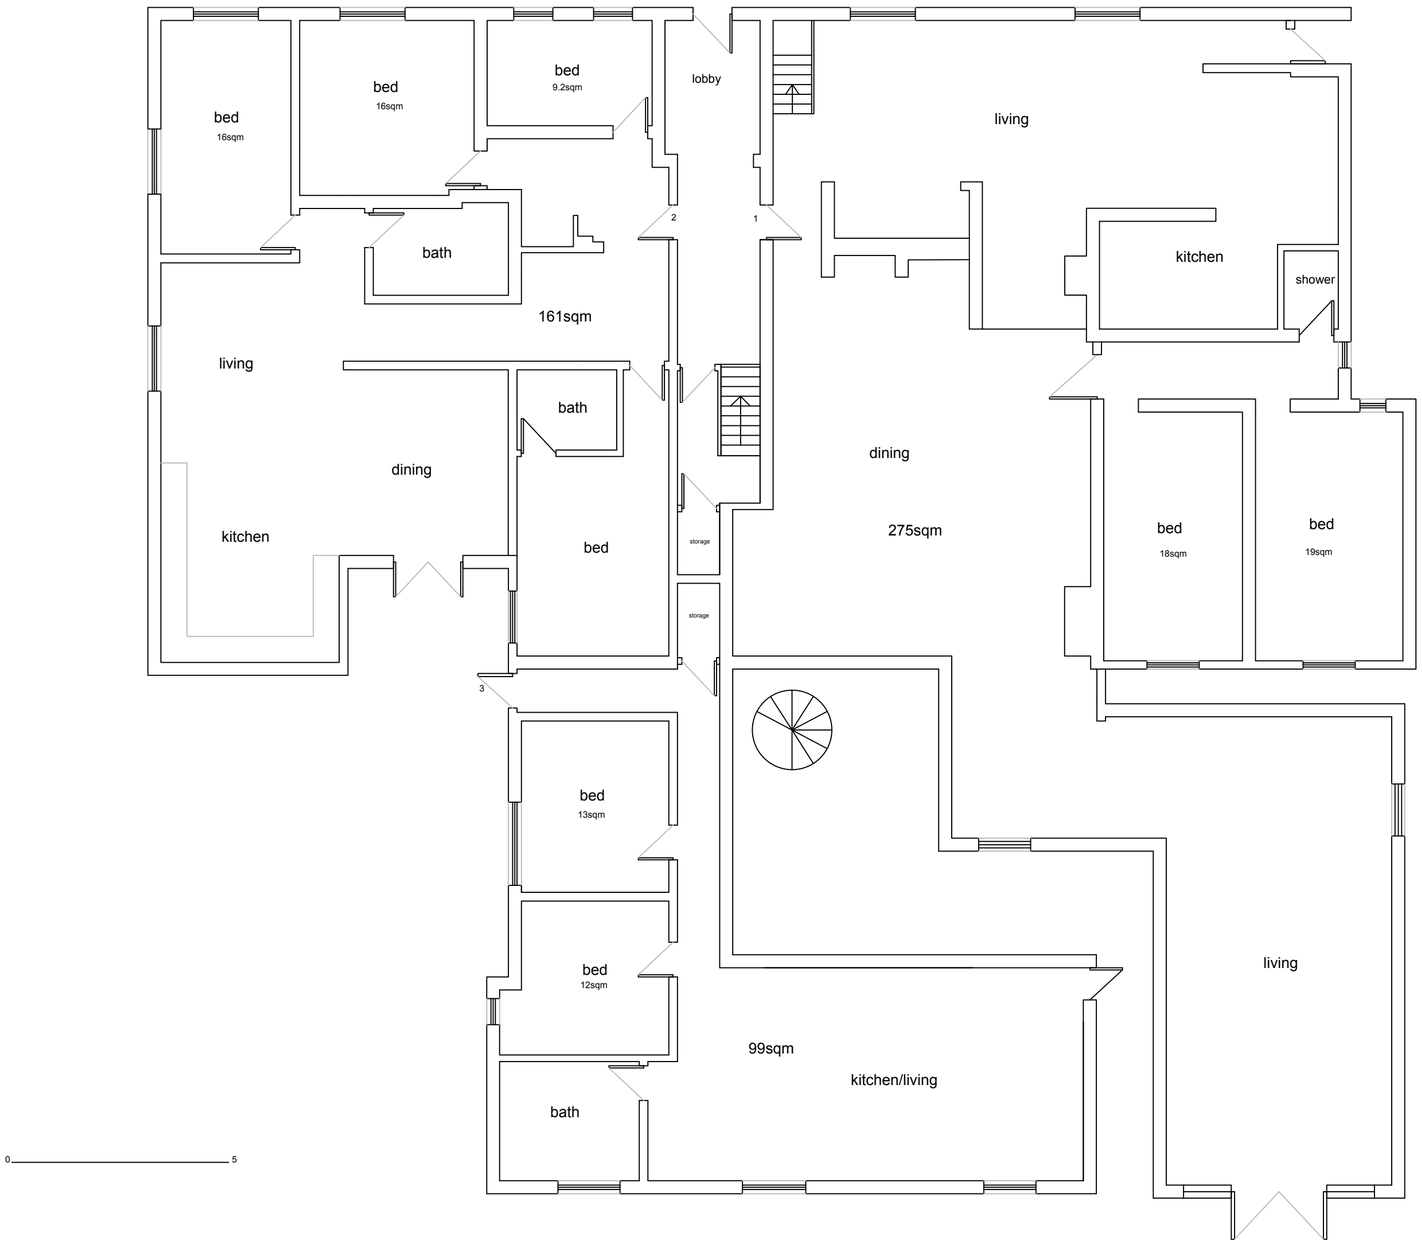


ground floor

proposed change of use - Random Hall hotel, Slinfold - proposed ground floor - drawing no. 172/2025/3rc - scale 1:100 @a2