


**SITE (BLOCK) PLAN**
**scale 1:500**

0m 5m 10m 20m 30m 40m 50m

scale

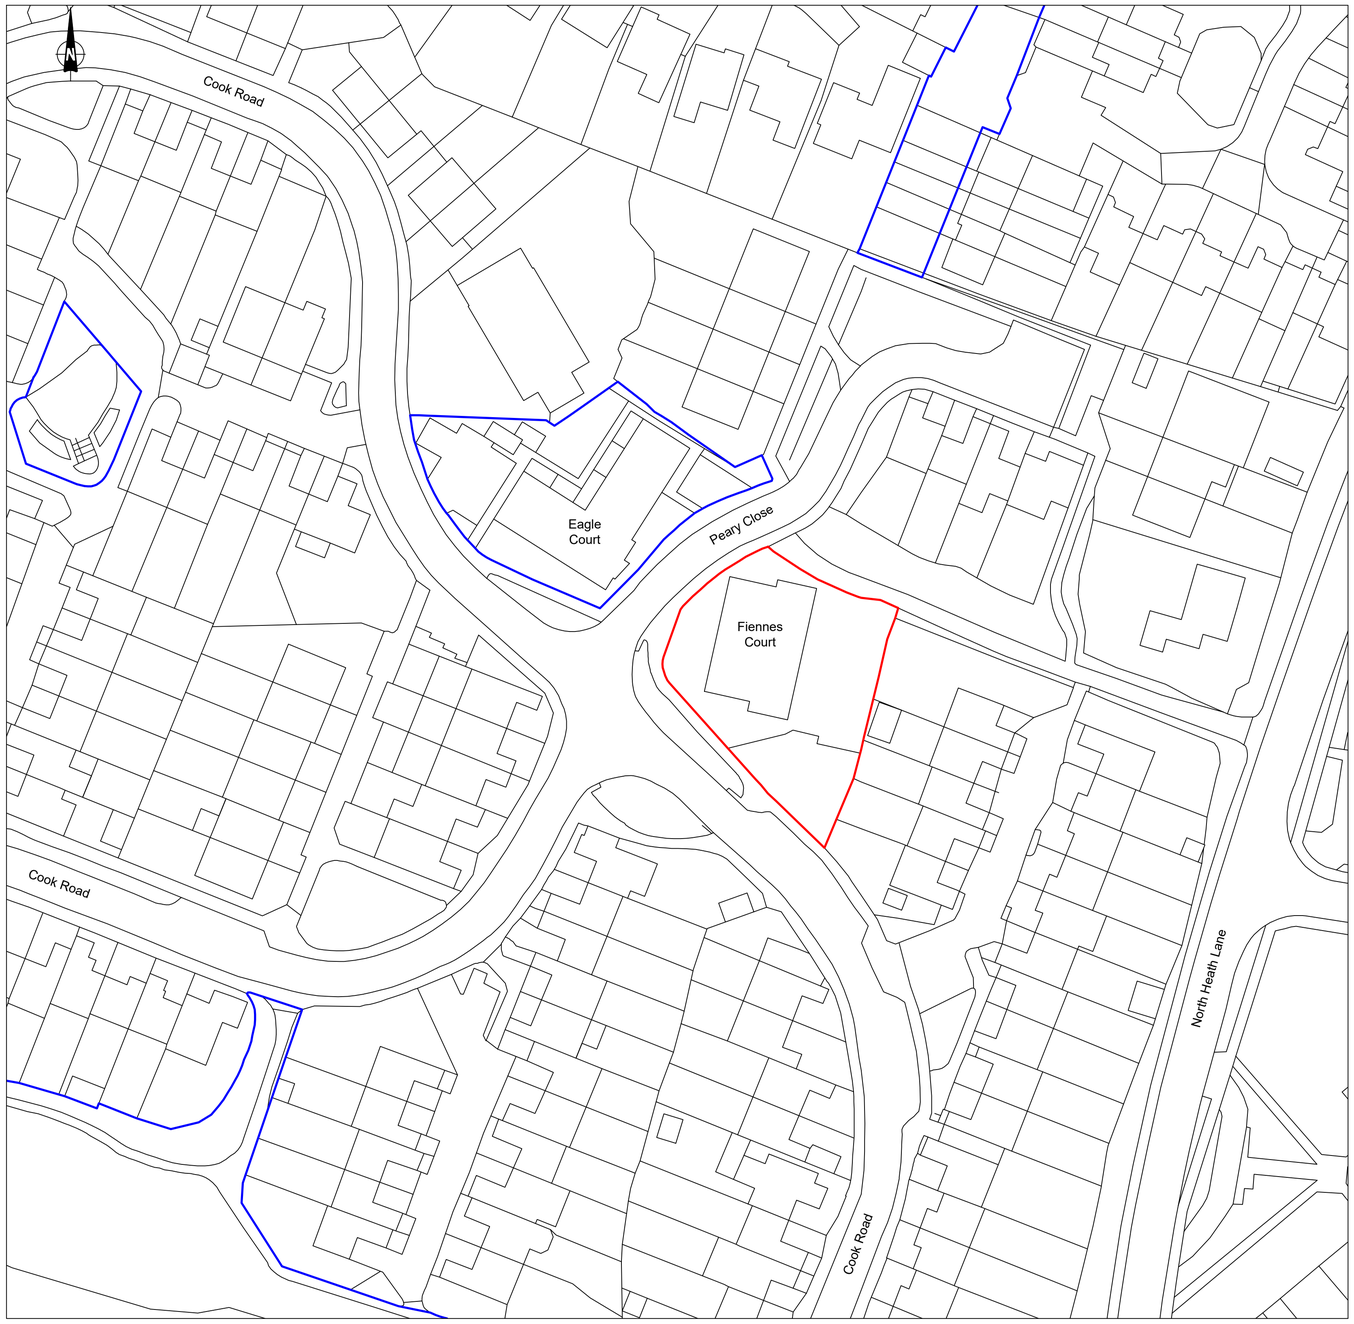


**LOCATION PLAN**
**scale 1:2500**

0m 50m 100m 150m 200m

scale

Project
Proposed Air Vent
Fiennes Court, Cook Road
Horsham, RH12 5GU

Title
Location and Site Plan

| Scale | Drawn | Checked | Date |
|---|---|---|---|
| as shown @ A1 | nhw | | Oct 2026 |

| Project No. | Drawing No. | Revision |
|---|---|---|
| | HFC / 01 | |

© Crown copyright 2026 OS AC0000820204. You are permitted to use this data solely to enable you to respond to, or interact with, the organisation that provided you with the data. You are not permitted to copy, sub-license, distribute or sell any of this data to third parties in any form.