RICS the mark of property professionalism worldwide

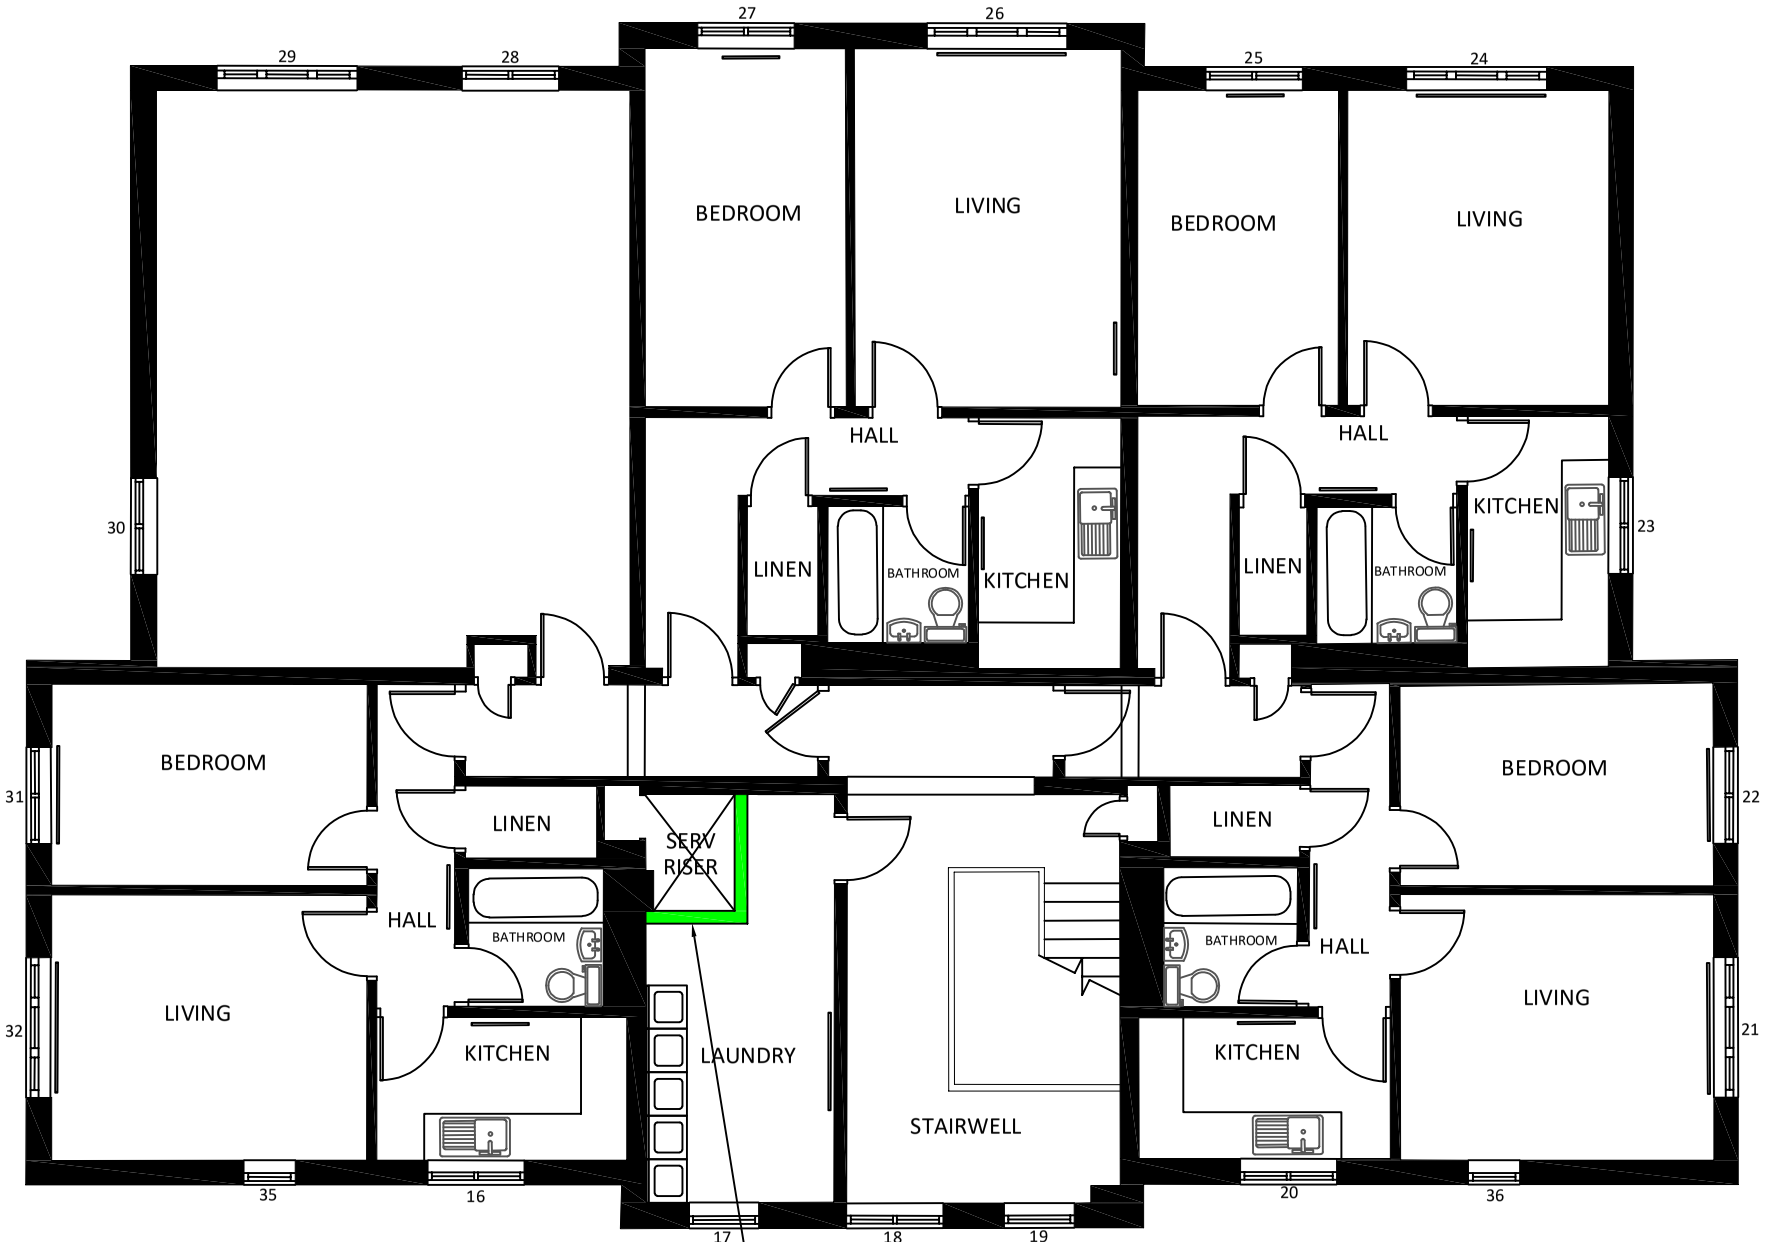

Proposed First Floor
(1:100 @ A3)

New fire rated stud wall forming service riser

0m 1 2 5m 10m

DRAWING ISSUE NOTE:

- For the purpose of submission to Local Authority for the approval of Planning Consent
- This drawing is to be read in conjunction with all other relevant drawings & details in this package
- Do not scale, except for Planning puposes
- Dimensions are in millimeters unless otherwise stated
- Do not use for construction
- Should any third party use these drawings for the purpose of construction, it shall be entirely at their own risk.

Revision

Project
Decarbonsiation Works

Site Address
Fiennes Court
Cook Road
Horsham
RH12 5GU

Drawing
Proposed First Floor Plan

Client
Horsham District Council

Drawing No.
1961.26.04

Revision

Registered LABC Partner Authority Scheme

Drawing Issue:
PLANNING

Scale		Sheet Size
1:100 @ A3		A3
Date	Drawn By	Checked By
Aug 26	JB	AC

COH Surveyors
2B Chanctonfold, Horsham Road
Steyning, West Sussex. BN44 3AA
T 01903 816290
E reception@cohsurveyors.co.uk

© COPYRIGHT 2026 COH Surveyors. All rights reserved.