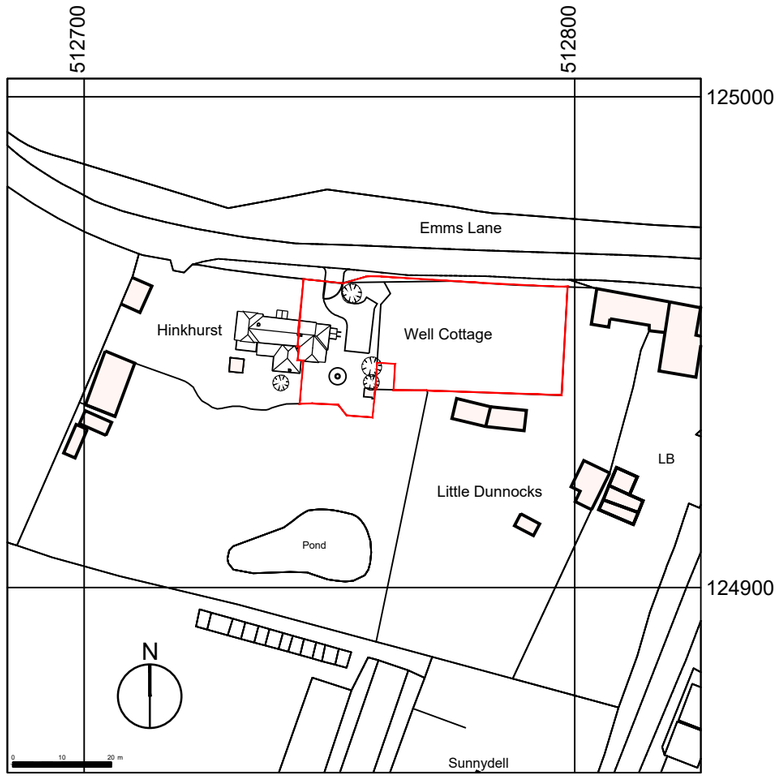

LOCATION PLAN (1:1250)

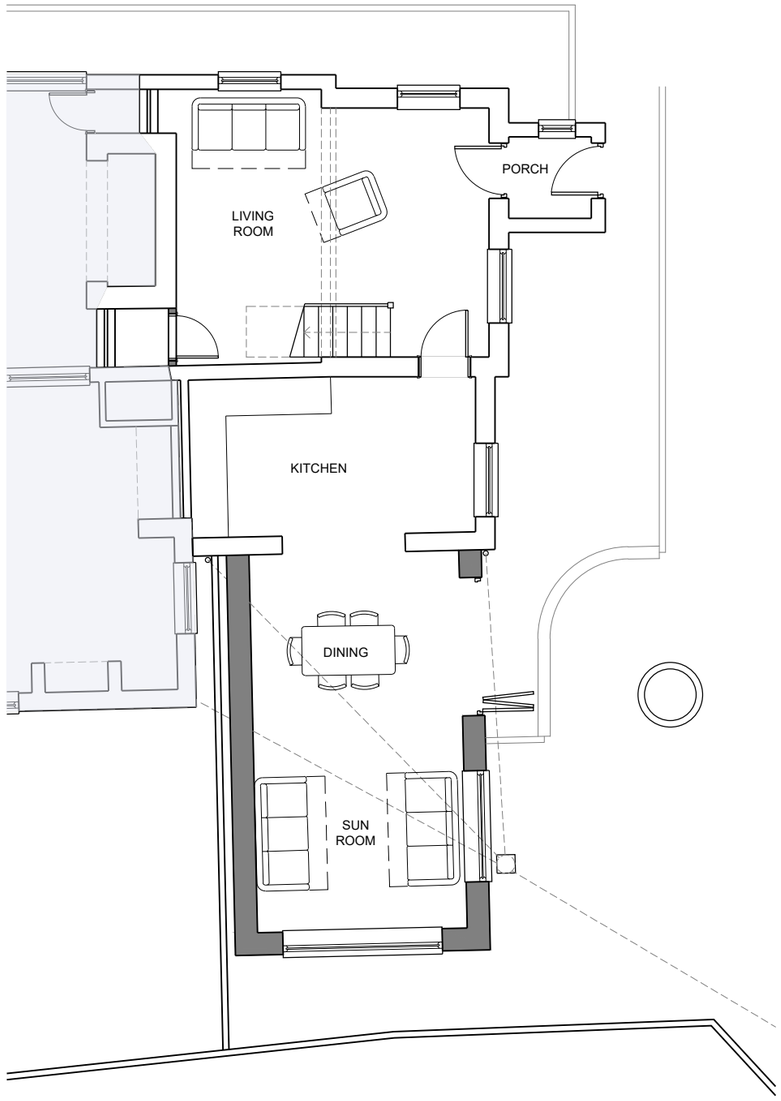

PROPOSED GROUND FLOOR PLAN (1:100)

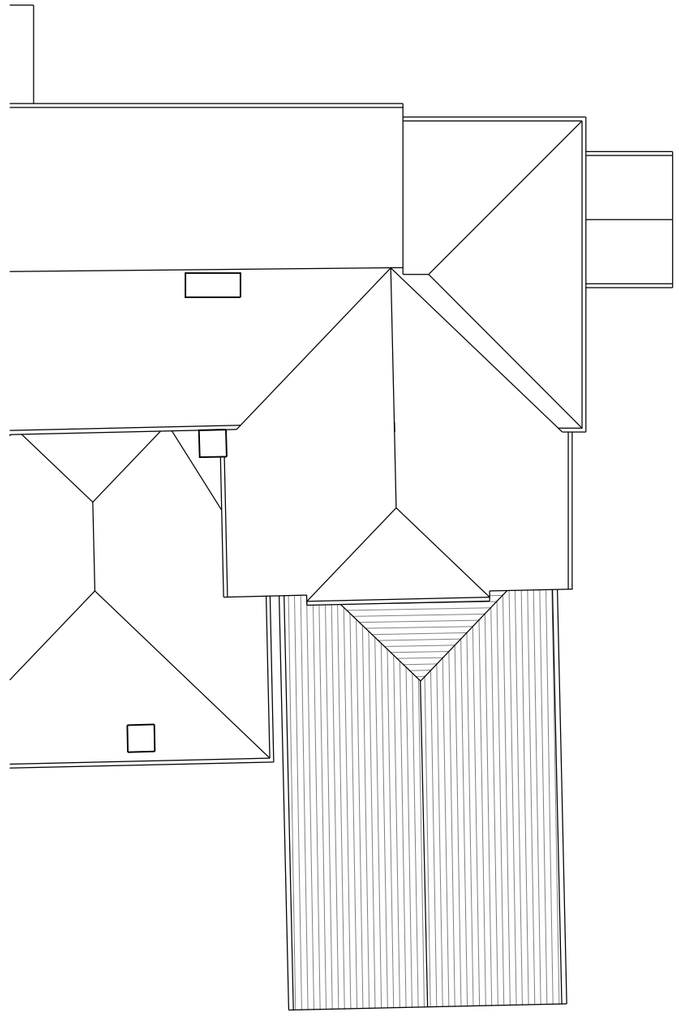

PROPOSED ROOF PLAN (1:100)

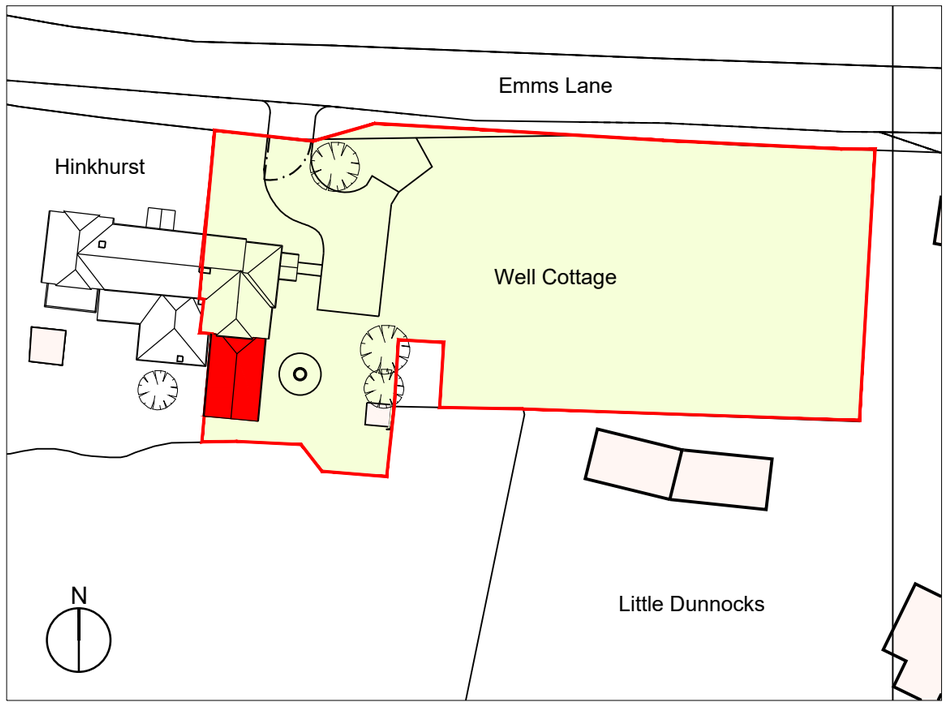

PROPOSED BLOCK PLAN (1:500)

0m 1m 2.5m 5m
Scale 1:100

0m 5m 12.5m 25m
Scale 1:500

0m 6.25m 12.5m 31.25m 62.5m
Scale 1:1250

mark alford design architecture
Heatherlands Bracken Lane Storrington West Sussex RH20 3HS
T: 01903 740033 E: office@markalforddesign.com

client: MR S CAUDILL and MS C BELL

project title: WELL COTTAGE, BROOKS GREEN
PROPOSED REAR EXTENSION

drawing title: PROPOSED PLANS

drawn by: MSA date: OCT 26 scale: 1:100/1:500/1:1250 @ A3

issue status: design ☒ BofQ ☐ construction ☐ record ☐

drawing number: **26598 / P202** revision:

This drawing may not be used or reproduced without written consent. Copyright reserved
No dimensions to be scaled from this drawing except for Planning purposes.