




ARCH
ASSOCIATES

APPENDIX 3

ADOPTABLE ROAD EXTENTS

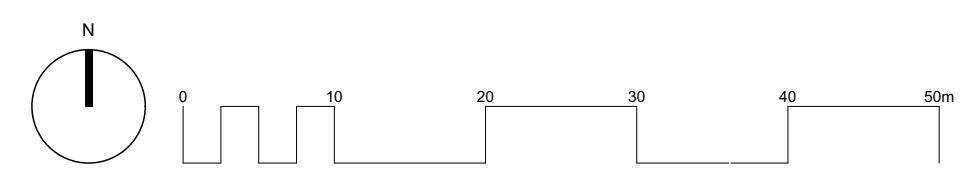

Please Note:

This drawing can only be scaled for planning purposes. Dimensions to be checked on site and any discrepancies are to be highlighted to the Architect prior to construction.

Topographical / Ordnance Survey information shown has been prepared by a third party. HGP accept no responsibility for accuracy or completeness of the survey.

This drawing is to be read in conjunction with all other project drawings, construction notes and / or project specifications including those by other project consultants and specialists. All discrepancies should be reported immediately.

Design subject to detail development / approval. Measurements and accommodation schedules subject to amendments following coordinated input by others. Costings cannot be finalised until approval / confirmation by relevant authorities and client

Extent of Adopted Road & Associated footpaths

Existing Spaces Repositioned

MUSE

P04 Landscape Amended	14.05.26	IC	MLE
P03 Pumping Station Alterations	30.04.26	IC	MLE
P02 Pumping Station Added	15.04.26	IC	MLE
P01 Initial Issue	10.03.26	LW	MLE
Rev Description	Date	DB	CB

Road Adoption

PROJECT Novartis Site, Horsham	JOB NO 17100
SCALE 1:500 @ A1	DATE March 26
DRAWN BY / CHECKED BY LW / ME	REVISION P04
DWG# 17100-HGP-P3-XX-D-A-0072	STATUS PLANNING

hgp

© HGP Architects Ltd.
Furzehall Farm, Wickham Road,
Fareham, Hampshire, PO16 7JH

01329 283 225
email@hgp-architects.co.uk
hgp-architects.co.uk