


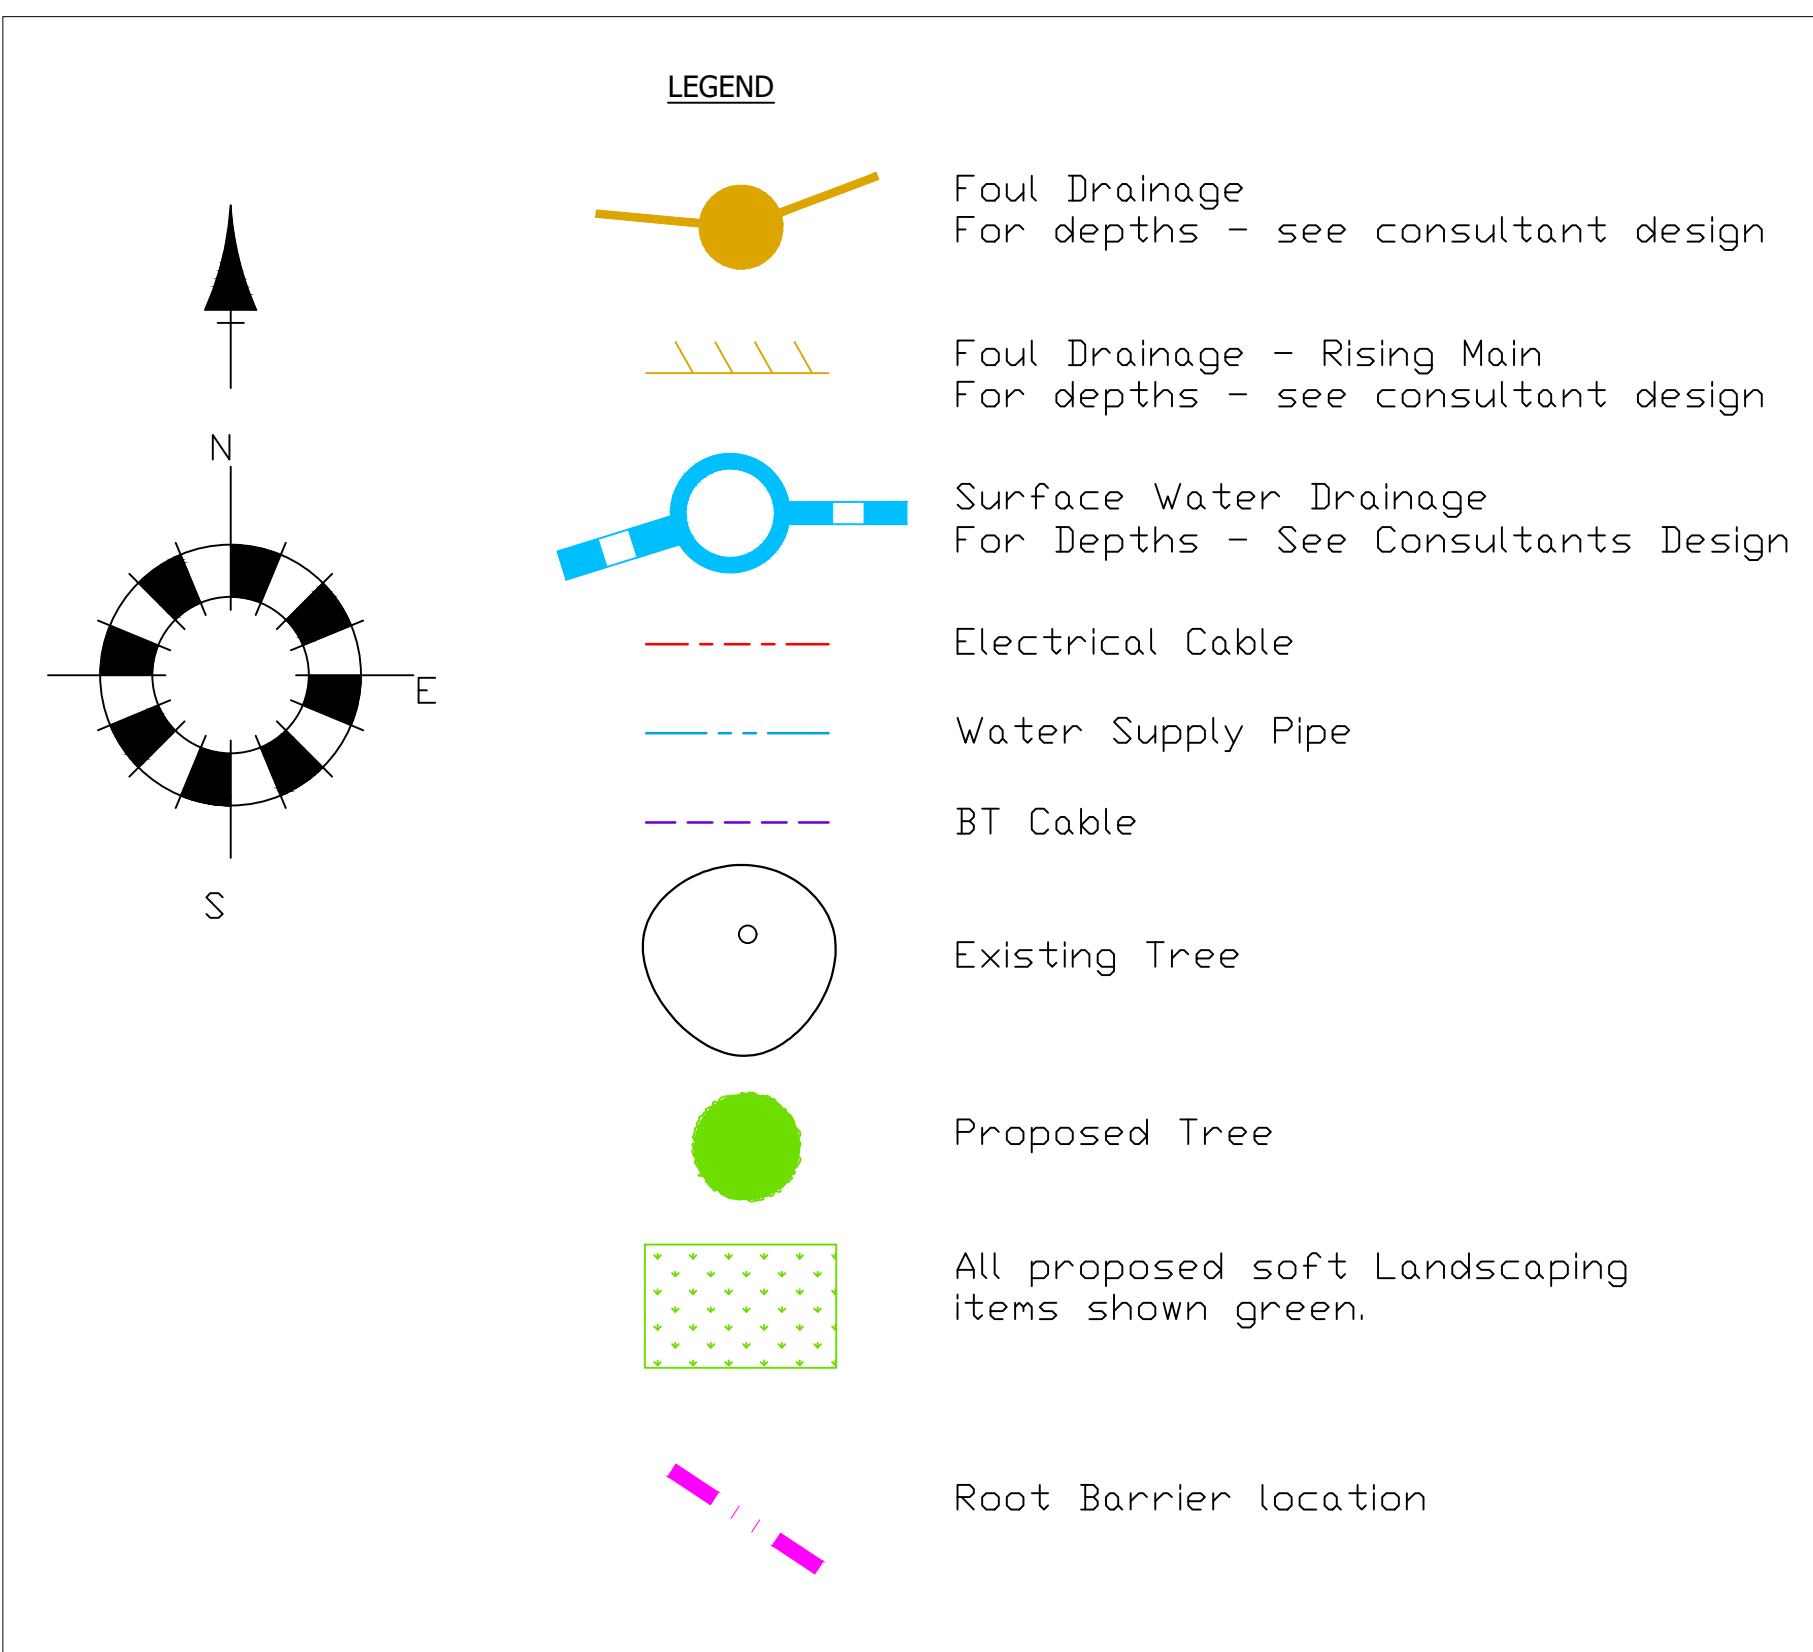

SITE LOGISTICS PLAN

Drawn by
MI

Checked by

Status	Date	Scale	Drawing Number	Rev
N/A	AUG 26	1:500 @ A1	256-00-DEV-0060	-
Project		Drawing Title		
STATION ROAD, COWFOLD WEST SUSSEX, RH13 3DE		COORDINATED SERVICES AND LANDSCAPING		
		DEVINE HOMES PLC ST. MICHAELS HOUSE, 111 BELL STEET, REIGATE, SURREY RH2 7LF		