



General Notes


- For Civil Engineering General notes to dwg no. 15478-TUL-XX-00-DR-C-91001
- All adoptable elements of the works to be constructed in accordance with the Sewerage Sector Guidance Appendix C - Design and Construction Guidance "the code". Sections of the foul and surface water drainage as shown will be adopted under the terms of a Section 104 Agreement.

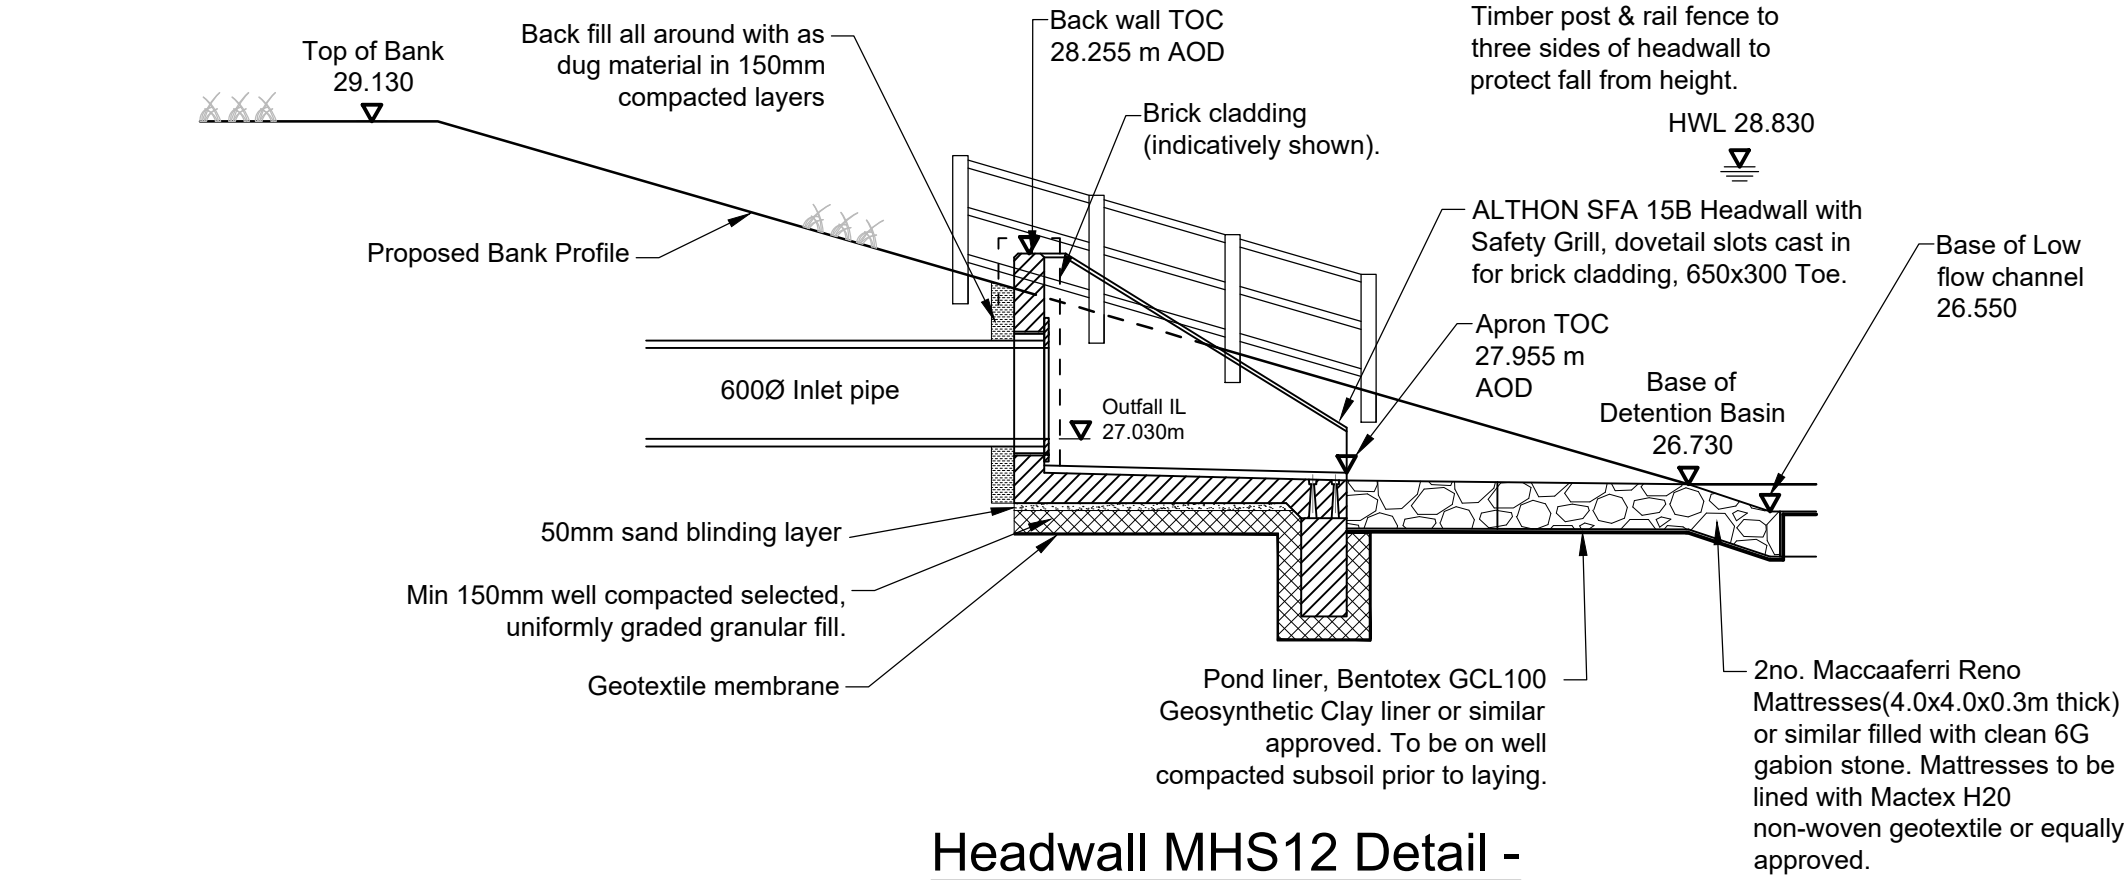


Headwall MHS12 Detail - Discharge into Detention Basin

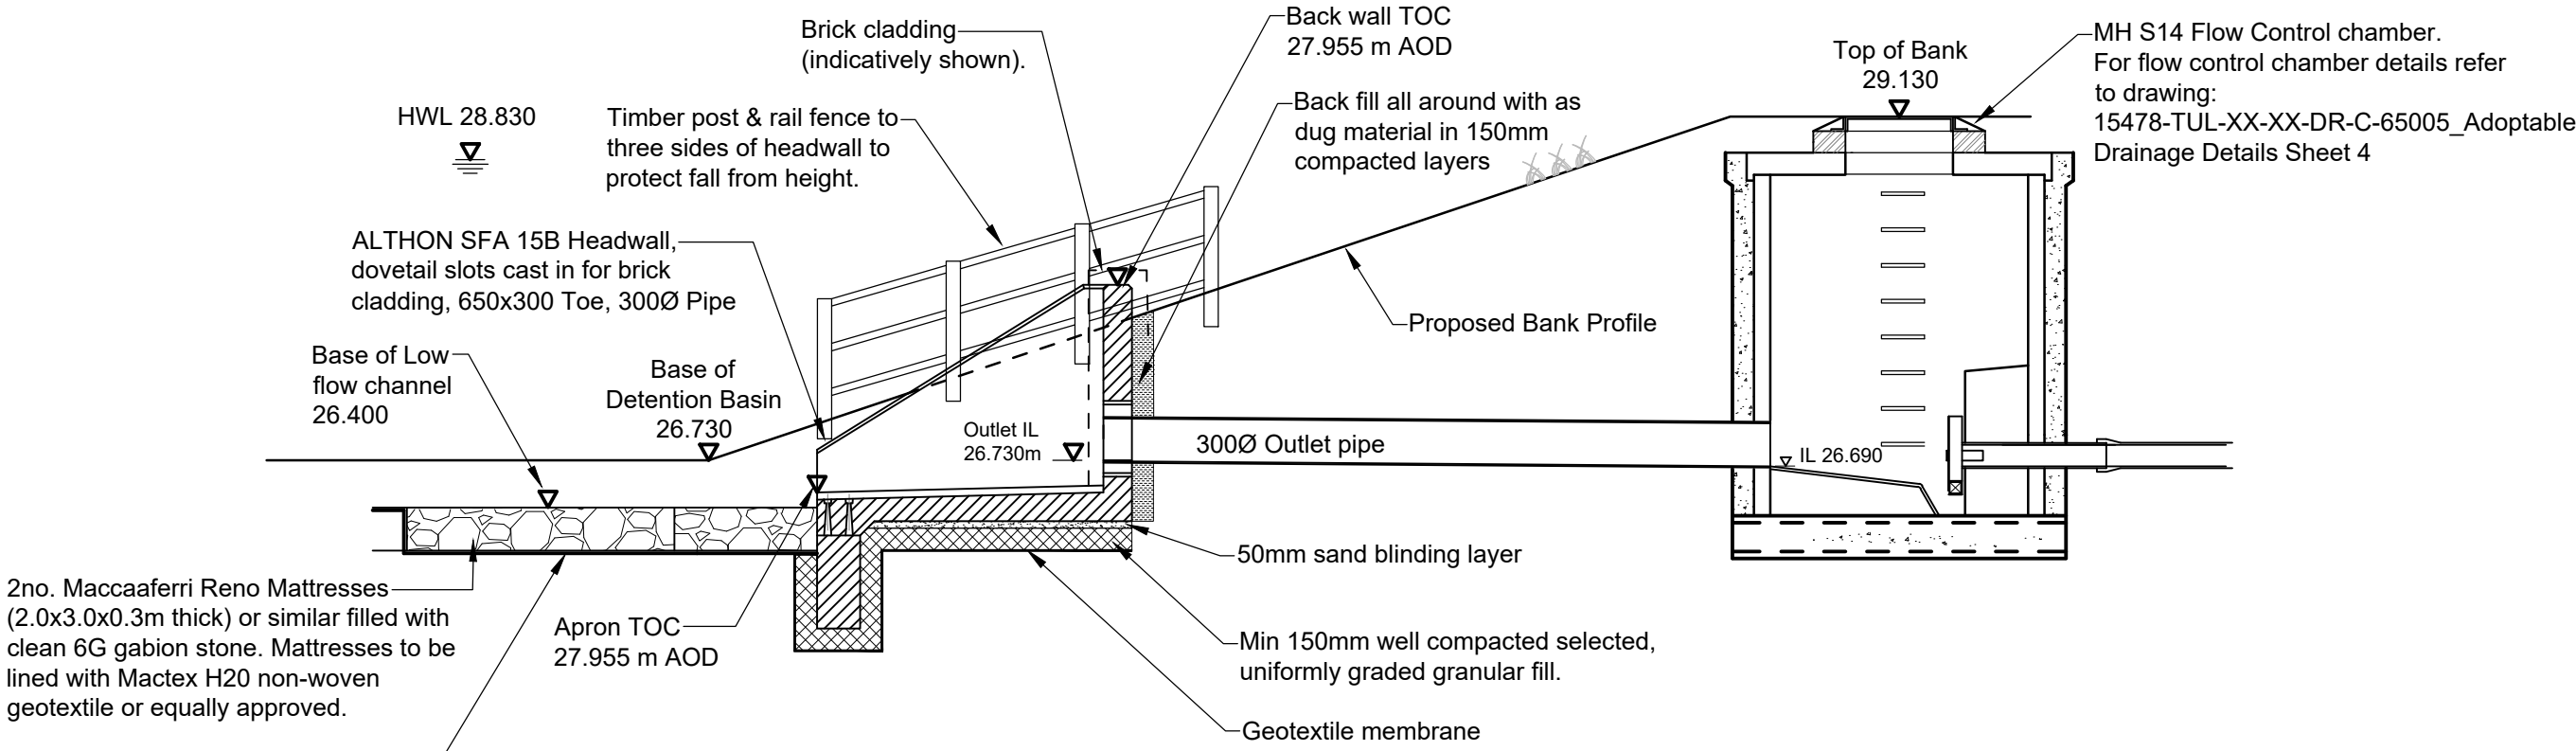


Headwall MHS13 Detail - Outlet from Detention Basin

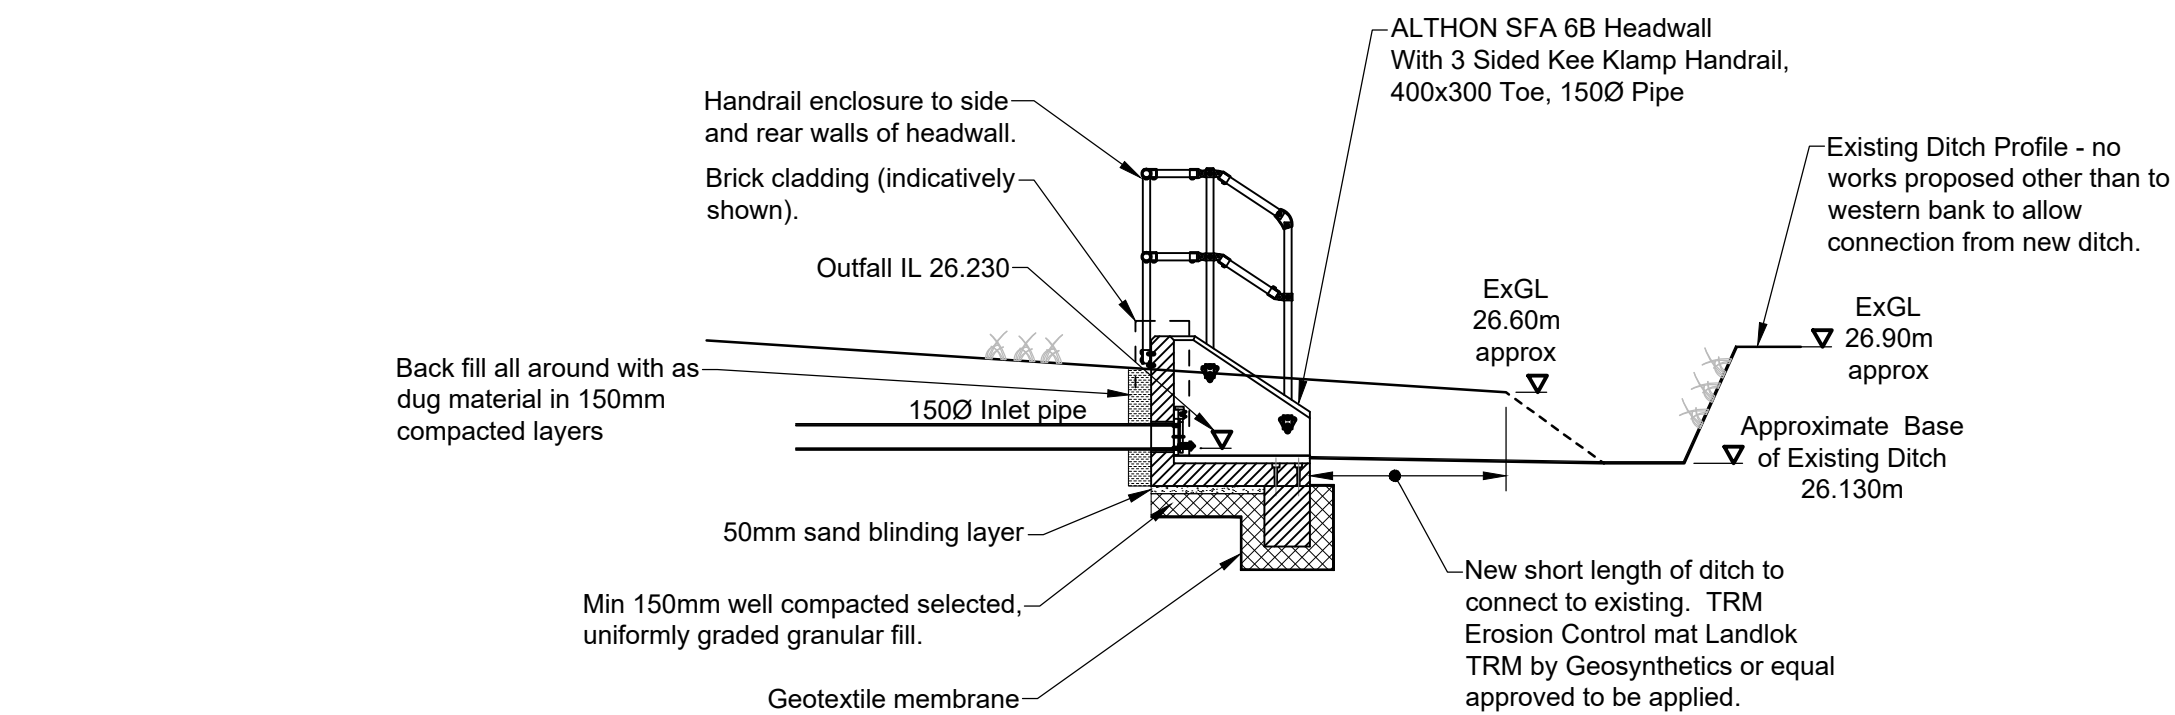

Headwall MHS15 Detail - Discharge into the Ditch

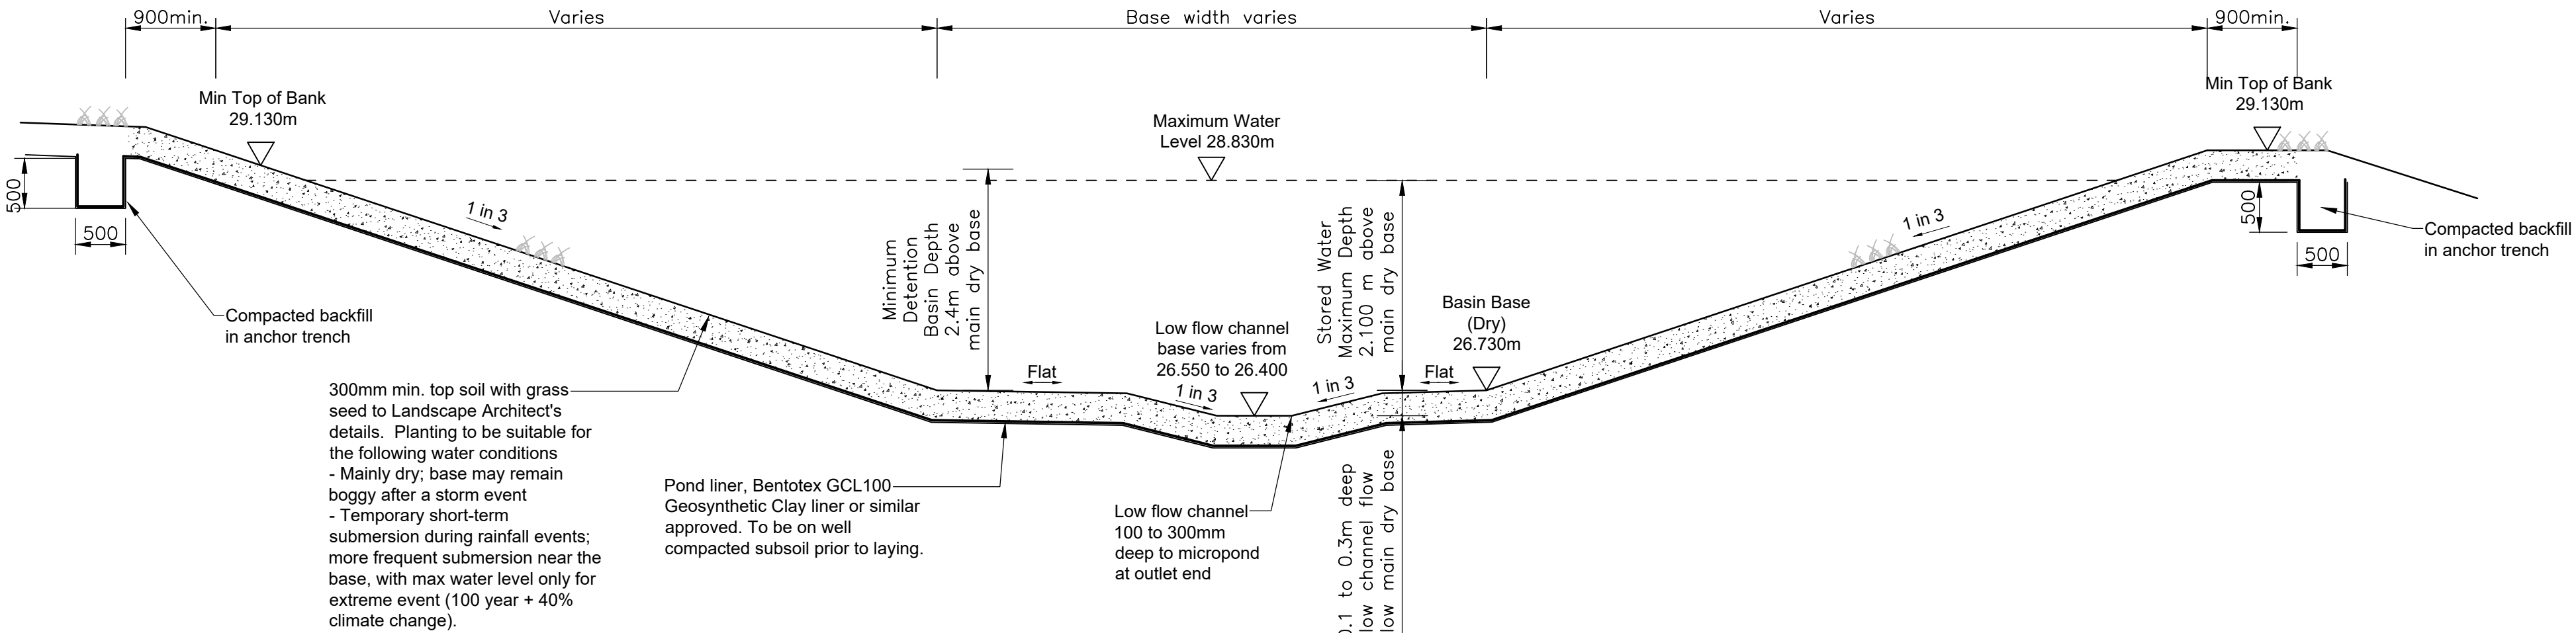


Dry Detention Basin Section A-A

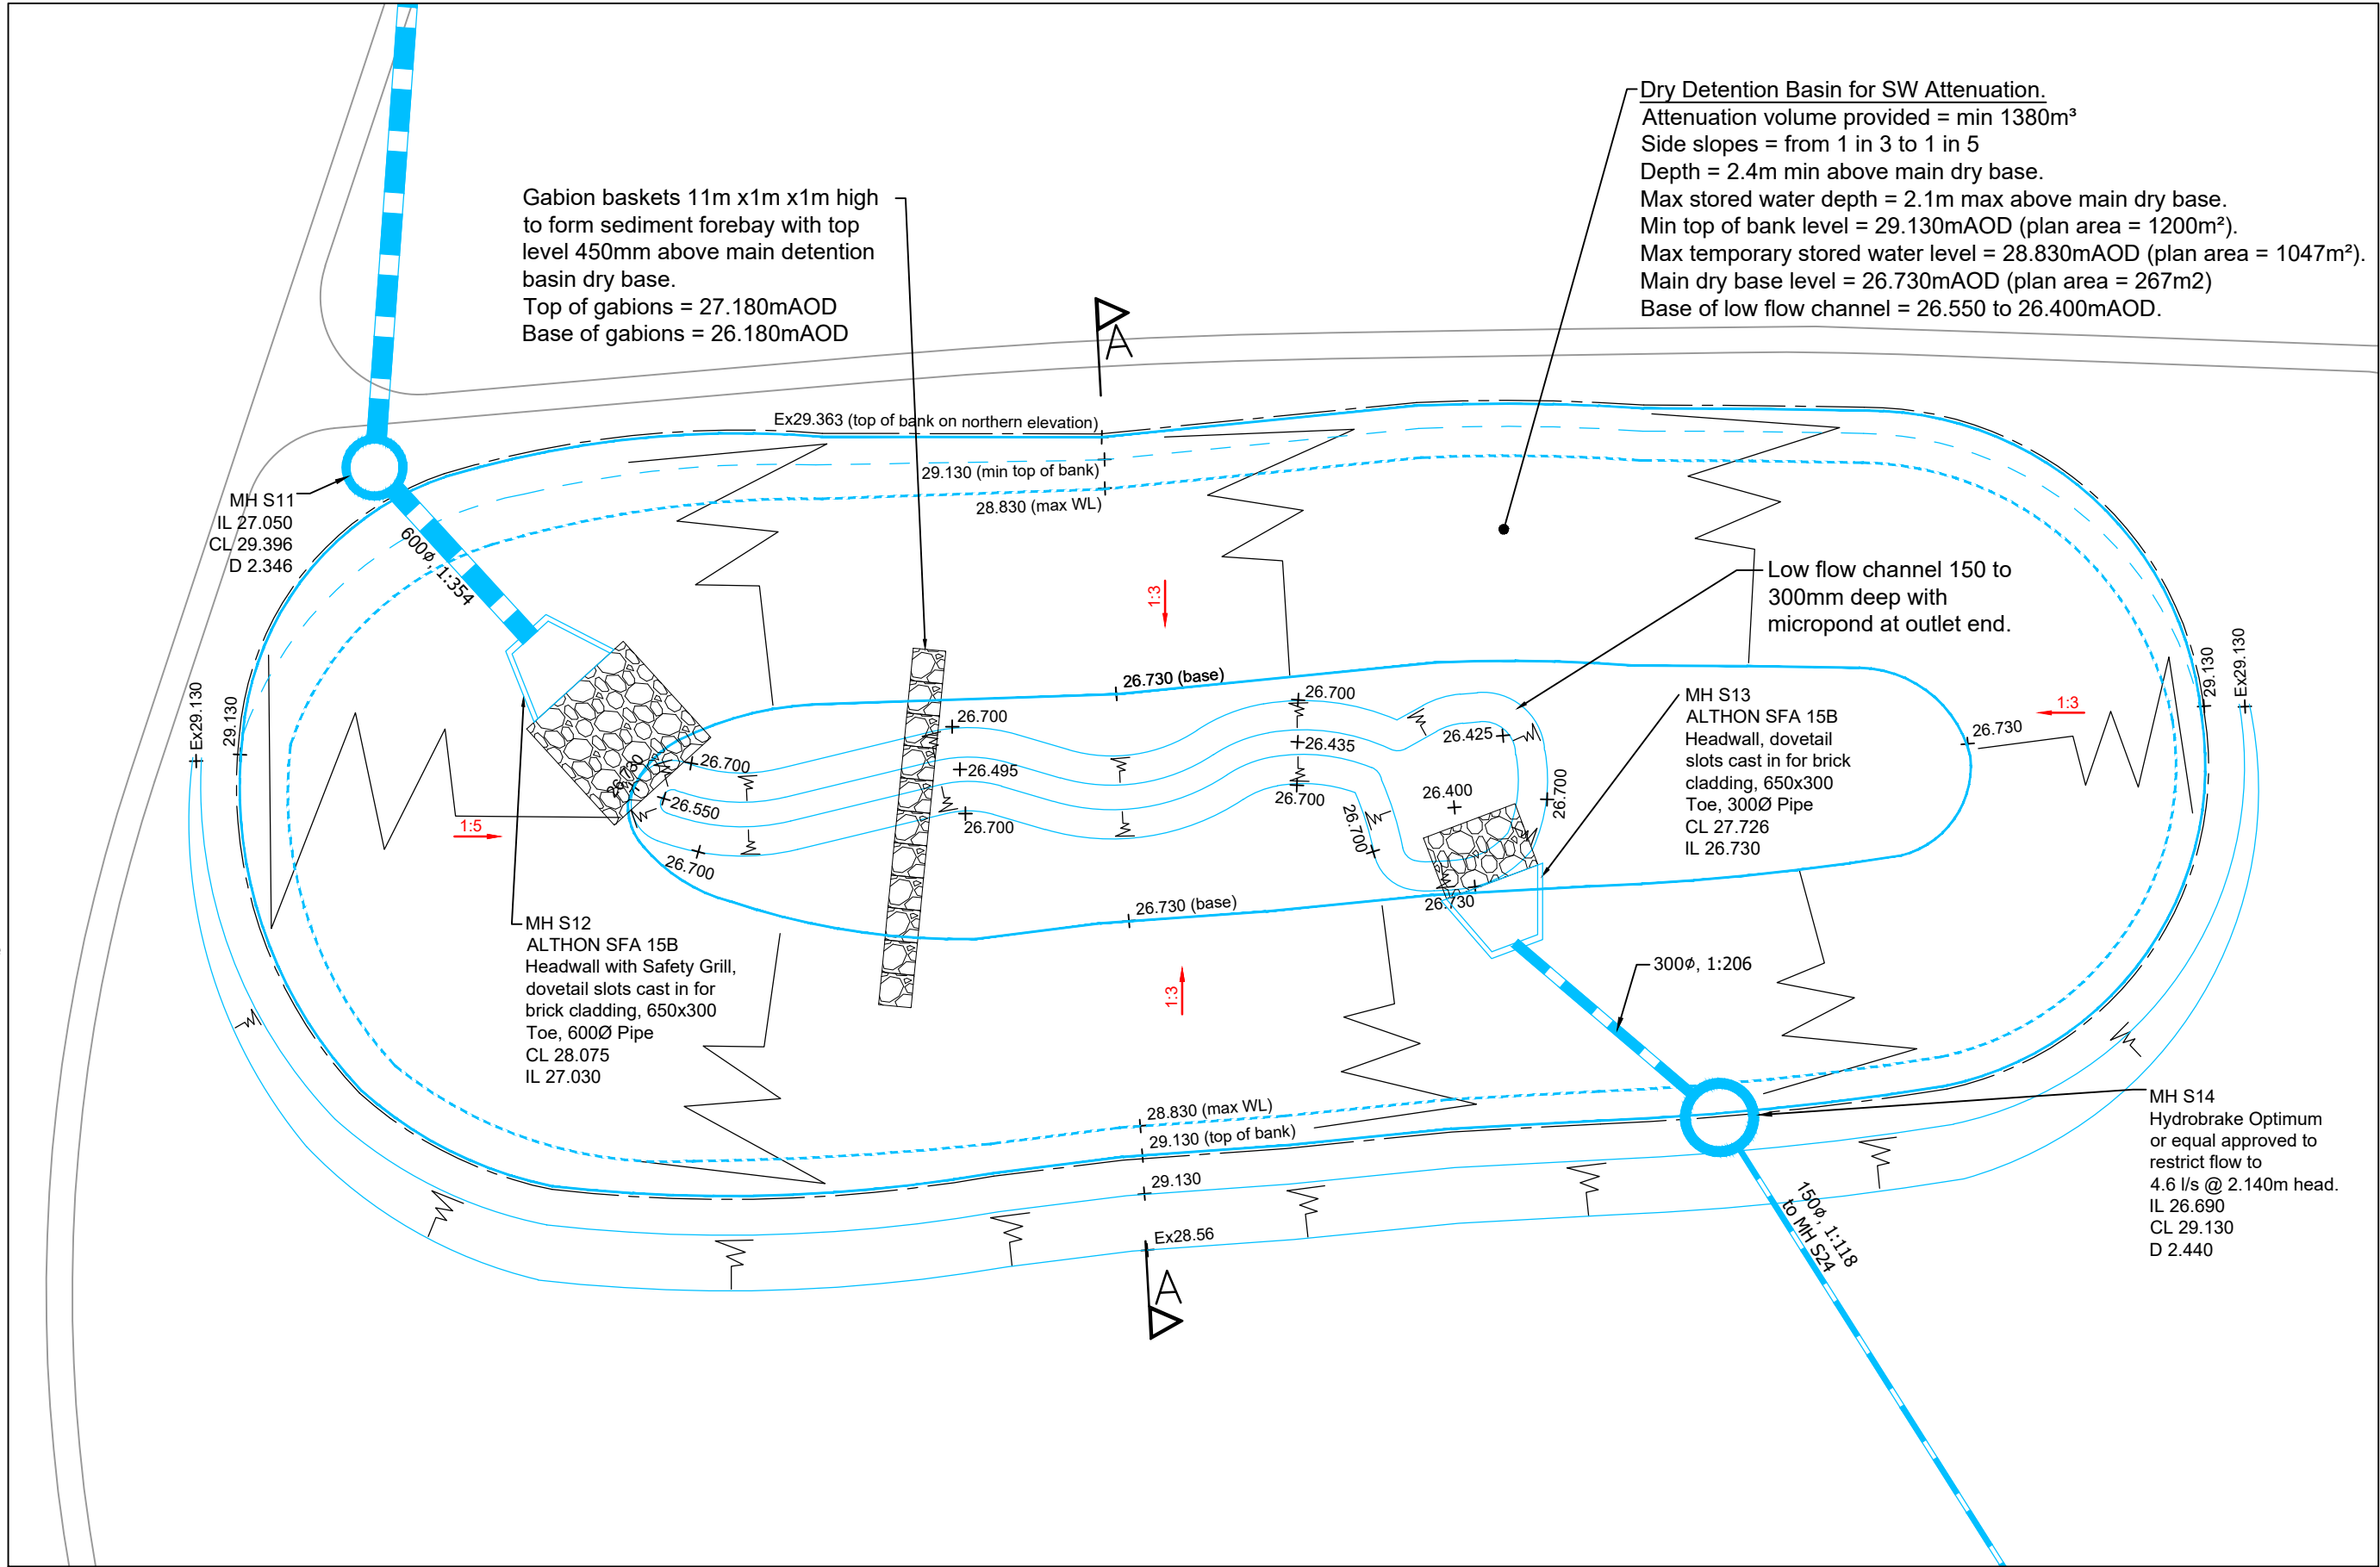

Dry Detention Basin Layout

Scale 1:200

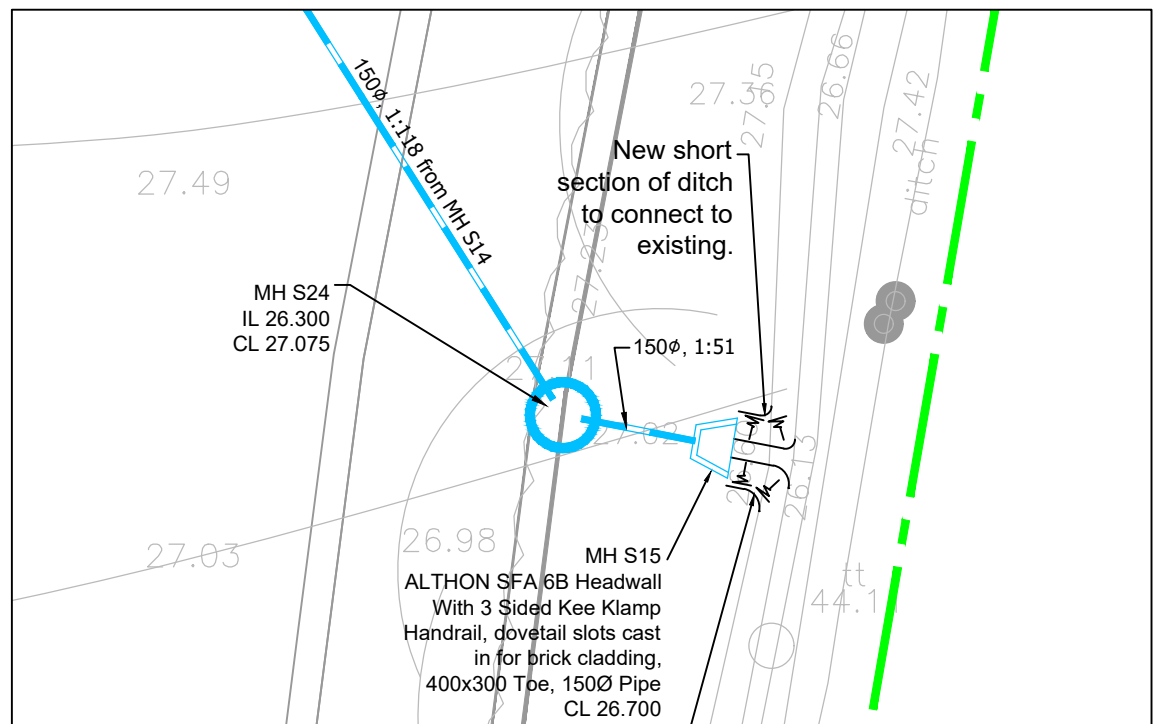

Dry Detention Basin Outlet

Scale 1:200

P05	07.08.26	Brick cladding specified to precast concrete headwalls.	PAJT	.
P04	24.07.26	Detention basin attenuation volume increased from 1200 to 1380m³ to allow for Cv change from 0.9 to 1.0. Gabion baskets extended slightly in length to suit the above and levels adjusted to suit low flow channel. Headwall MHS15 position amended to match plan.	PAJT	.
P03	07.01.26	General notes updated.	IU	PAJT
P02	11.11.25	Gabion baskets added to basin layout. Concrete backwork replaced with concrete headwalls.	IU	PAJT
P01	12.09.25	Previously Private Drainage Details Sheet 2 Rev P102 (which is now withdrawn). All headwalls shown as concrete bagwork. Dry Detention Basin section updated to show low flow channel.	IU	PAJT

Rev	Date	Description	By	Ckd
PRELIMINARY				
SUITABILITY CODE				
S3				

CLIENT

DEVINE HOMES PLC
builders of fine homes

Tullys

www.tullys.uk info@tullys.uk 01342 828000

PROJECT

Land south of Station Road,
Cowfold, RH13 8QZ

DRAWING TITLE

Adoptable Drainage Details
Sheet 2

Originator No	Scale	Revision
15478	1:50@A1	P05

PROJECT - ORIGINATOR - VOLUME - LEVEL - TYPE - ROLE - NUMBER

15478-TUL-XX-XX-DR-C-65003