
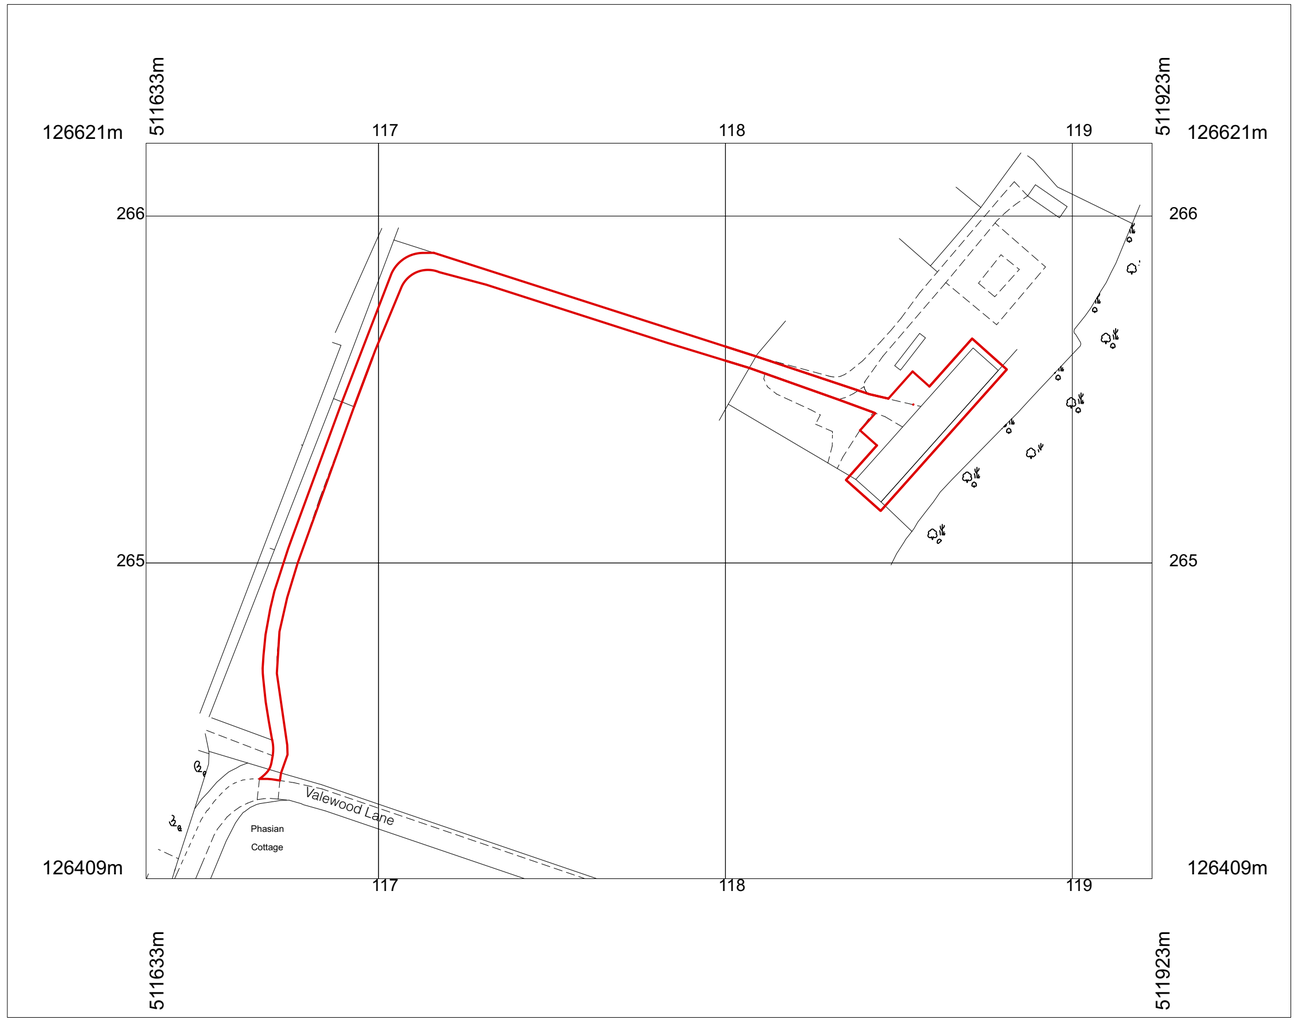


20 0 20 40 60 80 100


Metres

Scale 1:1250
Licence OI 1331967

N

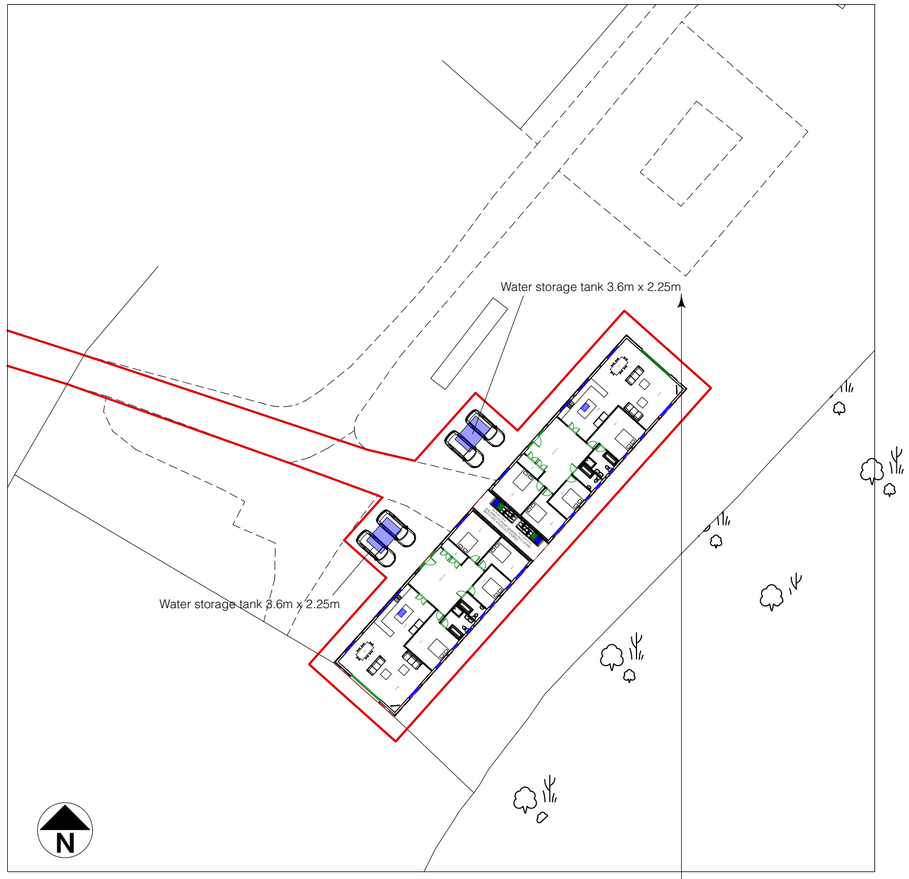

BLOCK PLAN 1:500 0.00 5.0 10.0 15.0 20.0 25.0 M

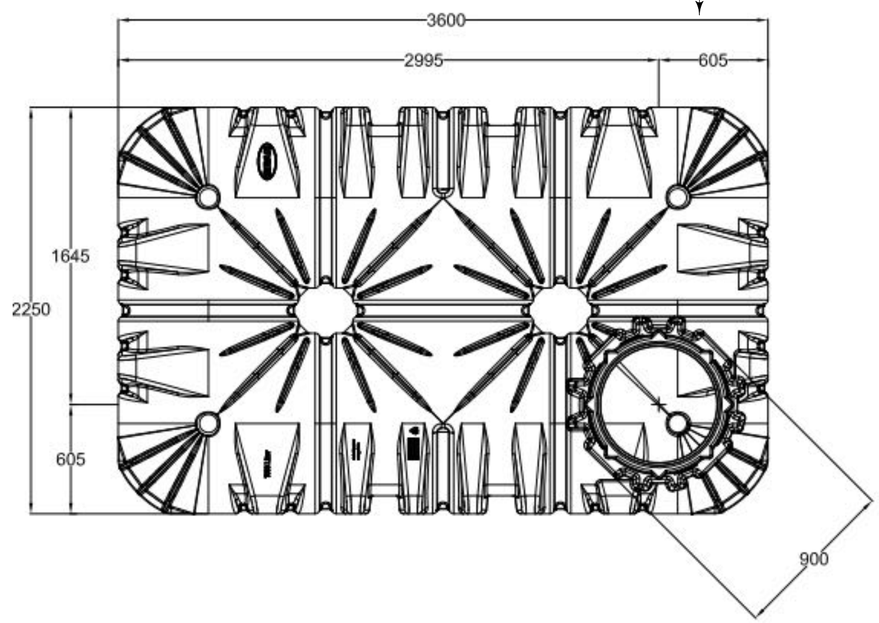

Sheet No. D 0721/439/01 C

Scales @ A1:
1:1250, 1:500

Notes:
Tank detail added
8th December 2023

Project Name:
Barn Conversion

Date: 20/09/2022

Client:
Forster

Site Address:
CLAYFIELD FARM
Vale Wood Lane
Barns Green RH13 0QJ

PB PROPERTIES
the design to build on
Paul Maggs MCIAT
Hazelwood, Harbolets Road,
West Chiltington RH20 2LG
Tel: 01798 813298
paul@pbproperties.co.uk
www.pbproperties.co.uk

Drawings produced using Vectorworks CAD. Only written dimensions to be respected. Copyright protected to PB Properties

CIAT
CHARTERED PRACTICE