

Sussex Topiary, Naldretts Lane, Rudgwick, Horsham, RH12 3BU

Permission in Principle application - Up to 9 Park Homes

28.2m

Pond

NALDRETT'S LANE

KEY

PROPOSED PARK HOME

PP - PARKING

POST & RAIL FENCE

PROPOSED NATIVE HEDGEROW
(Sussex Topiary Camp Site)

COMMUNITY
BIN STORAGE

PP

PP

PP

PP

6M
12M

PP

PP

PP


PP

PP

PP

COMMUNITY
AMENITY
AREA

PROPOSED
FOOTPATH
TO COMMUNITY
AMENITY
AREA

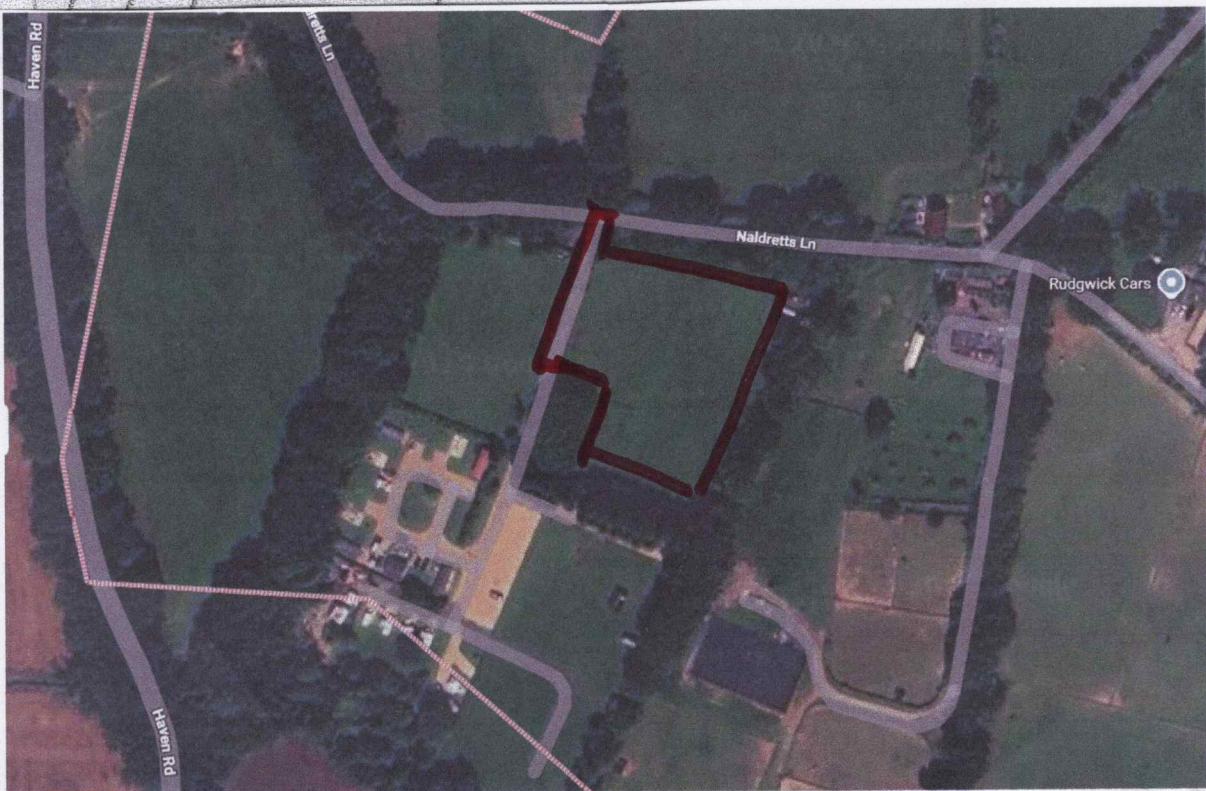

N

PROPOSED SITE
PLAN
DRAWING NO. PRR 1
0 5 10 15 20 25M
SCALE 1:500 @ A3