VISUAL SCALE 1:100 @ A2

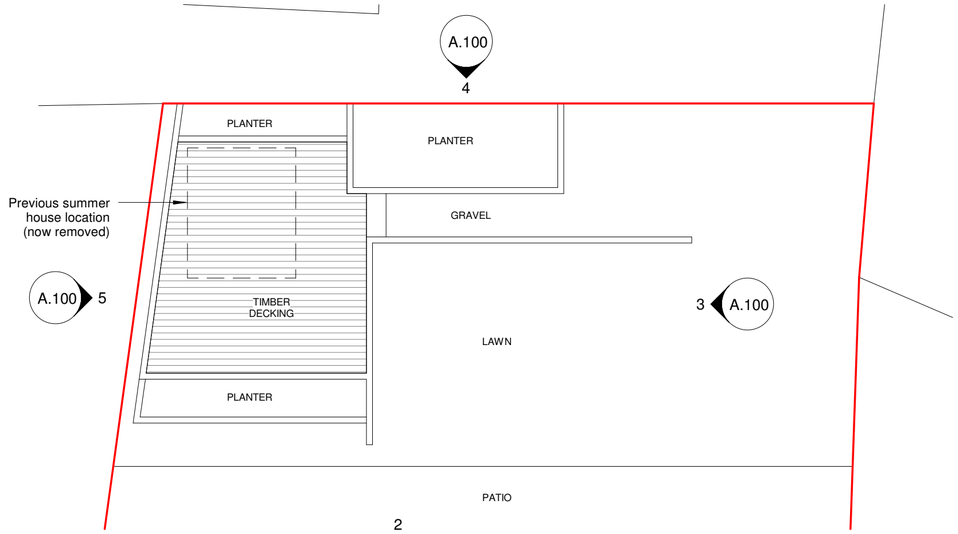

1 PLAN
1 : 100

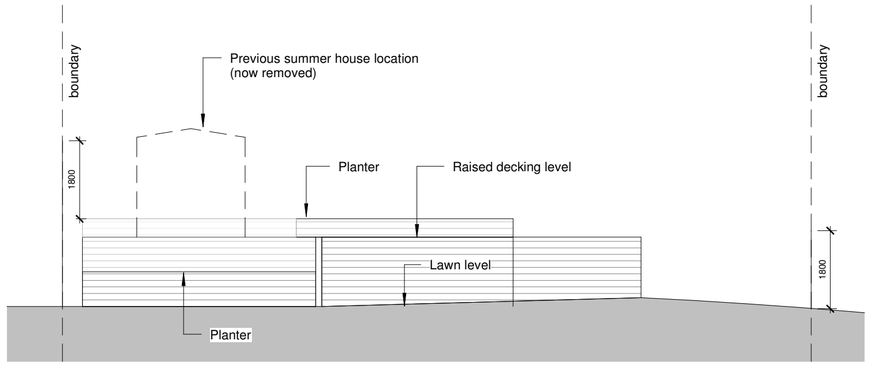

2 ELEVATION FACING SOUTH
1 : 100

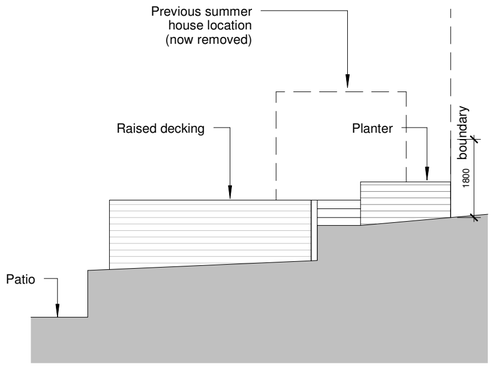

3 ELEVATION FACING EAST
1 : 100

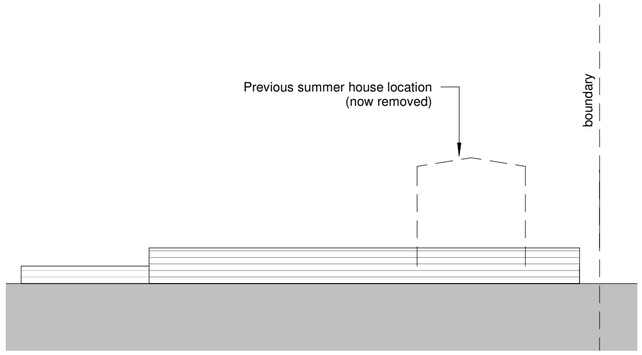

4 ELEVATION FACING NORTH
1 : 100

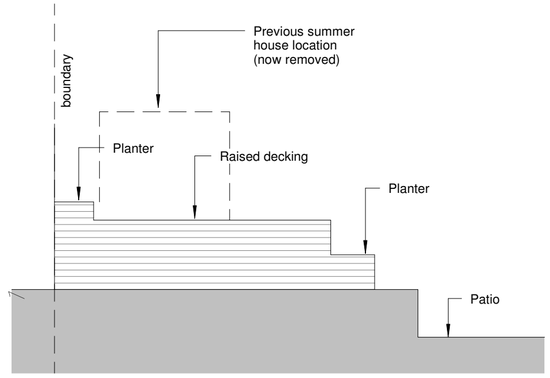

5 ELEVATION FACING WEST
1 : 100

DO NOT SCALE
ALL QUERIES REGARDING DIMENSIONS/SETTING OUT TO BE DIRECTED TO ARCHITECT

THIS DRAWING IS TO BE READ IN CONJUNCTION WITH THE ARCHITECT'S SPECIFICATION

THIS DRAWING REMAINS WITHIN THE COPYRIGHT OF THE ARCHITECT

ALL DRAWINGS MUST BE READ IN CONJUNCTION WITH THE STRUCTURAL ENGINEER'S DRAWING PACKAGE

SUBJECT TO BCO COMMENTS

PLEASE REFER TO THE STRUCTURAL ENGINEER'S DRAWINGS FOR ALL STRUCTURAL DESIGN AND SPECIFICATIONS

PLANNING CONDITIONS:
CONTRACTOR TO NOTE ALL PLANNING CONDITIONS OF PLANNING APPROVAL, ADVISE ARCHITECT OF ANY POSSIBLE CONFLICTS OR DEVIATIONS IN WRITING AS EARLY AS POSSIBLE.

PLEASE NOTE:
ALL DRAWINGS TO BE READ IN CONJUNCTION WITH THE DESIGN AND ACCESS STATEMENT AND ALL OTHER RELEVANT REPORTS ASSOCIATED WITH THE PLANNING SUBMISSION.

Rev	Description	Date

KRONA DESIGN
ARCHITECTURE AND INTERIOR DESIGN

info@kronadesign.co.uk
kronadesign.co.uk
01903 256150

PROJECT
Raised Decking & Summer House

ADDRESS
Blenheim Rise
Lower Street
Pulborough
West Sussex

TITLE
Existing

CLIENT
Nicholas Petts

DRAWN	STATUS	DATE
JLB	Design	28/07/26

SCALE (@ A2)	PROJECT NUMBER
1 : 100	KD.1925

DRAWING NUMBER	REV
A.100	

© KRONA DESIGN