


	Luminaire A	Luminaire B	Luminaire C
Supplier	Ligman	Ligman	Collingwood
Type	JE-30454-N-9027	LEE-30011-T4-W27	BL03__27-D
Lamp(s)	1 LED 2700K	2x4 LED 2700K	LED - 5.00 W
Lamp Flux (klm)	0.55	1.38	0.16
Maintenance Factor	1.00	1.00	1.00
No. in Project	7	1	5

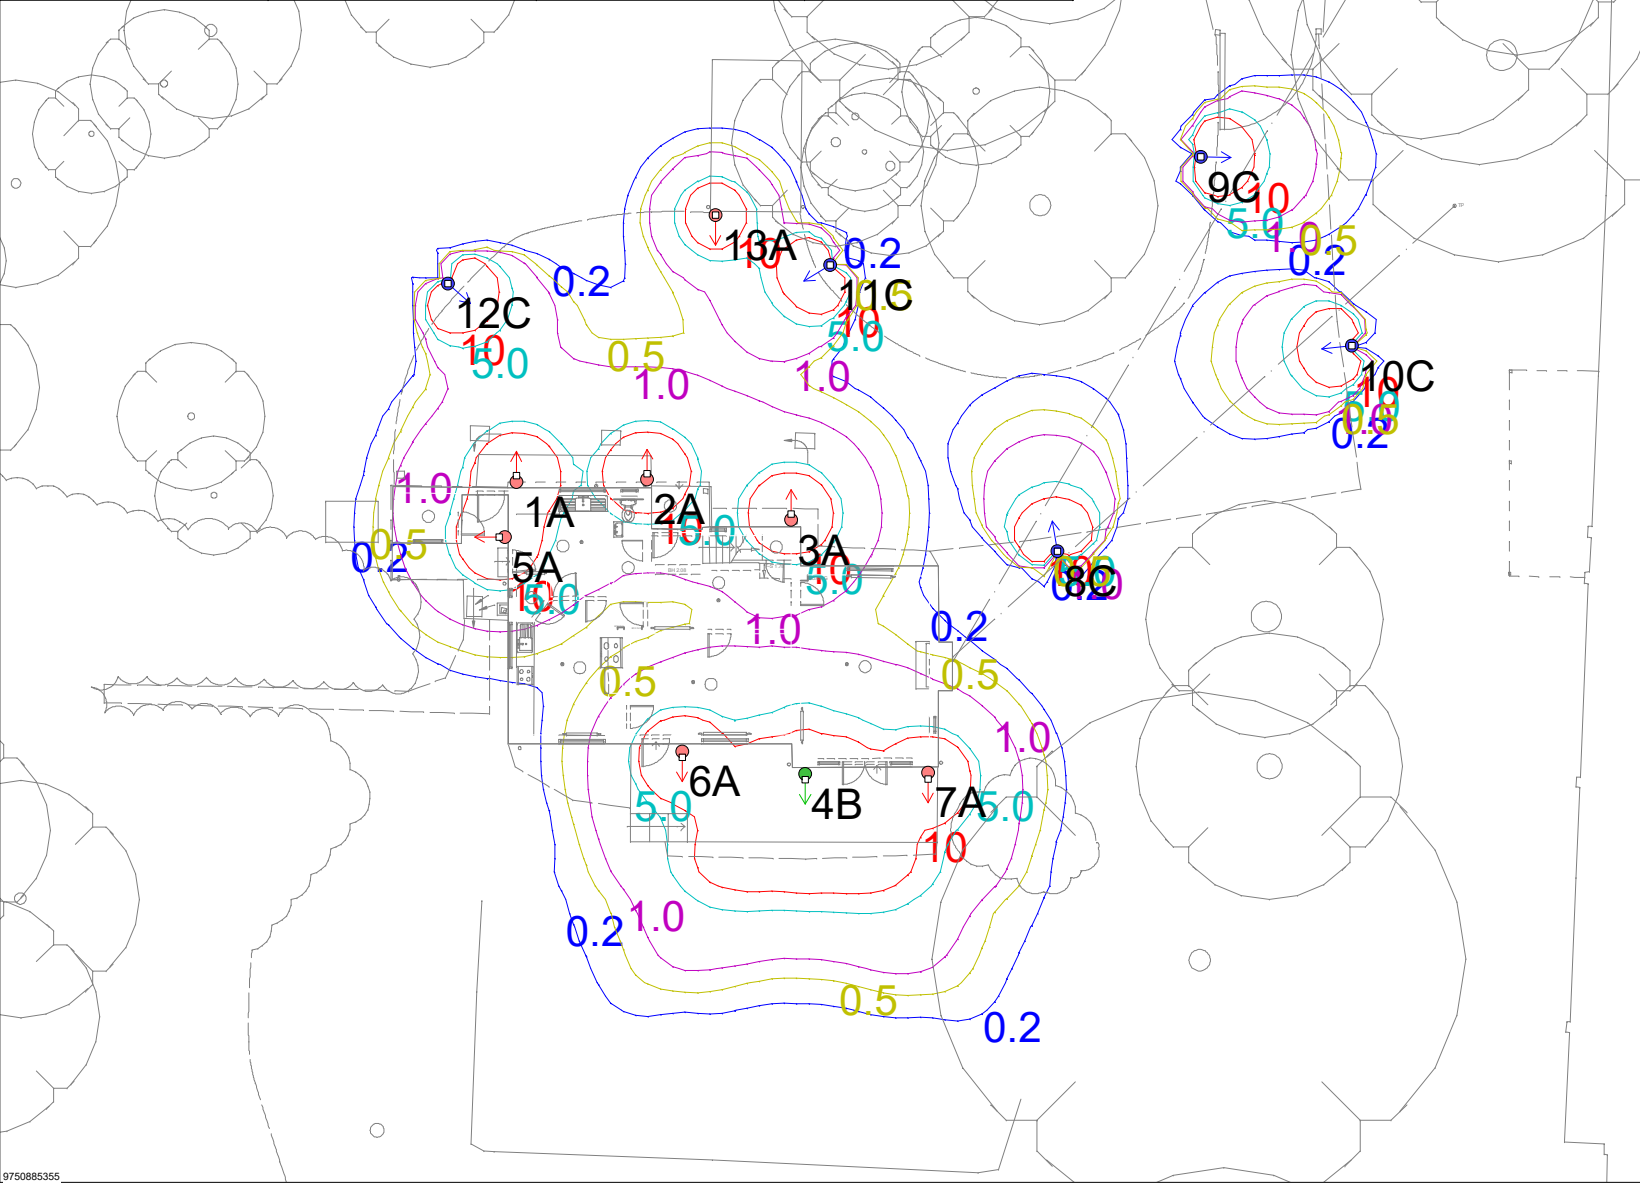

PROJECT NAME: Roosthole	
PROJECT No: 4723-DFL-ELG-XX-LD-EO-13001	
SCALE: 1:250	DATE: 10 June 2026
CALCULATION: Horizontal Illuminance (lux)	
DESIGNER: DFL-UK (JP)	
Indicative Light Spill Diagram. > Not for construction. > Initial light levels shown. > Light spill diagram does not consider blocking or shading effects of light limiting objects and represents worst-case horizontal light spill at ground floor level. > Light spill diagram to be read in conjunction with Lighting Strategy: 4723-DFL-ELG-XX-RP-EO-13001-S3 Isolux contours shown: 10 Lux: Red 5.0 Lux: Teal 1.0 Lux: Pink 0.5 Lux: Yellow 0.2 Lux: Blue Page Size: A4 Scale: 1:250	
CHECKED BY: AJB	APPROVED BY: AJB
REVISION: P01	SUITABILITY: S3
PREPARED BY: DFL-UK +44 (0)1962 855080 17/18 City Business Centre, Winchester Hants, SO23 7TA. e-mail: info@df1-uk.com website: www.dfl-uk.com	