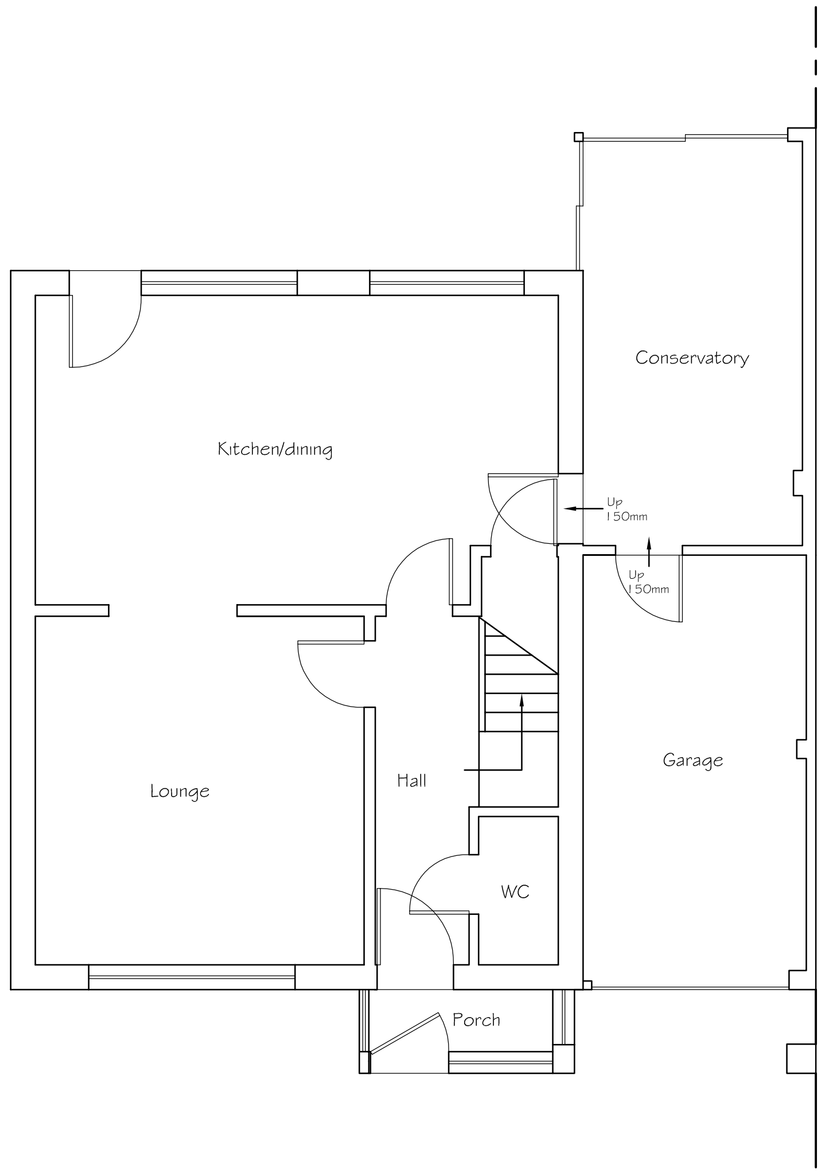

Existing Ground Floor Plan

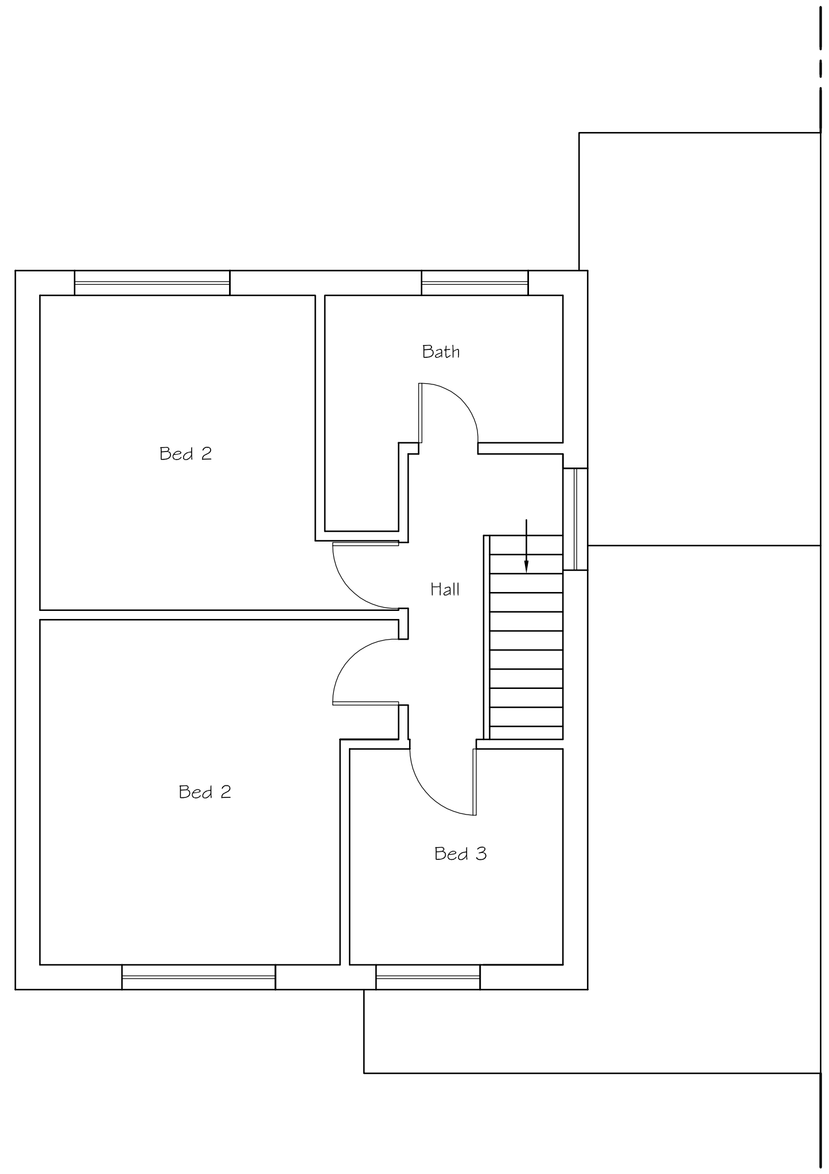

Existing First Floor Plan

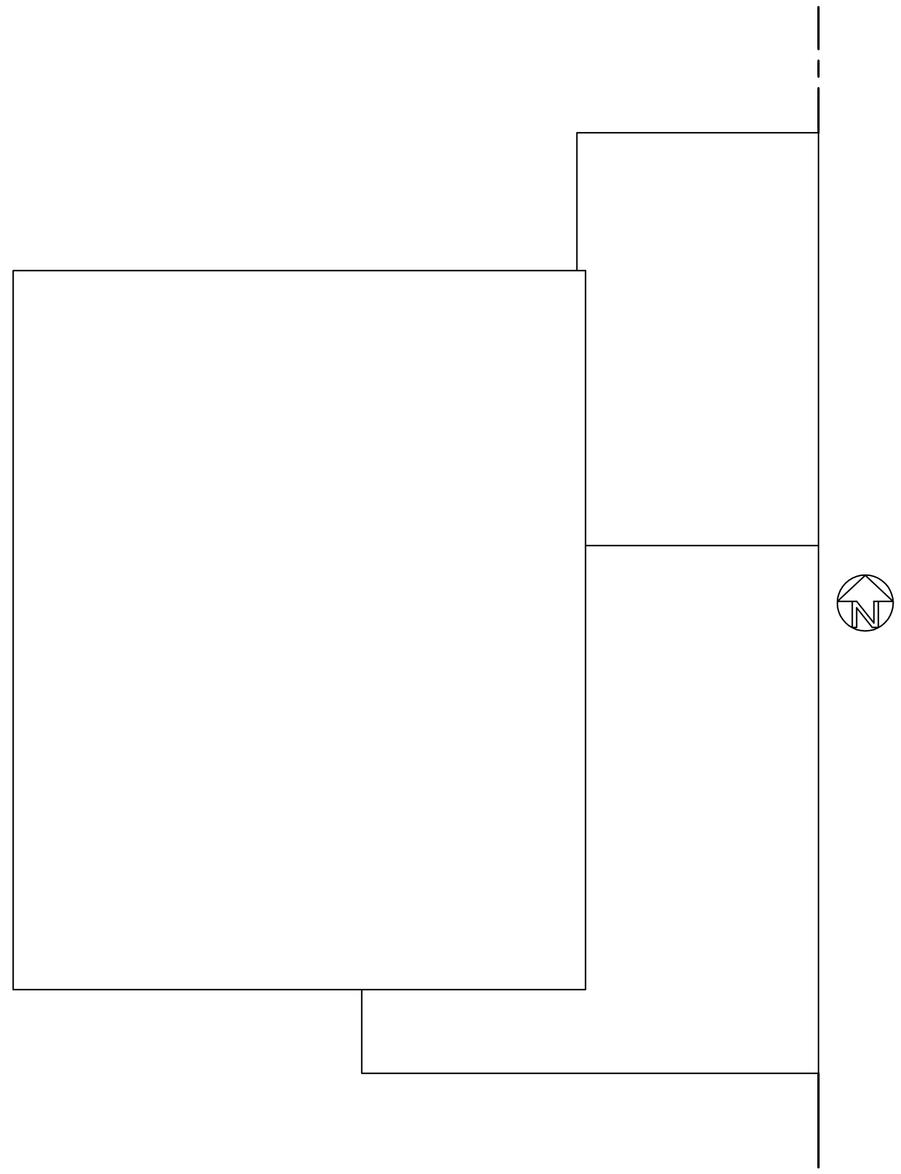

Existing Roof Plan

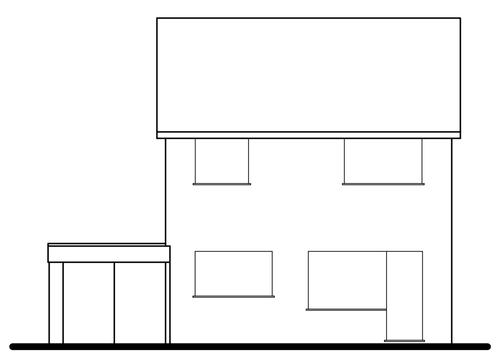

Existing Rear (North) Elevation

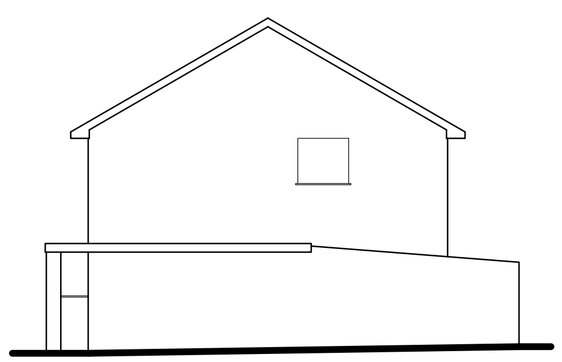

Existing Side (East) Elevation

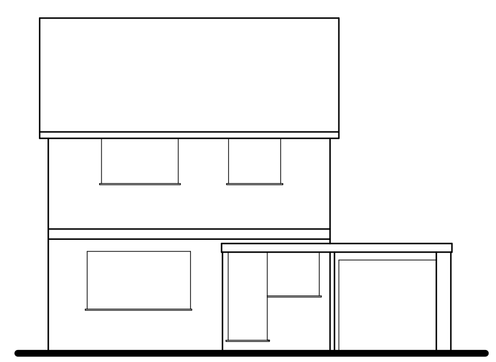

Existing Front (South) Elevation

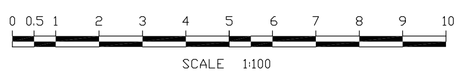

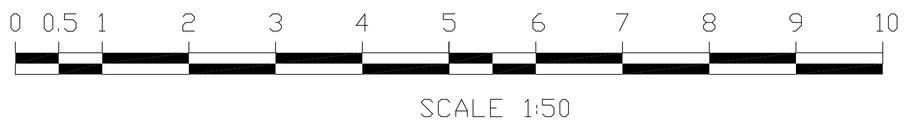

Tony Rogers
Building Consultants
Address: 40 Dawn Crescent, Upper Beeding
West Sussex, BN44 3WH
Telephone: 01903 815225 Fax: 01903 815225

Rev.	Date:	Revision Description:

Client: Mr B Pringle

Address: 104 Hornare Crescent
Storrington
West Sussex
RH20 4QR

Project: Proposed part single
part two storey
side extension

Scale: 1:50 1:100
Paper Size A1

Date: July 2024

Drawing No: 24/1581/01

Drawn By: AWR

Revision: