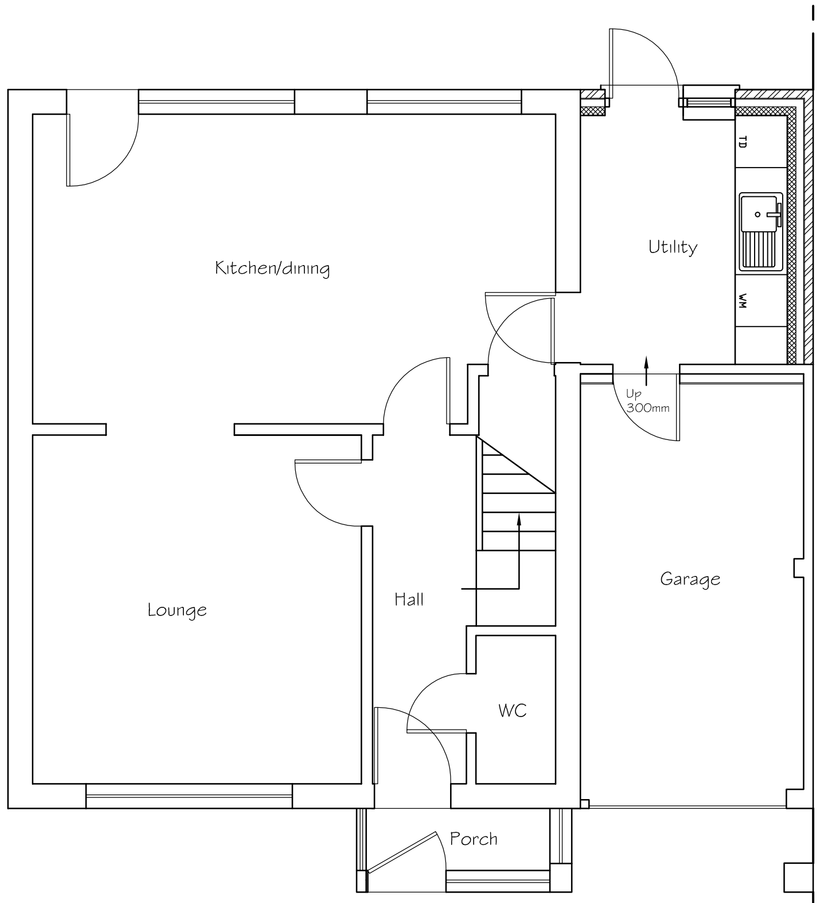


Proposed Ground Floor Plan

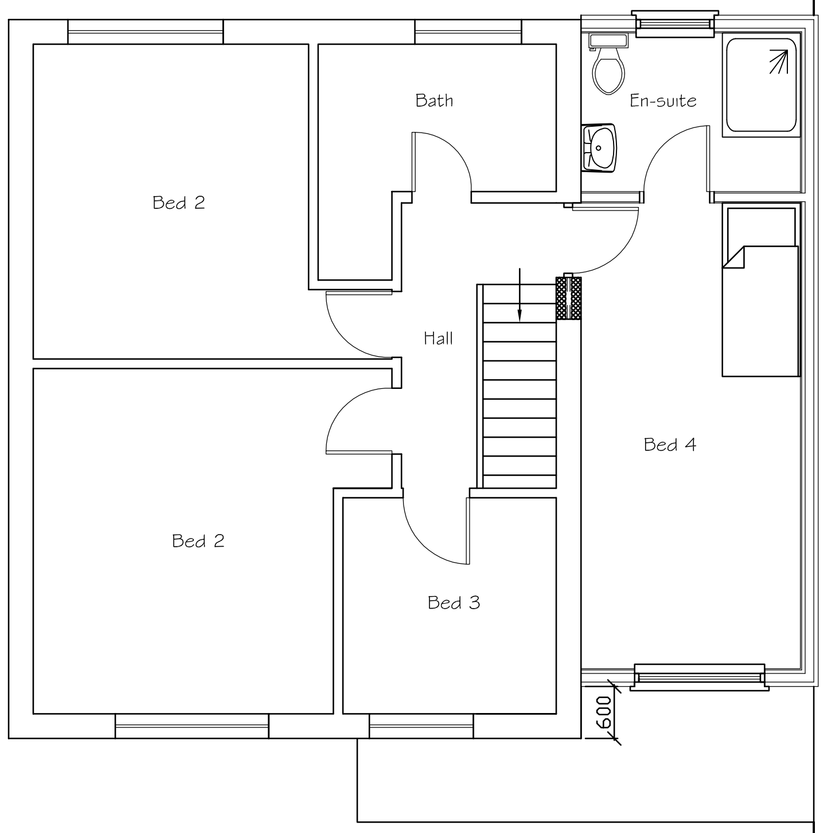


Proposed First Floor Plan

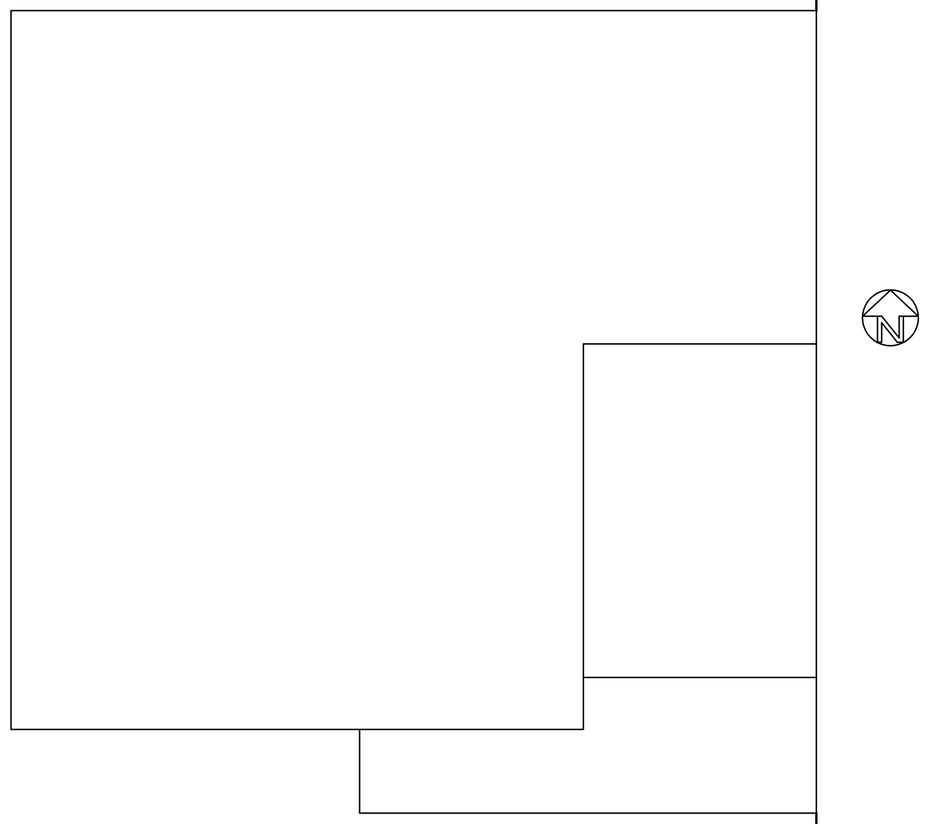

Proposed Roof Plan

0 0.5 1 2 3 4 5 6 7 8 9 10

SCALE 1:50

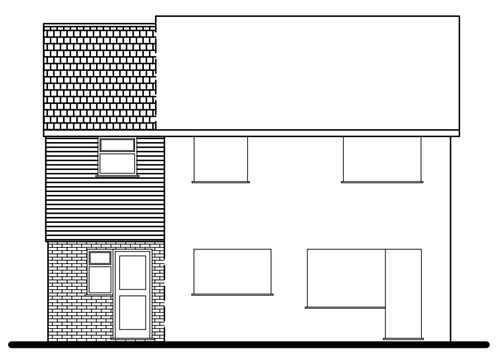

Proposed Rear (North) Elevation

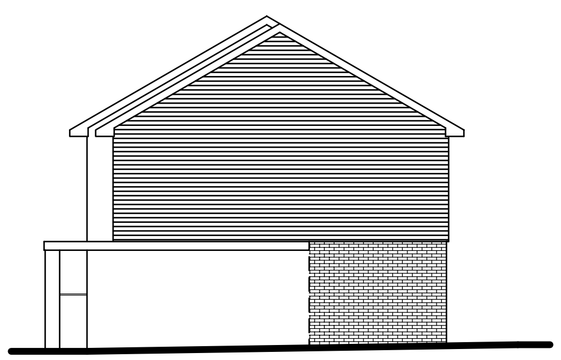

Proposed Side (East) Elevation

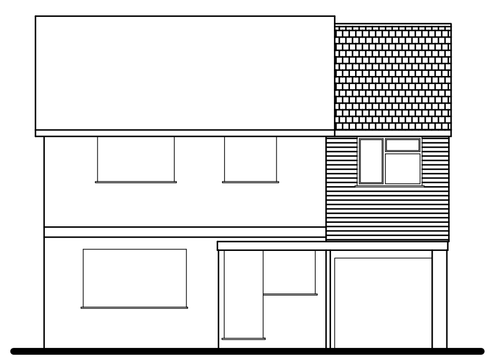

Proposed Front (South) Elevation

0 0.5 1 2 3 4 5 6 7 8 9 10

SCALE 1:100

Tony Rogers
Building Consultants
Address: 40 Dawn Crescent, Upper Beeding
West Sussex, BN44 3WH
Telephone: 01903 815225 Fax: 01903 815225

| Rev. | Date: | Revision Description: |
|---|---|---|
| | | |
| | | |
| | | |
| | | |

Client: Mr B Pringle

Address: 104 Hormare Crescent
Storrington
West Sussex
RH20 4QR

Project: Proposed part single part two storey side extension

Scale: 1:50 1:100
Paper Size A1

Date: July 2024

Drawing No: 24/1581/02

Drawn By: AWR

Revision: