


title
PROPOSED
EXTERNAL WORKS PLAN

drawn CAD/RNT	date 03.09.26
scale 1:200@A3	number 2402.104

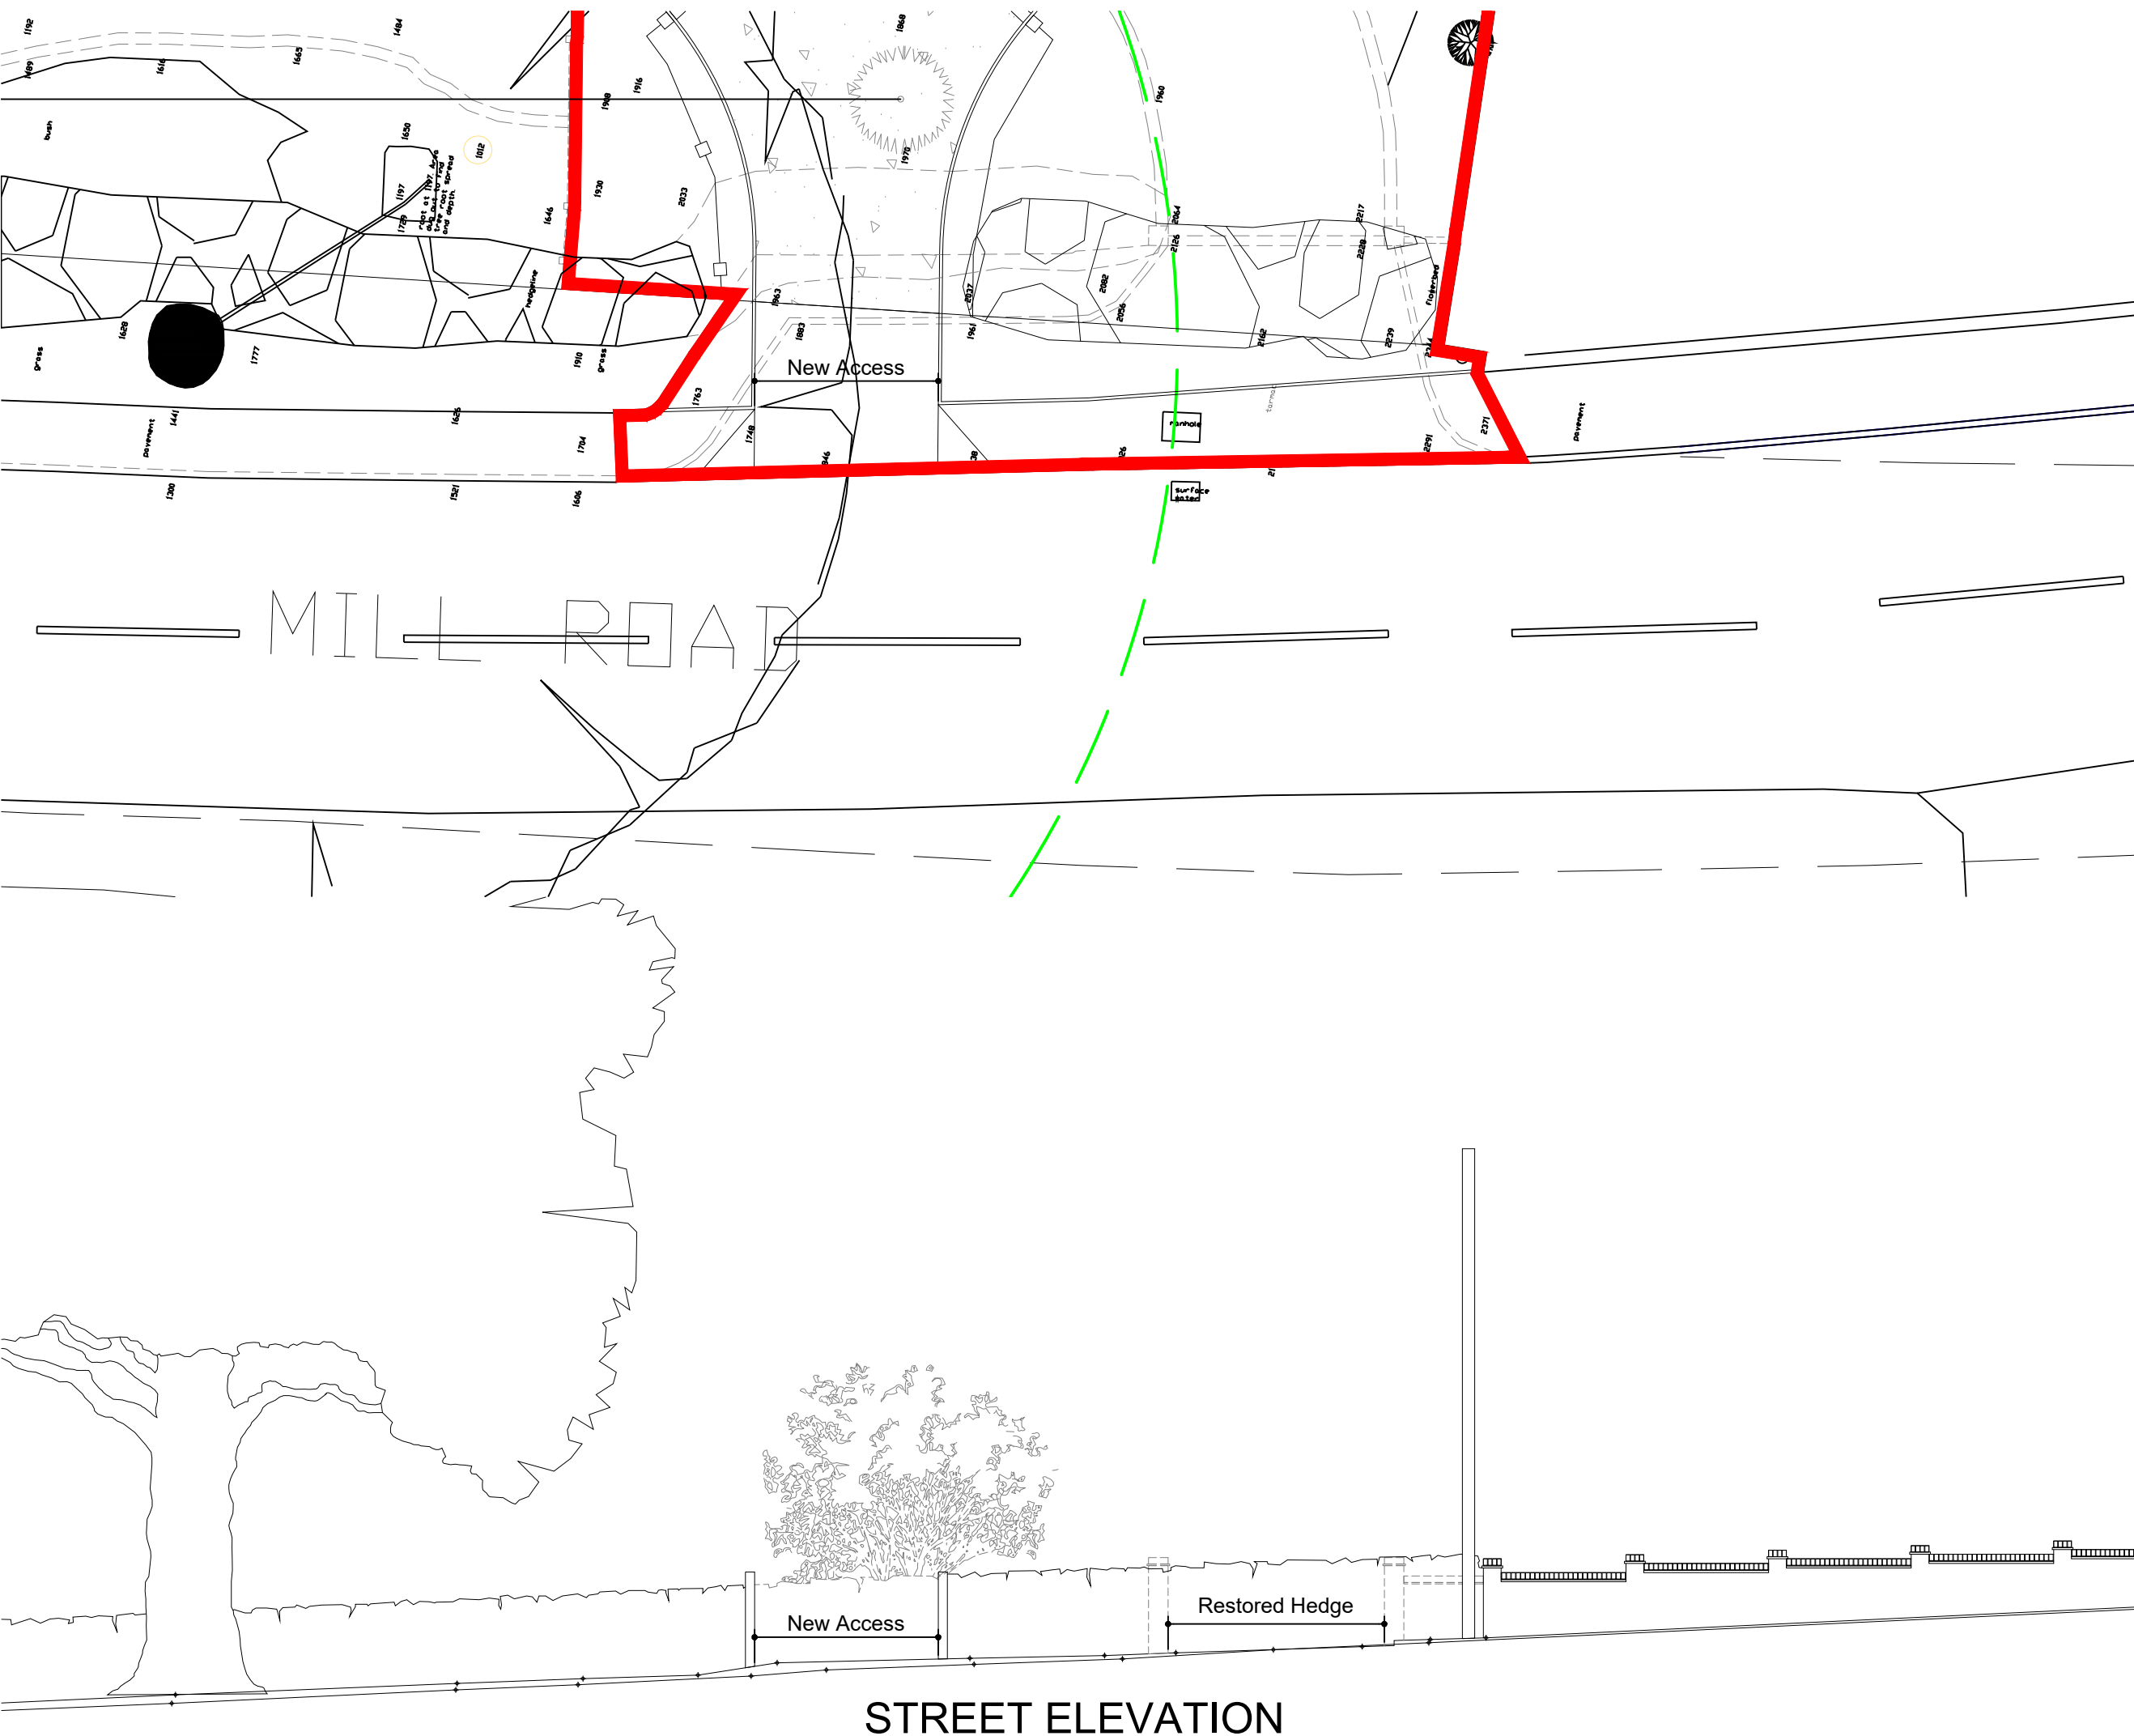

STREET ELEVATION