

NOTES RELATING TO THIS DRAWING

ALL DIMENSIONS ARE TO BE CHECKED ON SITE PRIOR TO COMMENCEMENT OF ANY WORKS, AND ANY DISCREPANCIES REPORTED IMMEDIATELY TO THE ARCHITECT/DESIGNER.

THIS DRAWING IS TO BE READ IN CONJUNCTION WITH ALL OTHER DESIGN TEAM DETAILS AND SPECIFICATIONS.

DO NOT SCALE FROM DRAWINGS, EXCEPT FOR THE PURPOSES OF PLANNING ASSESSMENT.

LEGEND:


RETAINED STRUCTURE

SCALE BAR FOR 1:50


0.0m0.5m1.0m1.5m2.0m2.5m

Rev.	Description	By	Chkd.	Date
P1	ISSUE FOR INFORMATION	SPS	SPS	AUG 26


Title:	ISSUE FOR INFORMATION		
Client:			
Project:	BRIDGE HOUSE, COPSALE RD, COPSALE, HORSHAM RH13 6QT		
Drawing:	EXISTING PLANS AND ELEVATION		
Drawn:	SS	Chkd:	SS
Drawing Status:	BUILDING REGULATIONS ISSUE	Rev.	P1
Scale:	Noted @ A3	Date	AUG 26
Job No.	PSD/2026/839	Drawing No.	A01

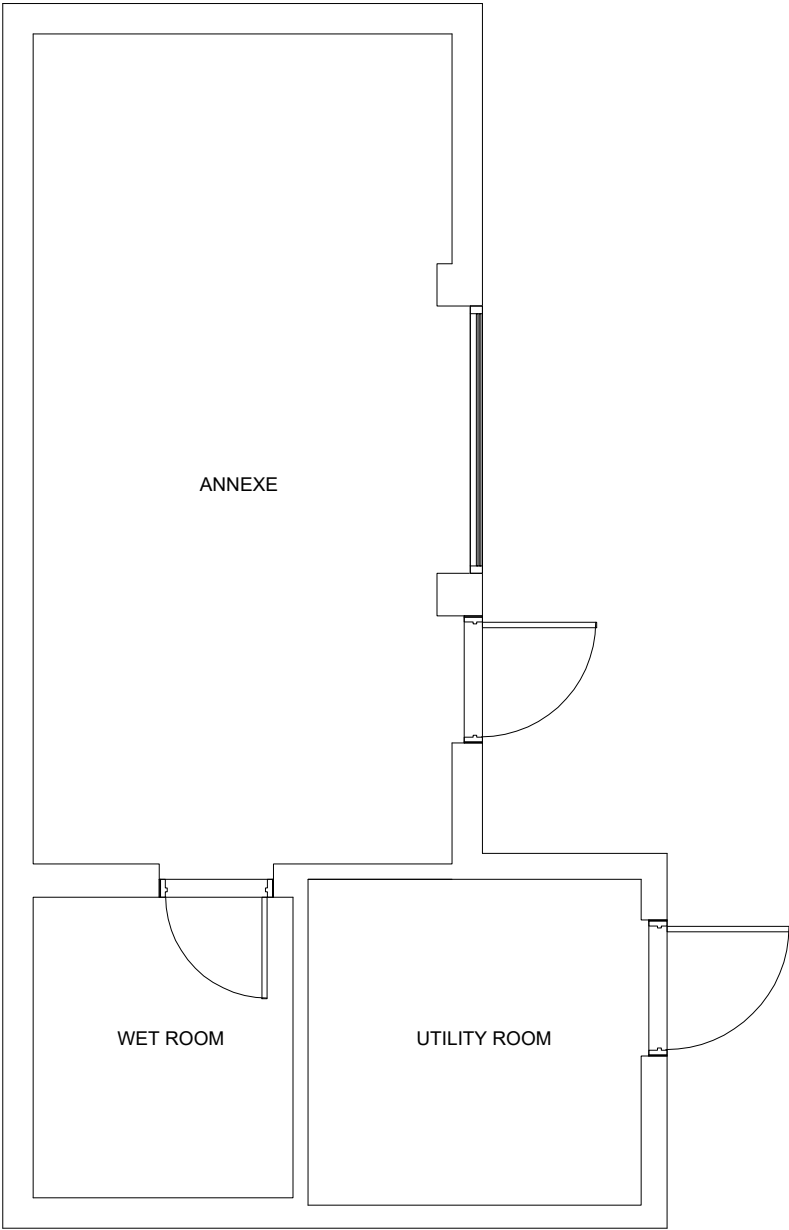


GROUND FLOOR (existing)
Scale 1:50

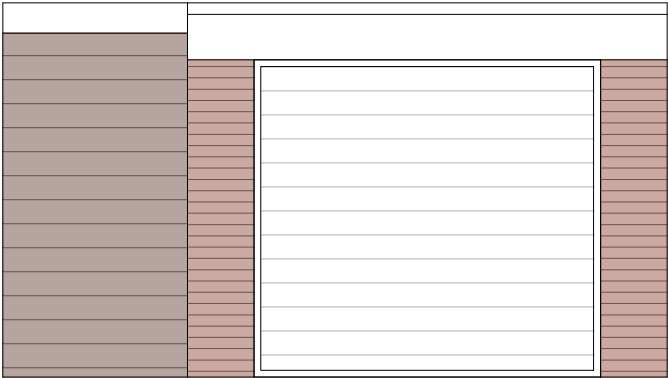


**SOUTH FACING ELEVATION
(existing)**
Scale 1:50

 

**NORTH FACING ELEVATION
(existing)**
Scale 1:50

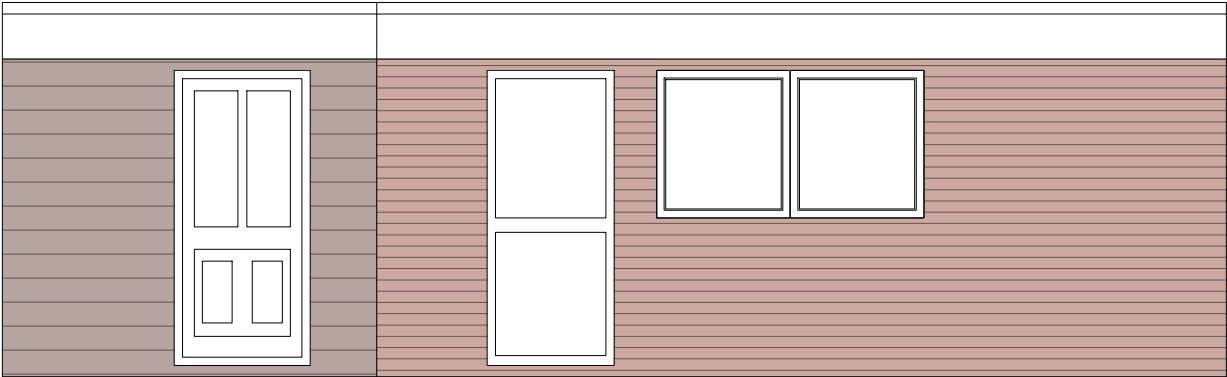

**WEST FACING ELEVATION
(existing)**
Scale 1:50

 

**EAST FACING ELEVATION
(existing)**
Scale 1:50