




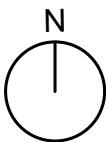

OS Map


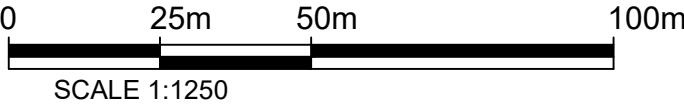


Property Boundary

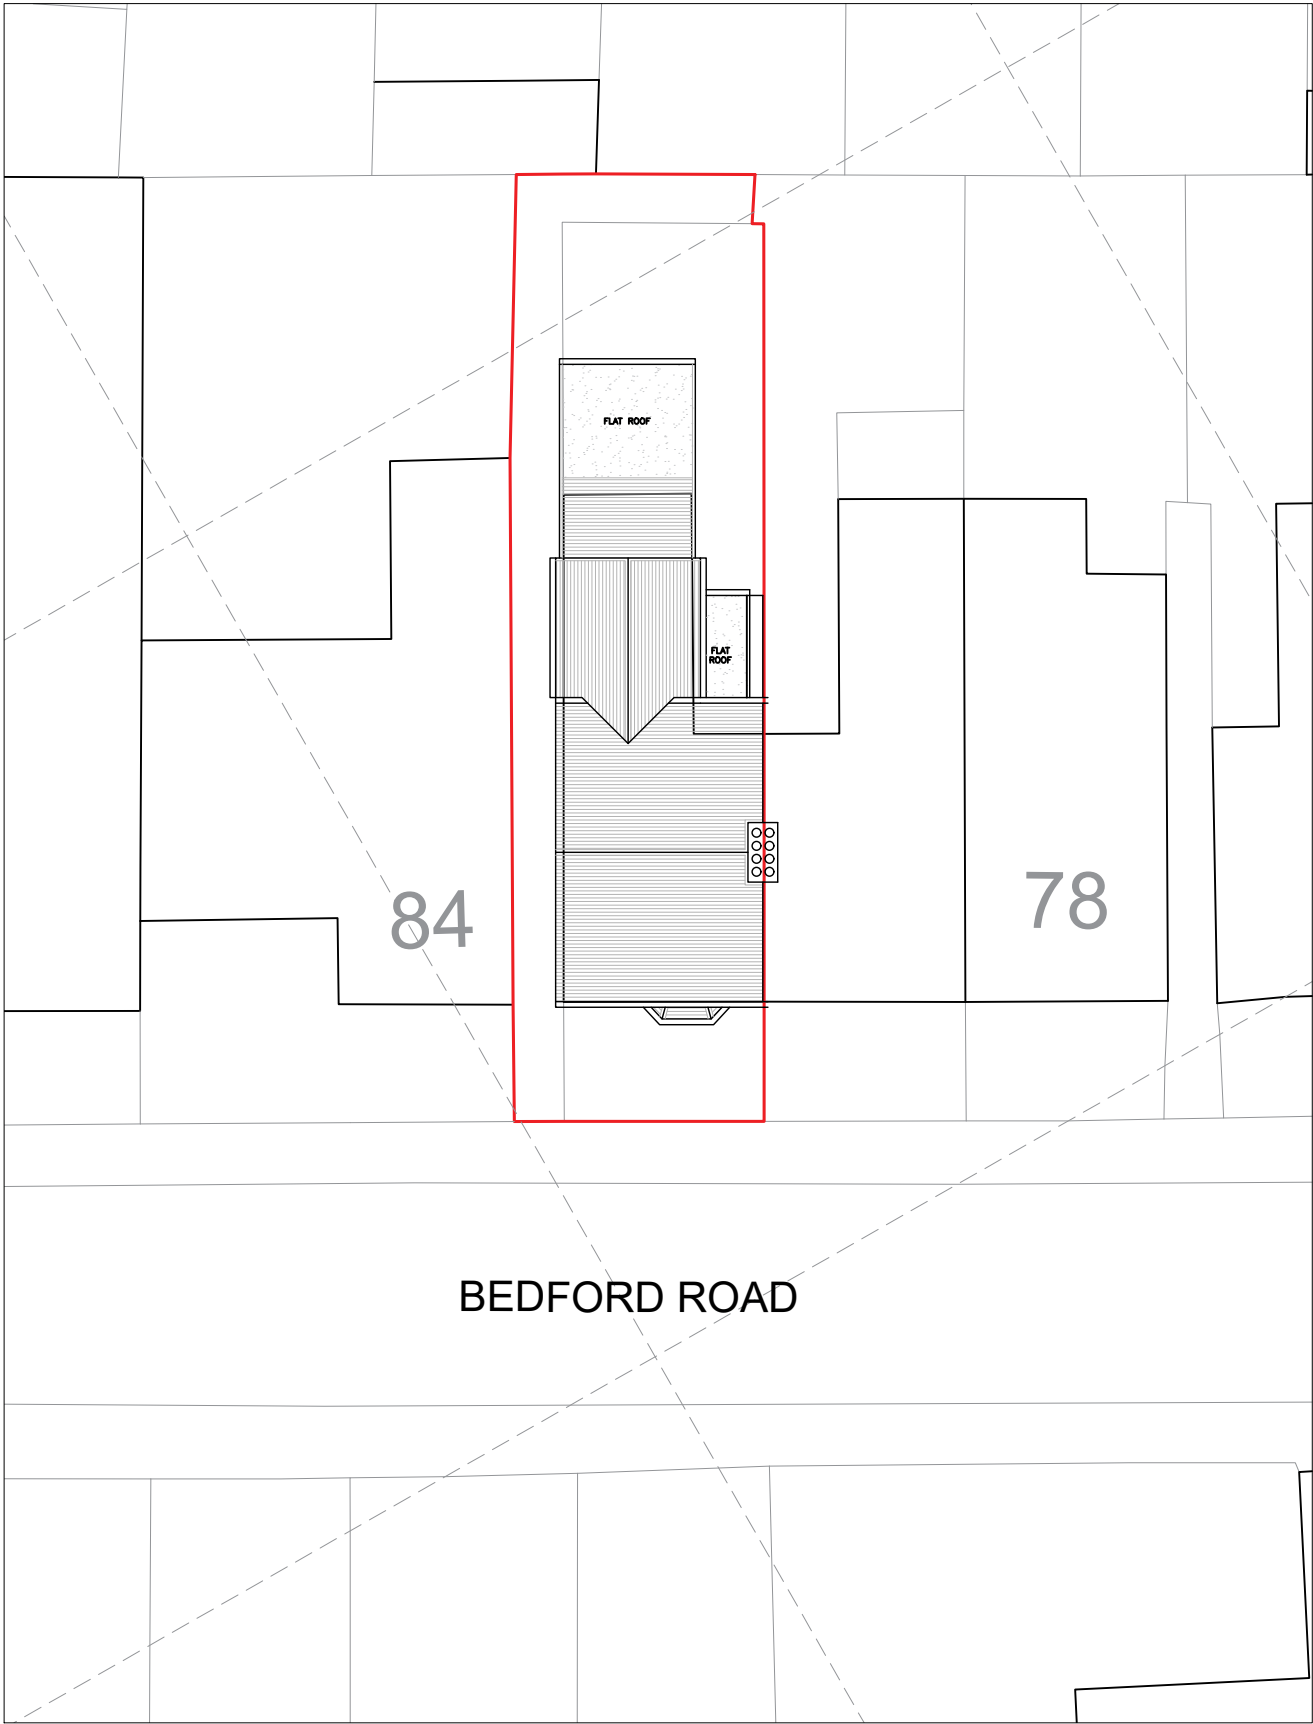

Location Plan

SCALE 1:200

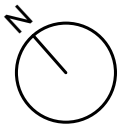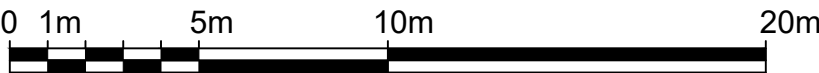

Written dimensions to be taken in preferences to scaled dimensions. The Contractor is responsible for checking all dimensions before work starts.

All work is to be carried out to the requirements, and to the satisfaction of the Local Authority. These drawings are for planning purposes only

Any discrepancies to be brought to the attention of Star Plans Consultants immediately.

Description

Rev	Date	Description	by	chk



76 Steli Ave. Canvey Island SS8 9QF
01268 914 125 • info@starplans.co.uk

Architecture | Planning

Client

Project
82 Bedford Road, Horsham,
RH13 5BH

Title
Proposed OS Map and Location Plan

Date:	10.03.2026	Rev:
Scale:	1:100@A3	
Drawing No.	LP001	