


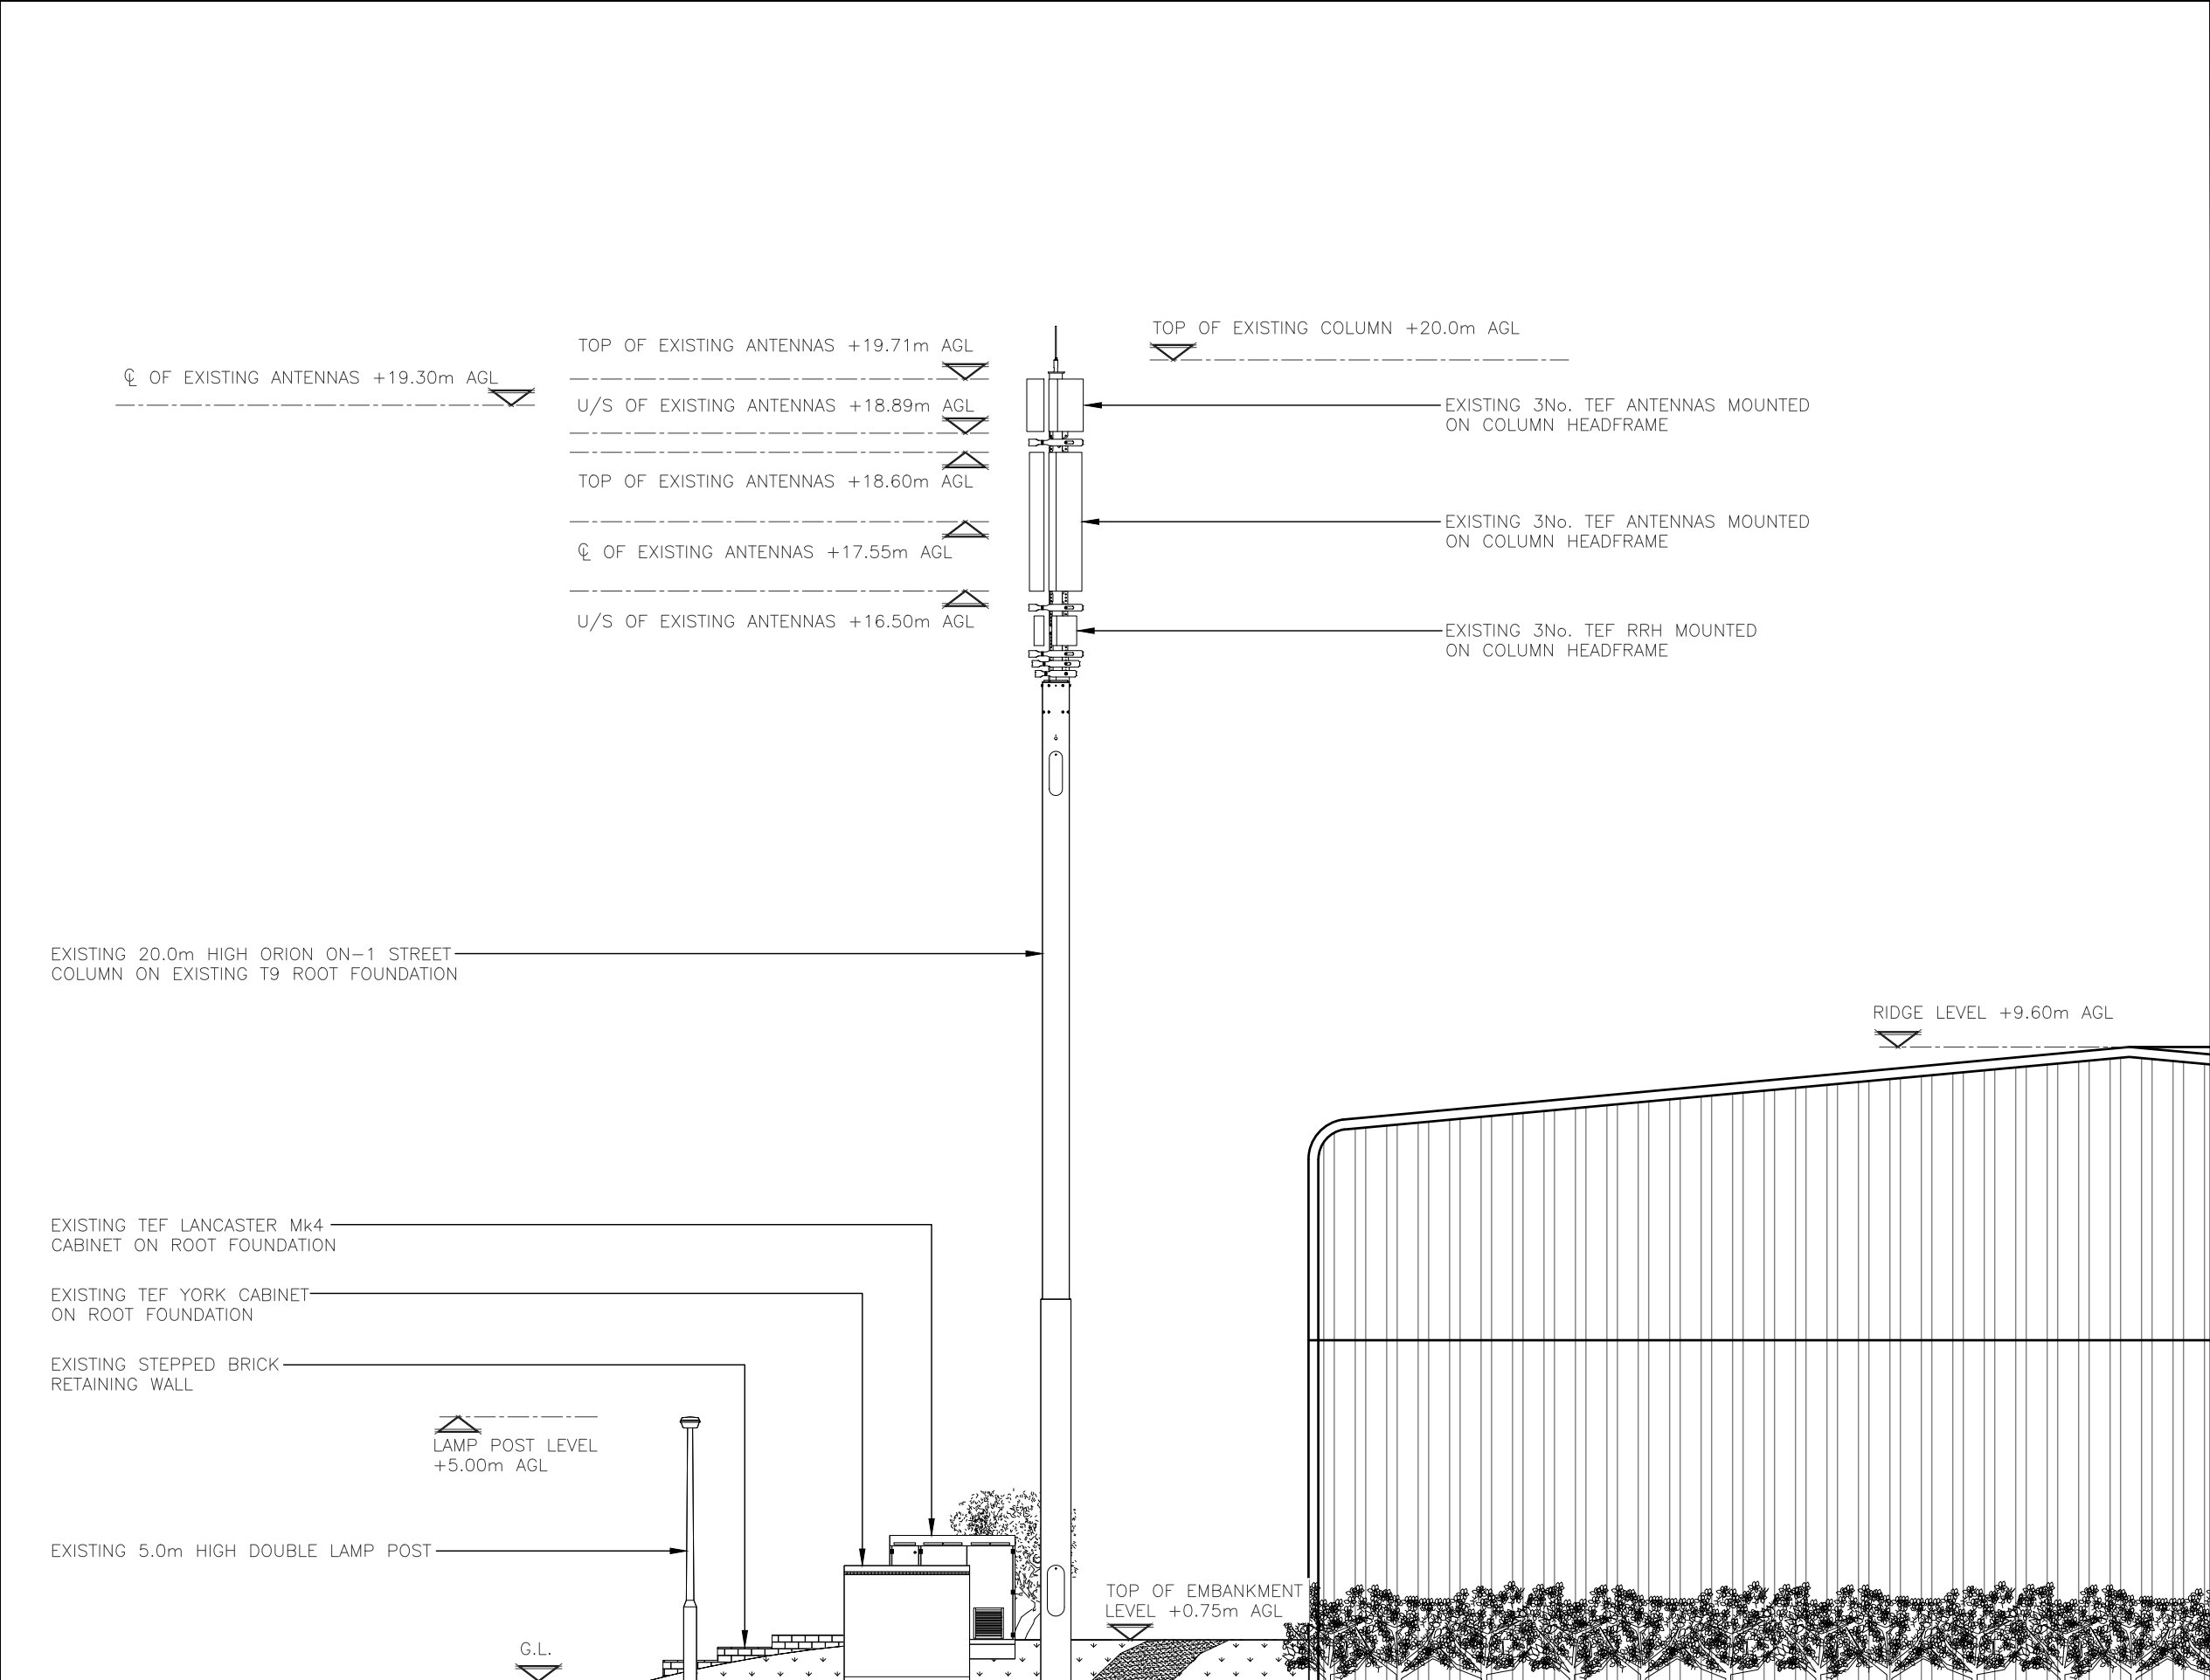

1:100

EXISTING SITE ELEVATION (1:100)

ALL DIMENSIONS ARE IN mm UNLESS NOTED OTHERWISE

N.G.R E: 508131 N: 114608

NOTES:

NOTE: TEMPORARY SOLUTION TO BE INSTALLED IN LIEU OF PERMANENT SOLUTION WHICH IS TO BE COMPLETED BY TELENT. ALL DEPENDENCIES TO BE COMPLETE BY TELENT TO CONFIRM PERMANENT SOLUTIONS VIABILITY. UI HAVE NOT ATTENDED SITE TO VERIFY EXISTING INFRASTRUCTURE

NOTE: UNISTRUT TO BE CUT TO APPROPRIATE LENGTHS AND CAPS TO BE UTILISED TO ENSURE NO UNPROTECTED EDGES

NOTE: USE EXISTING CABLE ENTRIES AT HIGH LEVEL IF THEIR PROXIMITY IS APPROPRIATE. IF UNAVAILABLE, HATCH TO BE REMOVED, AND DRILLED WITH A 40Ø HOLE TO ALLOW FOR INSTALLATION OF CABLES FOR THE OMNI ANTENNA

1A	CONSTRUCTION ISSUE	UI	UI	17/03/26
REV	MODIFICATION	BY	CH	DATE

united infrastructure

United Infrastructure
4 Clearwater, Lingley Mere Business Park, Lingley Green
Avenue,
Great Sankey, Warrington, WA5 3UZ
t. 44 (0)151 420 4128
www.unitedinfrastructure.com

cornerstone

Cell Name	Opt.
IMPULSE LEISURE CENTRE	A

Cell ID No				
CSID	—	VF	✓	TEF
234680	—		79182	
Project No.	—	TM Cell ID	—	N/A
23468024	—		—	

Site Address / Contact Details
LAND AT CAR PARK AT RECREATION GROUND SPIERBRIDGE ROAD STARRINGTON WEST SUSSEX RH20 4BG

Drawing Title:		EXISTING SITE ELEVATION	
Purpose of issue:		CONSTRUCTION	Dwg Rev:
Drawing Number:		300	1A
Surveyed By:		Original Sheet Size:	Pack Issue:
CA		A3	
Drawn:	Date:	Checked:	Date:
UI	17/03/26	UI	17/03/26
			1A