
A1

Copyright: All rights have been asserted under the Design, Patents, & Copyright Act 1988. This drawing shall not be reproduced without the prior approval of 3-D Architecture Ltd


Contractor to CHECK all dimensions & report any discrepancies. All works and materials used are to fully comply with ALL standards as required by the relevant Trade Associations, British Standards, Codes of Practice, Manufacturers Specifications (BBA Certification, etc). All works to be carried out fully in accordance with any Engineer's Calculations, Details, & Instructions, as and where applicable.

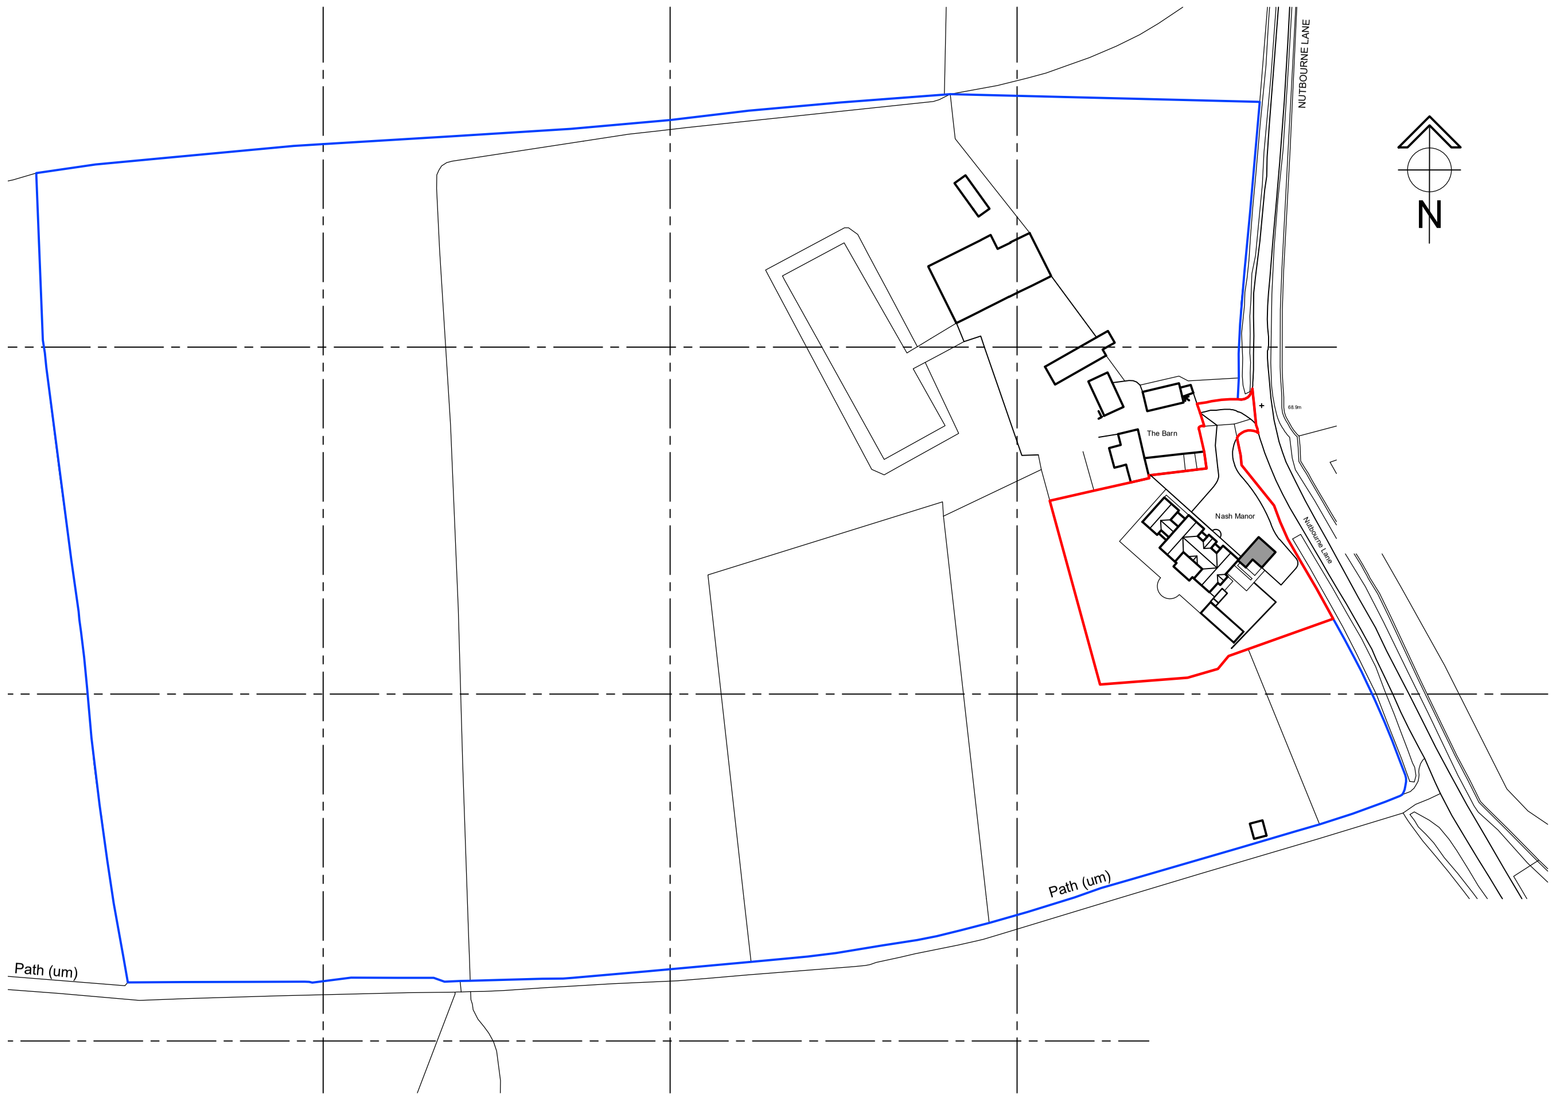

Ordnance Survey (c) Crown Copyright 2021. All rights reserved. Licence number 100022432

Site Location Plan (1:1250)

0 10 20 30 40 50
Scale bar measured in meters

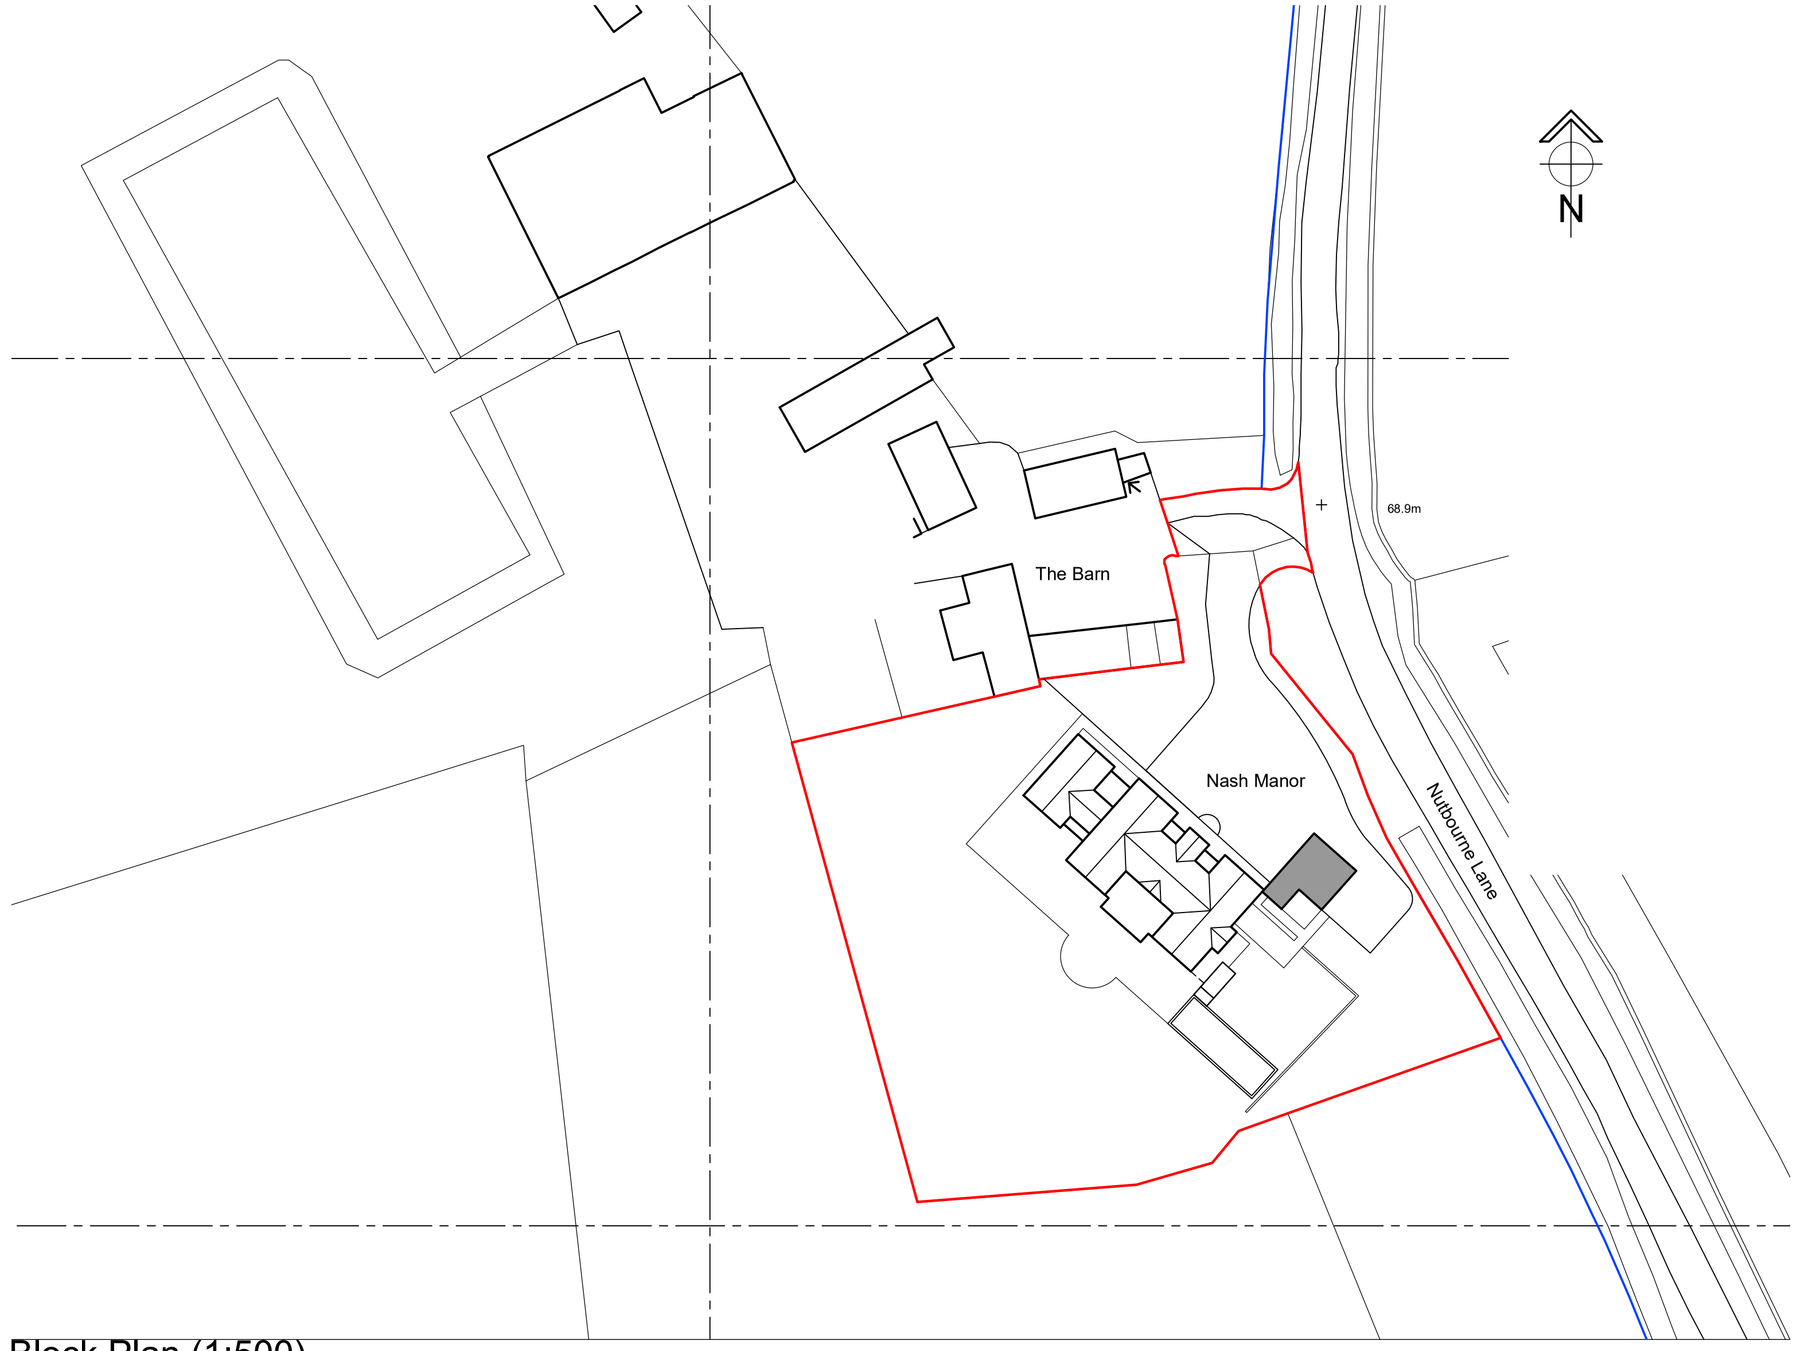

Block Plan (1:500)

0 5 10 15 20
Scale bar measured in meters

PLANNING

3-D Architecture Limited
15 Horsted Square, Bellbrook Industrial Estate,
Uckfield, East Sussex. TN22 1QG
Tel: 01825 764455 Fax: 01825 764455
Email: info@3d-architecture.co.uk

CLIENT

Lee Goossens

PROJECT

Lower Nash Manor Farm
Nutbourne Lane
Pulborough
RH20 2HS

DRAWING TITLE

Site Location & Block Plans

SCALE	DATE	DRAWN BY
As Noted	January 2025	ANH

DRAWING NO.	REVISION
2025/PL5	C