
1:100




existing street elevation - Cottingham Avenue
1:100

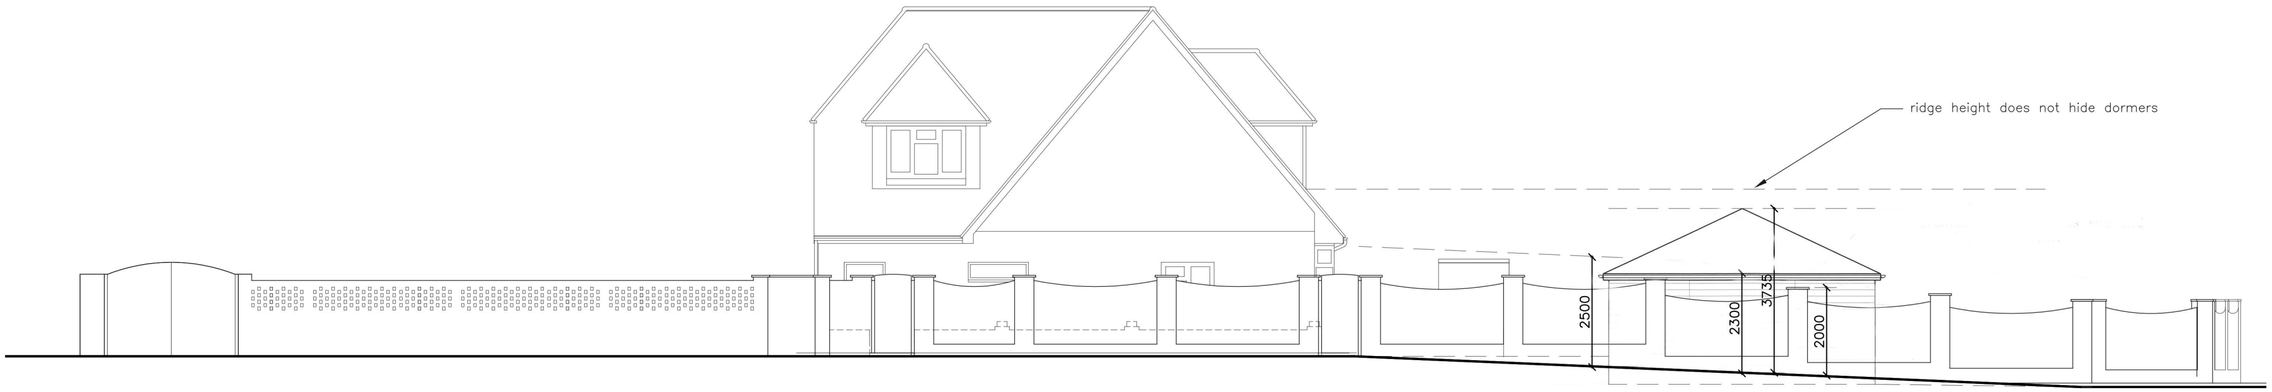

proposed street elevation - Cottingham Avenue
1:100



existing street elevation - Pondtail Road
1:100

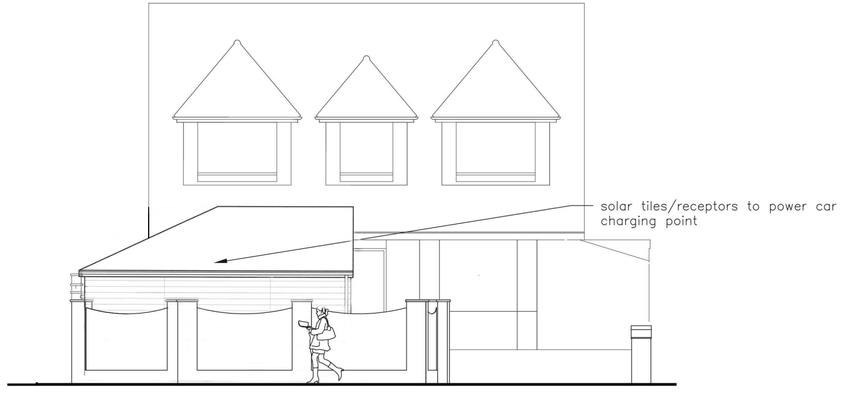

proposed street elevation - Pondtail Road
1:100

PL05 - New