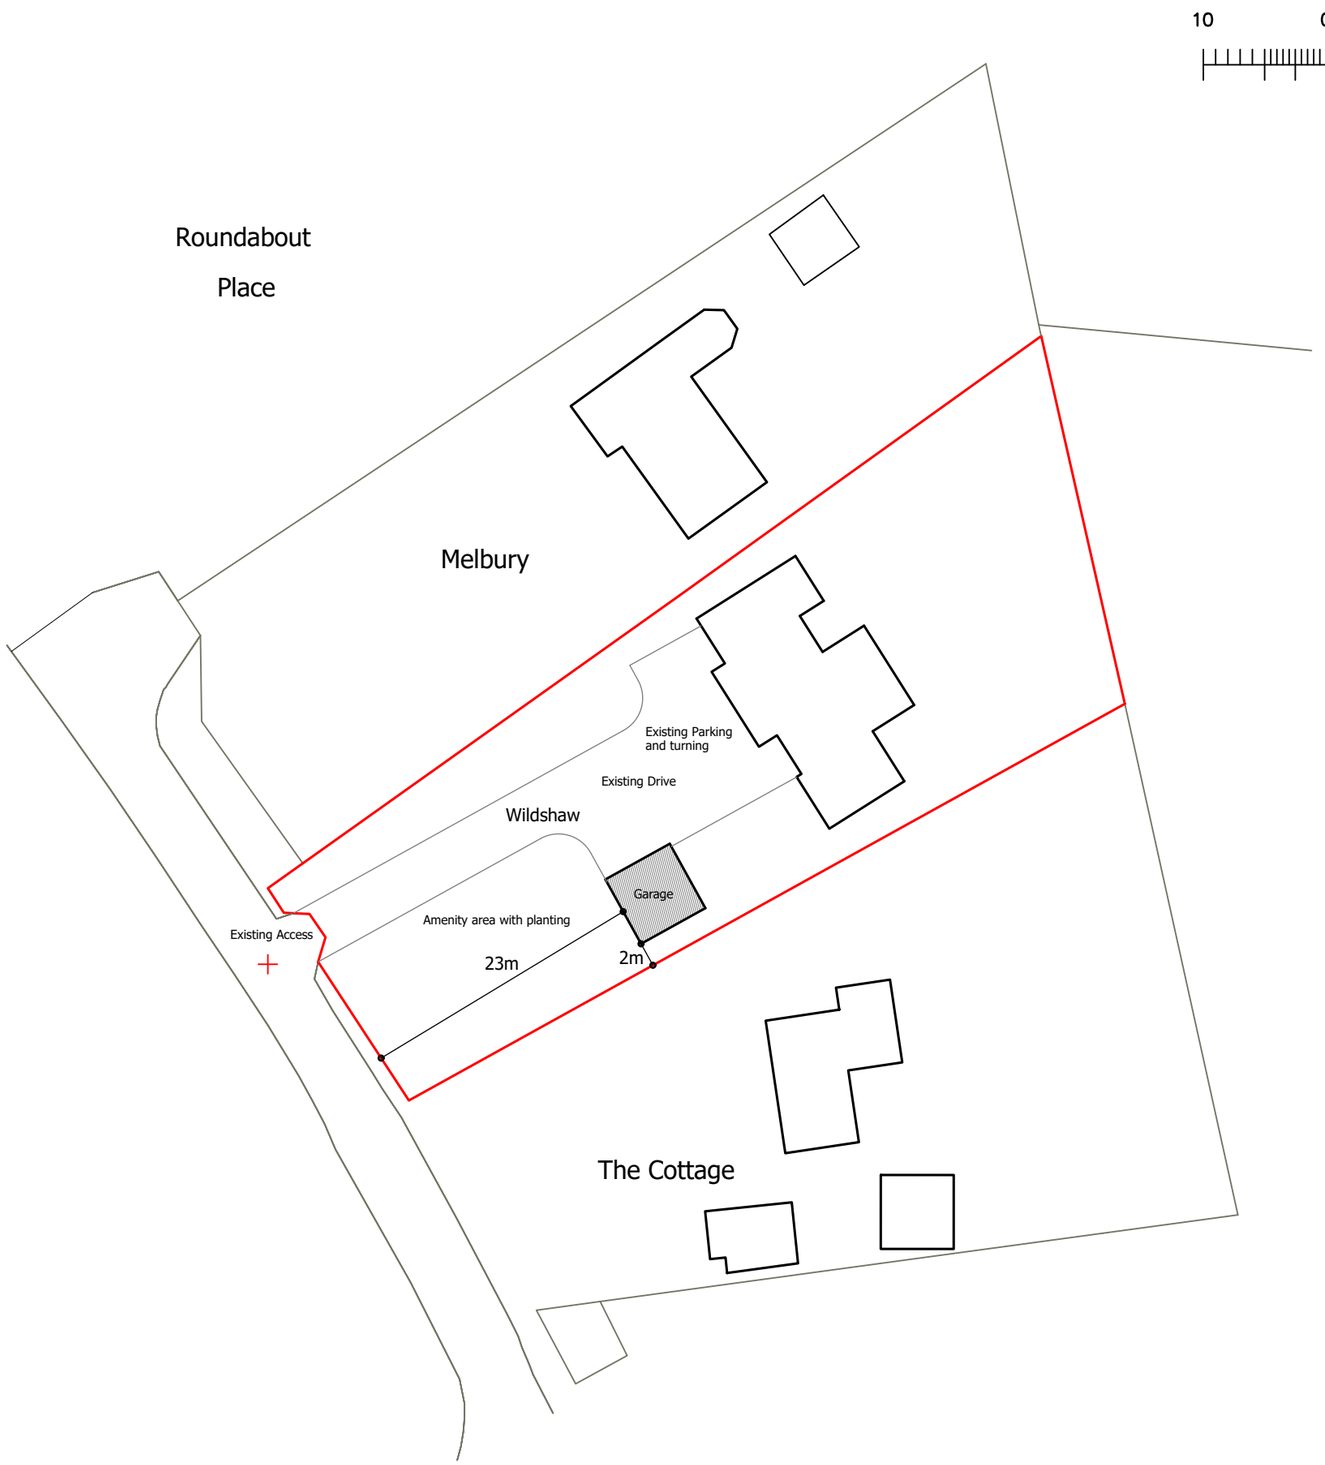


Peter J. Gardner
Architectural Design Consultant
www.architecturaldesignsolutions.co.uk
07967 205249

JobTitle	Wildshaw Common Hill West Chiltington
Drawing Title	Block Plan
Client	R.T
Date	17/05/2024
Drawn	P.J.G
Scale	1:500 on A3
Drg No.	WS/BP/01