



East Elevation

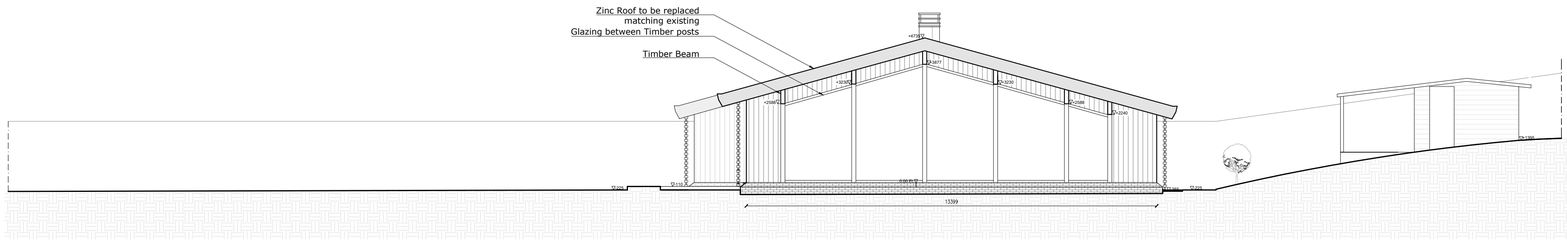


North Elevation

0m 1m 2m 3m 4m 5m 6m 7m 8m 9m 10m

1:100

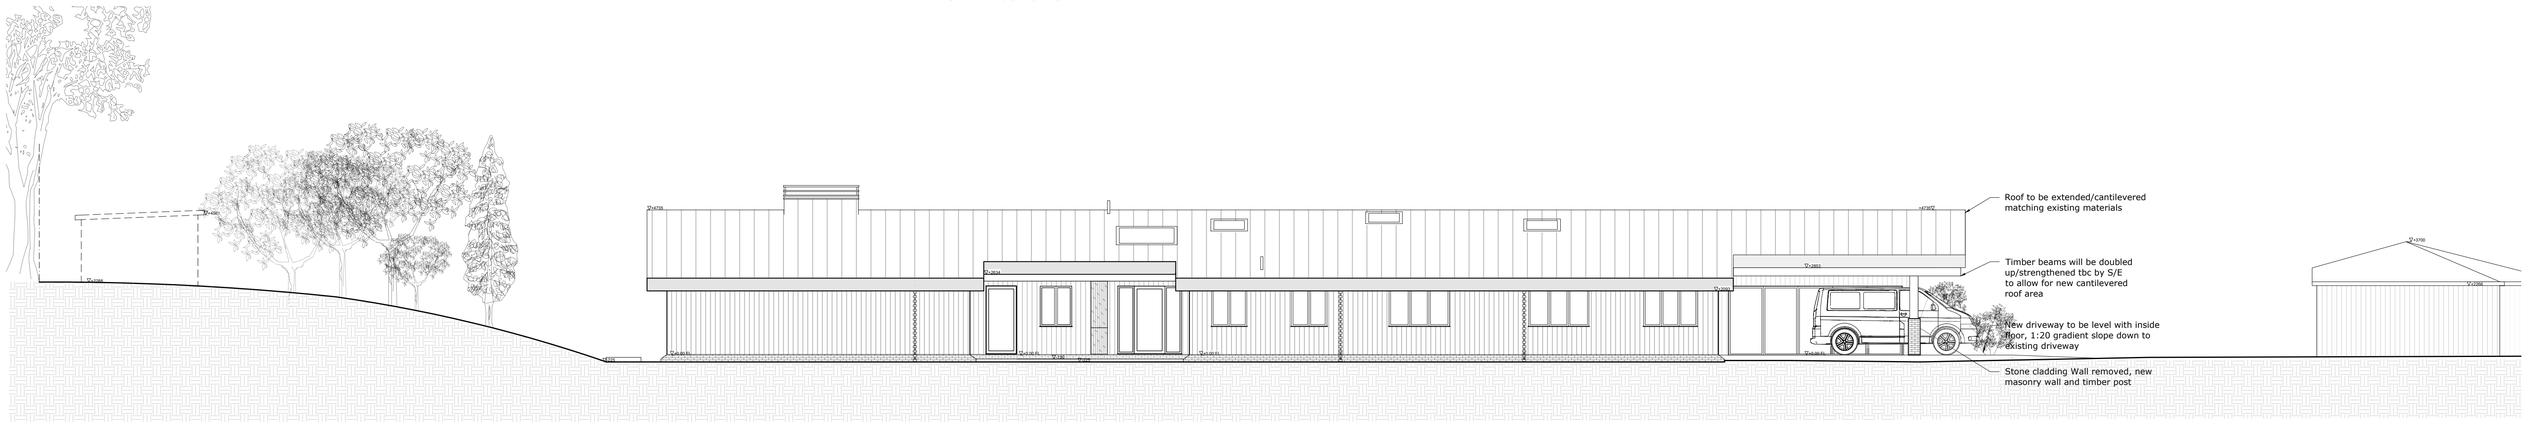

West Elevation

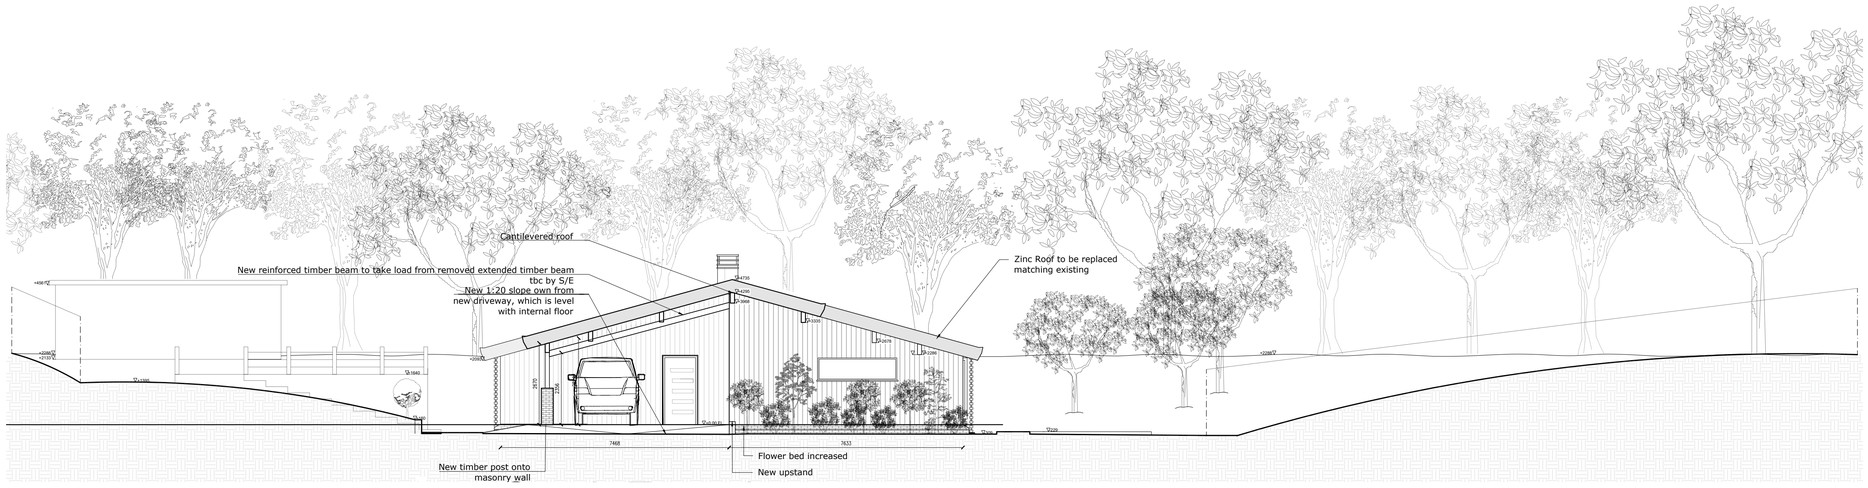

South Elevation

NOTES:

1. All dimensions are in mm and must be checked on site.
2. Drawings are to be read in conjunction with accompanying documents.
3. Any errors or inaccuracies should be brought to the attention of Grumitt Wade Mason.

Revision	Description	By	Date

Contact Information

Unit 3, Tungsten Building, George Street, Portslade, Brighton, BN41 1RA

Tel: 01273 415940

Email: aurelie@grumittwademason.com

grumittwademason chartered surveyors & architectural consultants

CIAT CHARTERED PRACTICE

RICS

Client Name: Mr and Mrs Gage

Address: Lion Lodge, Bashurst Hill, Itchingfield, Horsham RH13 0PB

Drawing Title: Proposed Elevations - Phase 1

Drawing Reference: AT/lionlodge/05

Date: 15/5/24

Scale	Paper	Drawn By	Revision	Direction
1: 100	A1	DS		