THIS DRAWING SHOULD BE READ IN CONJUNCTION WITH ANY OTHER RELEVANT DRAWINGS AND THE CONSTRUCTION MANUAL.
THE BUILDER SHOULD CHECK ALL LEVELS AND SITE DIMENSIONS BEFORE WORK STARTS AND NOTIFY SCANDIA OF ANY DISCREPANCY

IF IN DOUBT PLEASE ASK

© COPYRIGHT IN THIS DRAWING AND WORK EXECUTED IS AND REMAINS THE PROPERTY OF SCANDIA-HUS LIMITED AND OR ITS SUBSIDIARIES IN ACCORDANCE WITH THE PROVISIONS OF THE COPYRIGHT ACT. PERMISSION TO PRODUCE COPIES OR MODIFIED DRAWINGS IN WHOLE OR IN PART FOR ANY PURPOSE SHOULD BE OBTAINED FROM SCANDIA-HUS LIMITED & ANY SUCH REPRODUCTIONS SHOULD INCLUDE THIS & THE FOREGOING STATEMENT

REV	DESCRIPTION	DATE	DRN	CHK
A	GENERAL REVISION	29/11/23	JP	
B	NEW FOOTPRINT & SITE AREA	05/12/23	CC	
C	GENERAL REVISION	13/3/24	JP	
D	GENERAL REVISION	20/3/24	JP	
E	GENERAL REVISION	25/3/24	JP	
F	WATER HARVESTING TANK MOVED	9/4/24	JP	
G	REMOVE OUTBUILDING	20/09/24	CC	
H	GARDEN ROOM POSITION REVISED	24/9/24	LW	
I	GENERAL REVISIONS	17/1/25	JP	
J	GARDEN HOUSE NEW DIMENSIONS, RELOCATE GARDEN HOUSE & EXISTING SHED	30/04/25	CC	

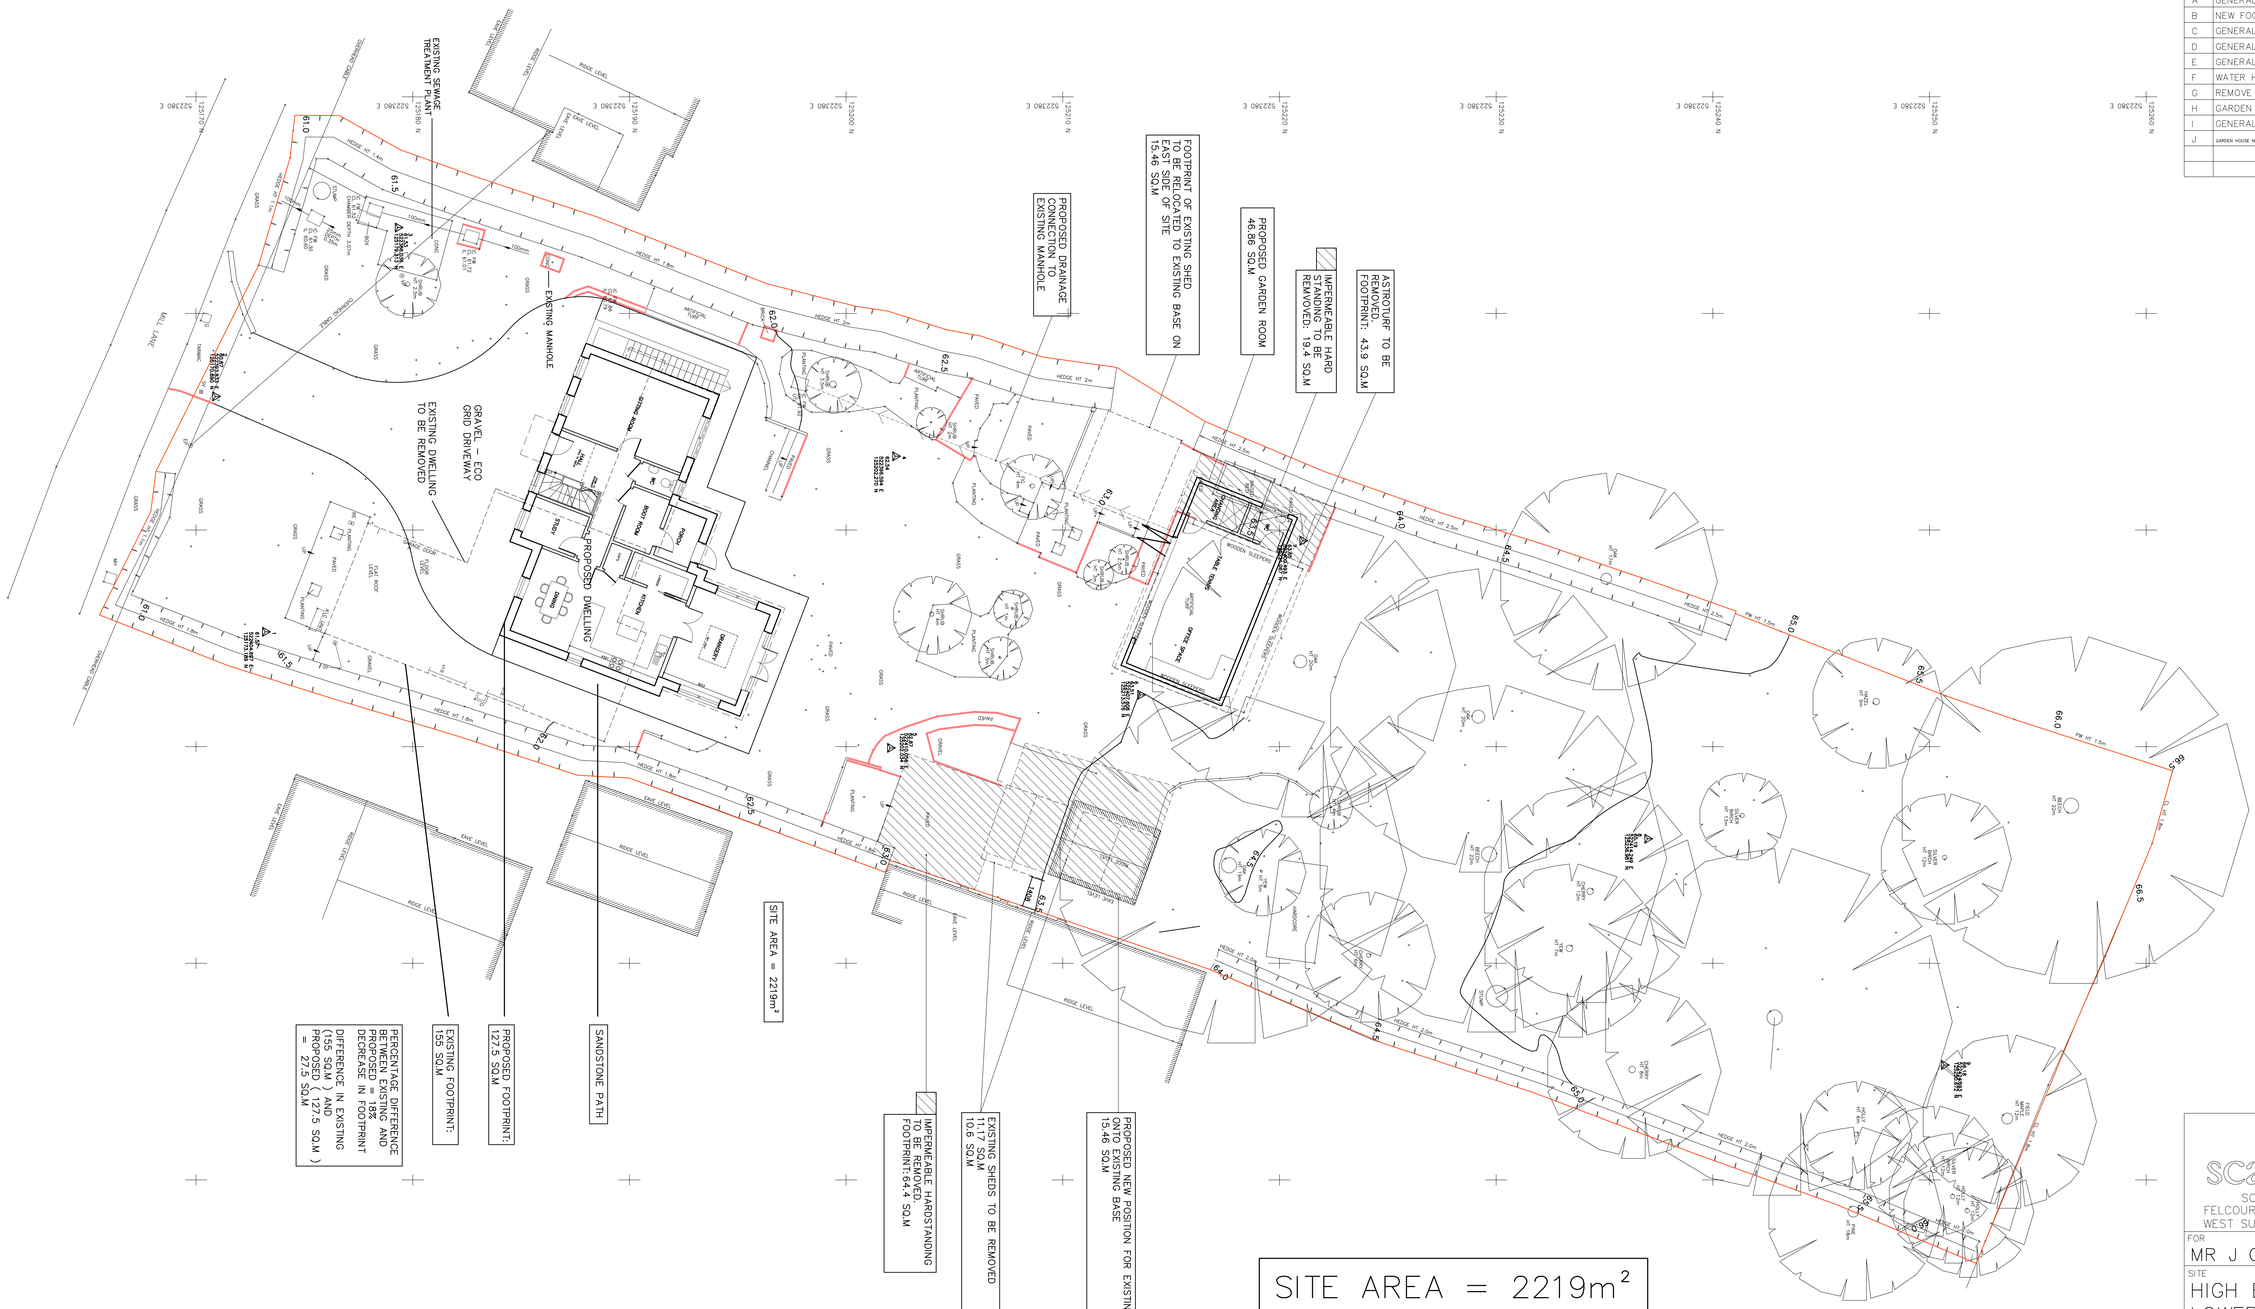

scandiahus
SCANDIA-HUS BUSINESS PARK,
FELCOURT ROAD, FELCOURT, EAST GRINSTEAD,
WEST SUSSEX, RH19 2LP : TEL 01342 838060

FOR
MR J CHALLEN & MISS J COLE

SITE
HIGH BEECH, MILL LANE,
LOWER BEEDING
WEST SUSSEX, RH13 6PX

TITLE
PROPOSED SITE PLAN

C/No.	O/No.	SCALE
236995		1:100 @A0
DRAWN		DRAWING NUMBER
JP		01
DATE		REV J
6/11/23		