North

0 10 20 30 40 50 metres

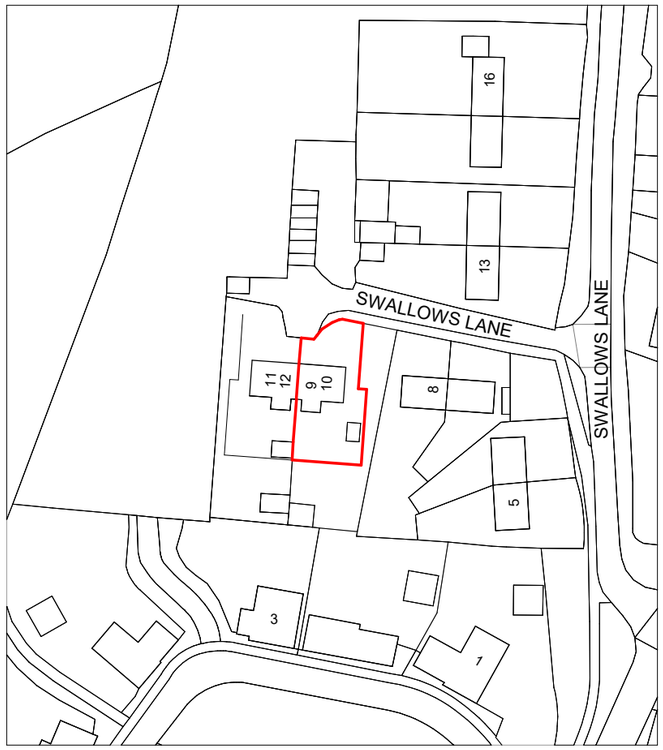

ReQuestAPlan
Map number: TQRQM25174150044945

1 A000 LOCATION PLAN

1 : 1250@A3

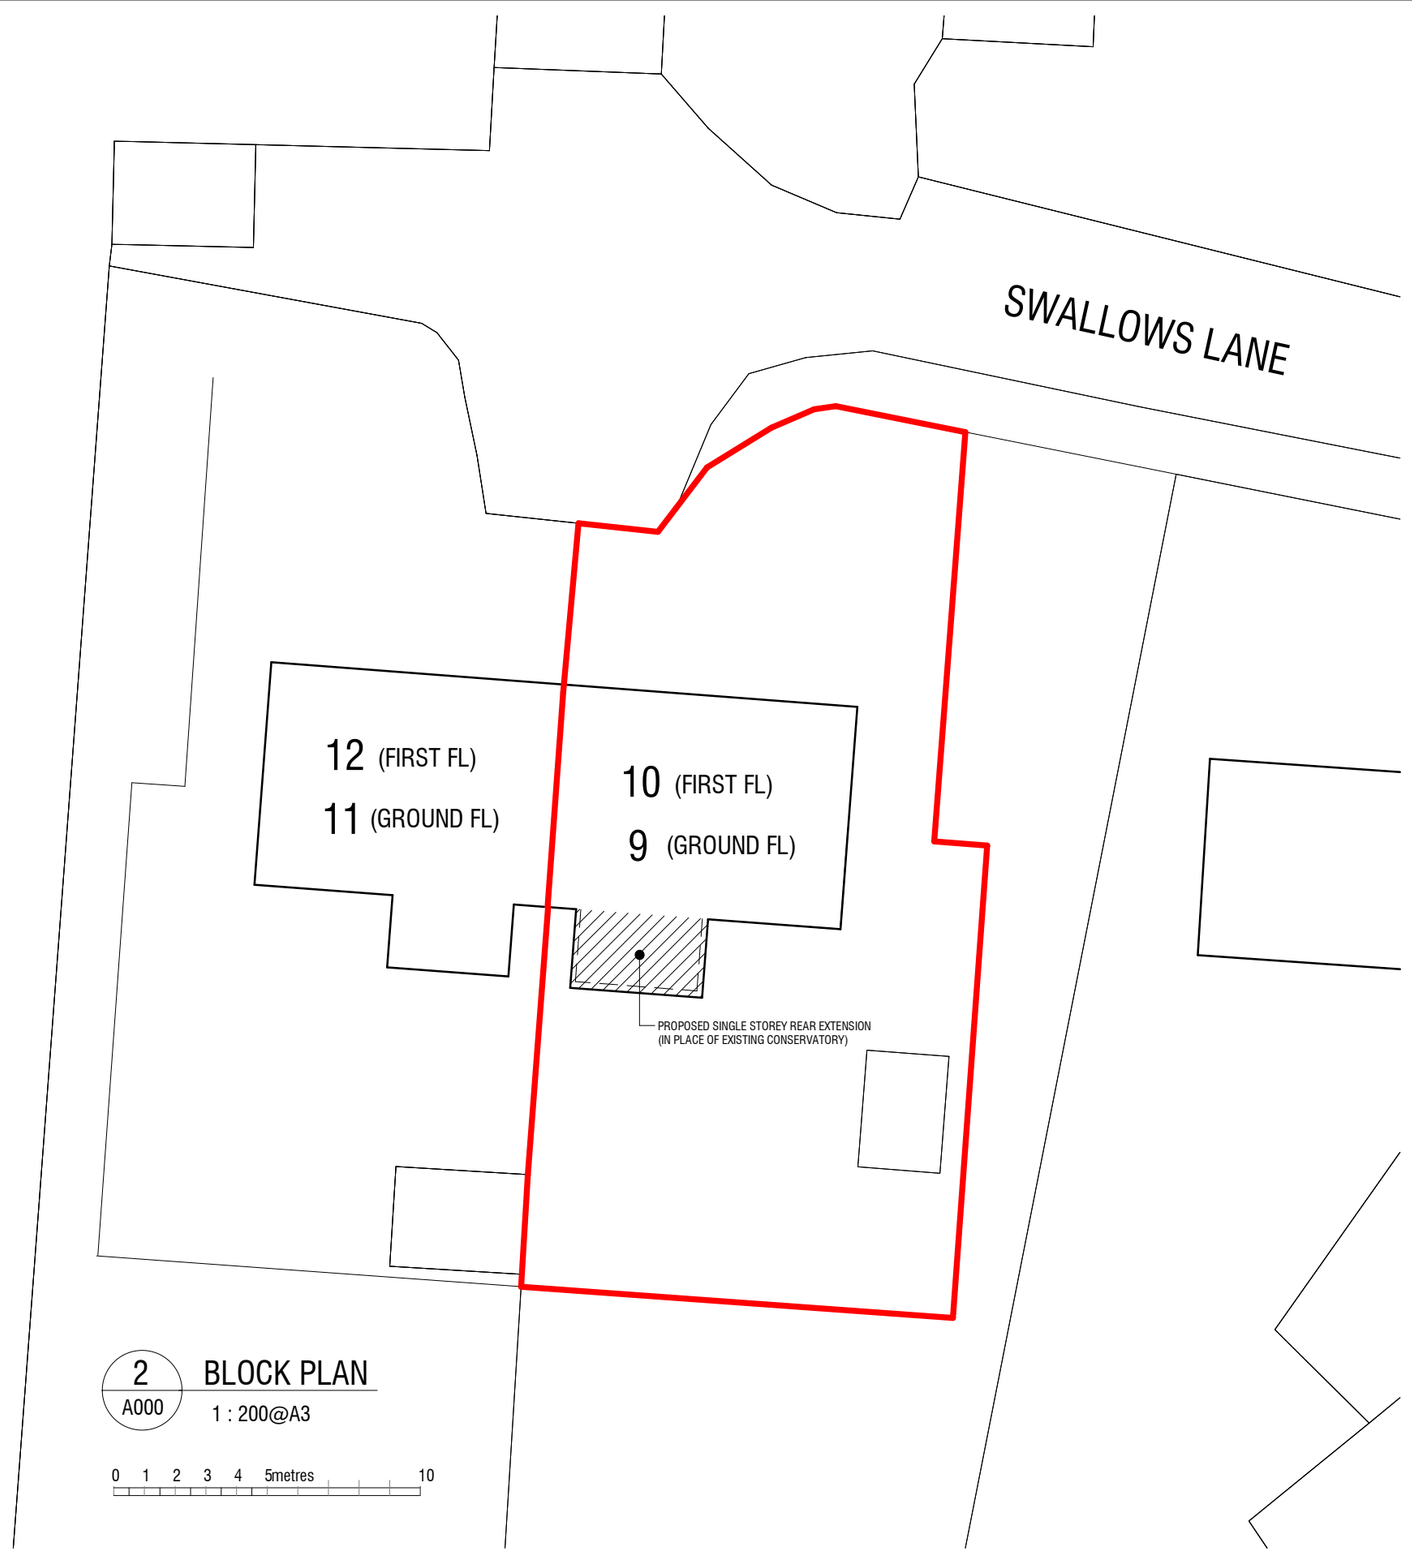

2 A000 BLOCK PLAN

1 : 200@A3

0 1 2 3 4 5metres 10

REVISIONS DATE DESCRIPTION

JOB NUMBER	951-25	JOB TITLE	9 Swallows Lane, Dial Post
CLIENT	Brenda Porter		
DRAWING TITLE	SITE LOCATION & BLOCK PLAN		

SCALE	DATE	DRAWN	DRAWING NO.	REV.
As indicated		NJ	A000	

JONES ARCHITECTS .co.uk
(01903) 814614
info@jonesarchitects.co.uk