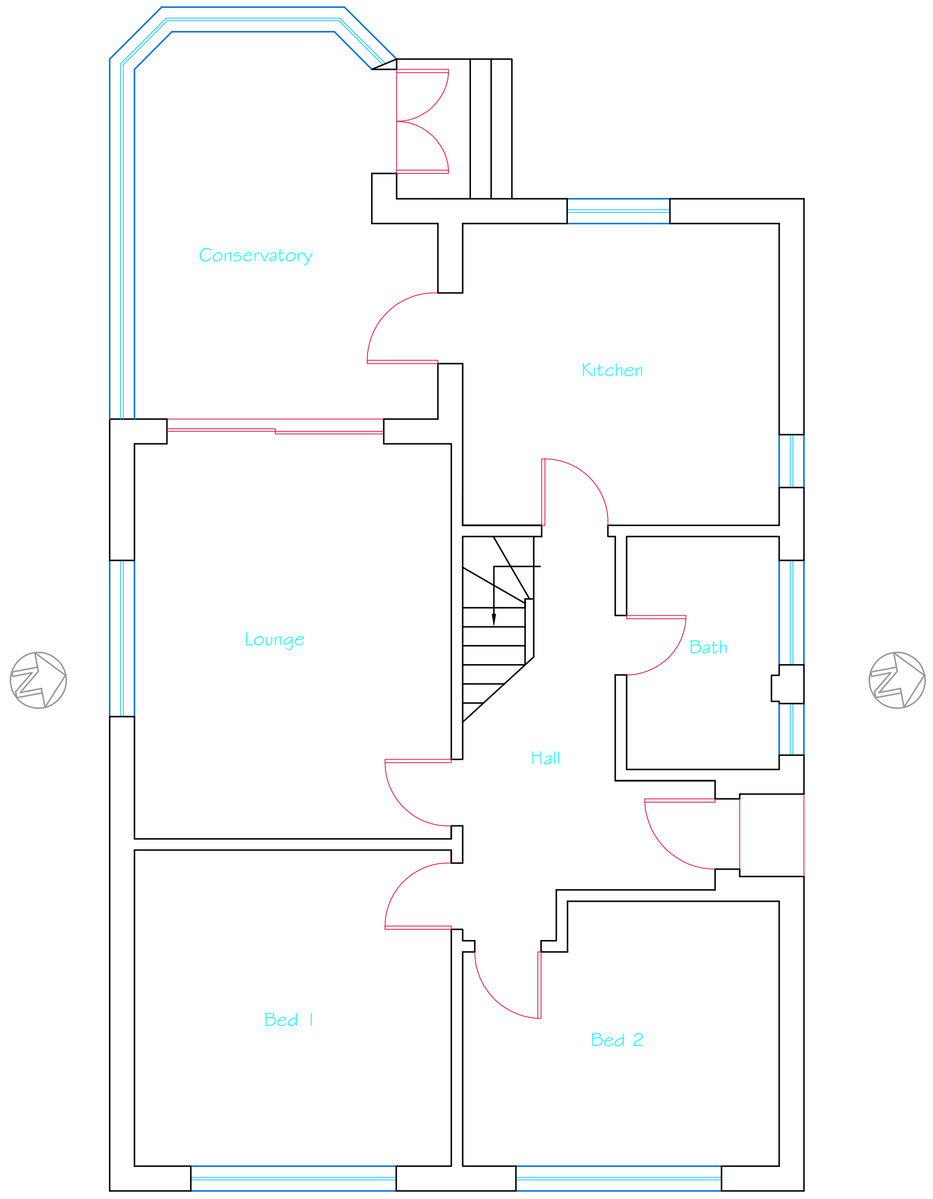

Existing Ground Floor Plan

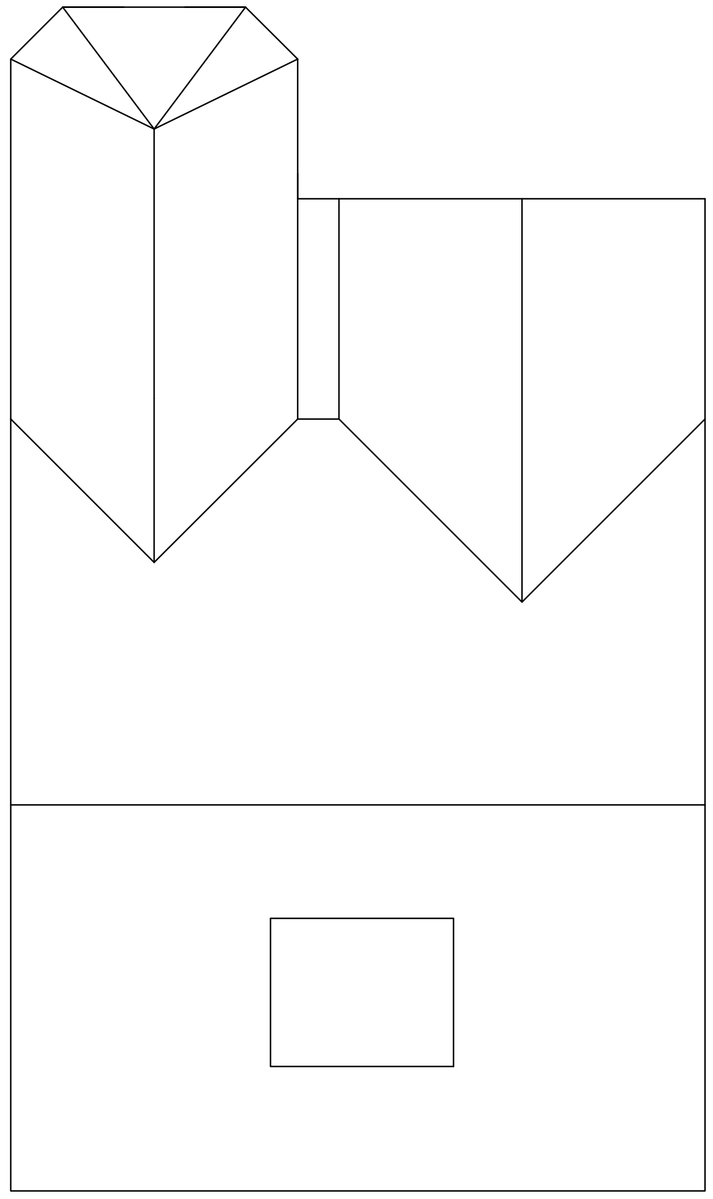

Existing Roof Plan

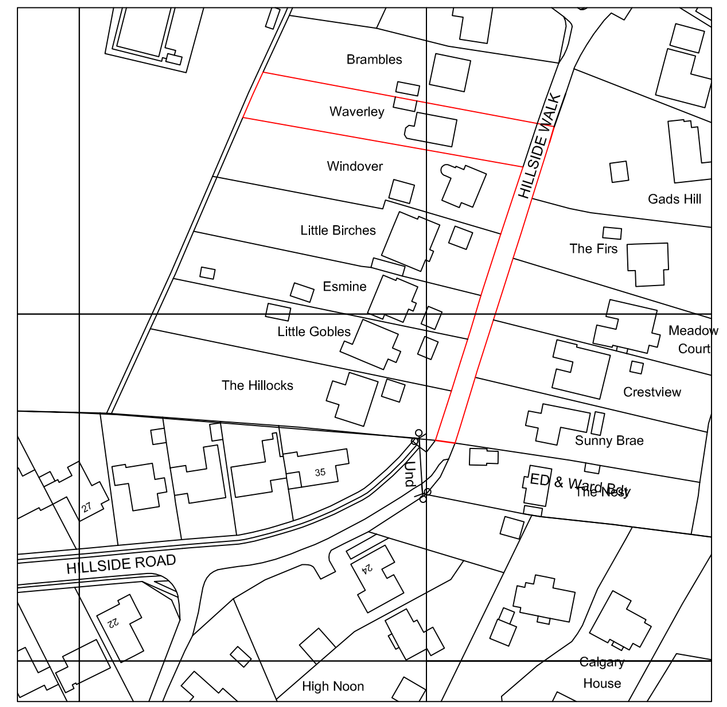

20 0 20 40 60 80 100

Metres

Site Plan 1:1250

N

Production Date: 26 June 2024

Top Left: 510082.154 114888.294 Bottom Right: 510282.154 114688.294

© Crown copyright and database rights 2024 Ordnance Survey OS100035409.

Reproduction in whole or in part is prohibited without the permission of Ordnance Survey

0 0.5 1 2 3 4 5 6 7 8 9 10

SCALE 1:50

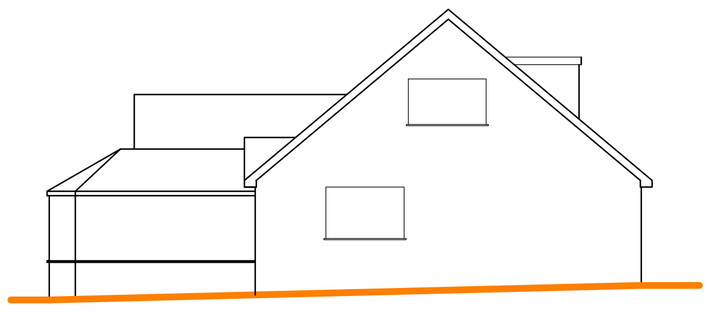

Existing Side (South) Elevation

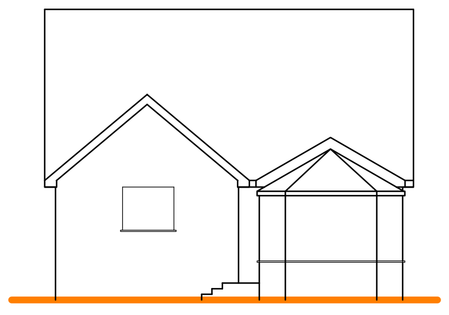

Existing Rear (West) Elevation

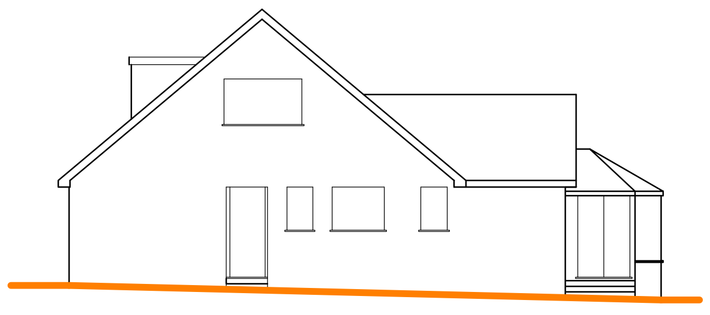

Existing Side (North) Elevation

0 0.5 1 2 3 4 5 6 7 8 9 10

SCALE 1:100

Tony Rogers
Building Consultants
Address: 40 Dawn Crescent, Upper Beeding
West Sussex, BN44 3WH
Telephone: 01903 815225 Fax: 01903 815225

Rev.	Date:	Revision Description:

Client: Mr & Mrs G Pepe

Address: Waverley
Hillside Walk
Storrington
West Sussex RH20 3HL

Project: Proposed single storey rear extension

Scale: 1:50 1:100 1:1250
Paper Size A1

Date: June 2024

Drawing No: 24/1578/01

Drawn By: AWR

Revision: