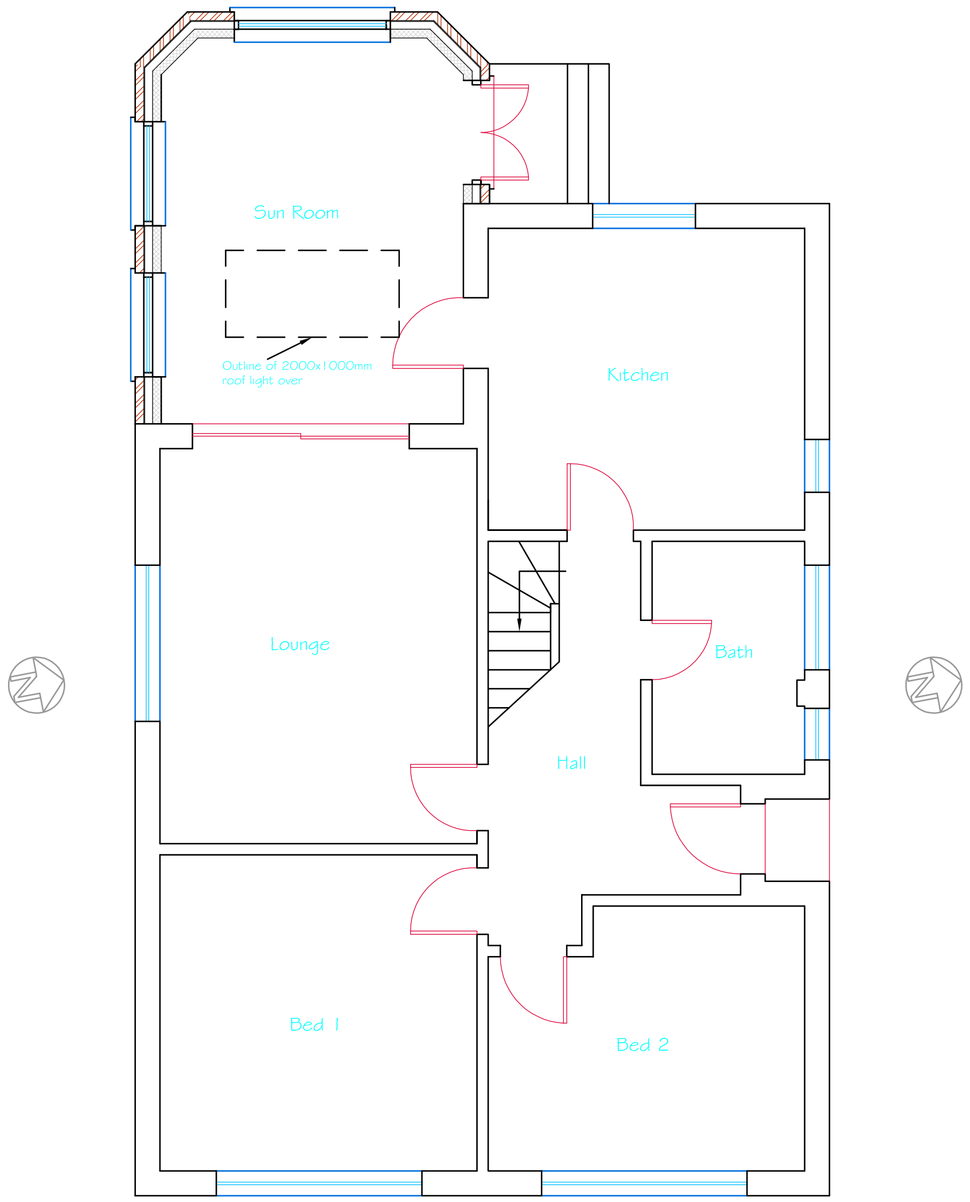

Proposed Ground Floor Plan

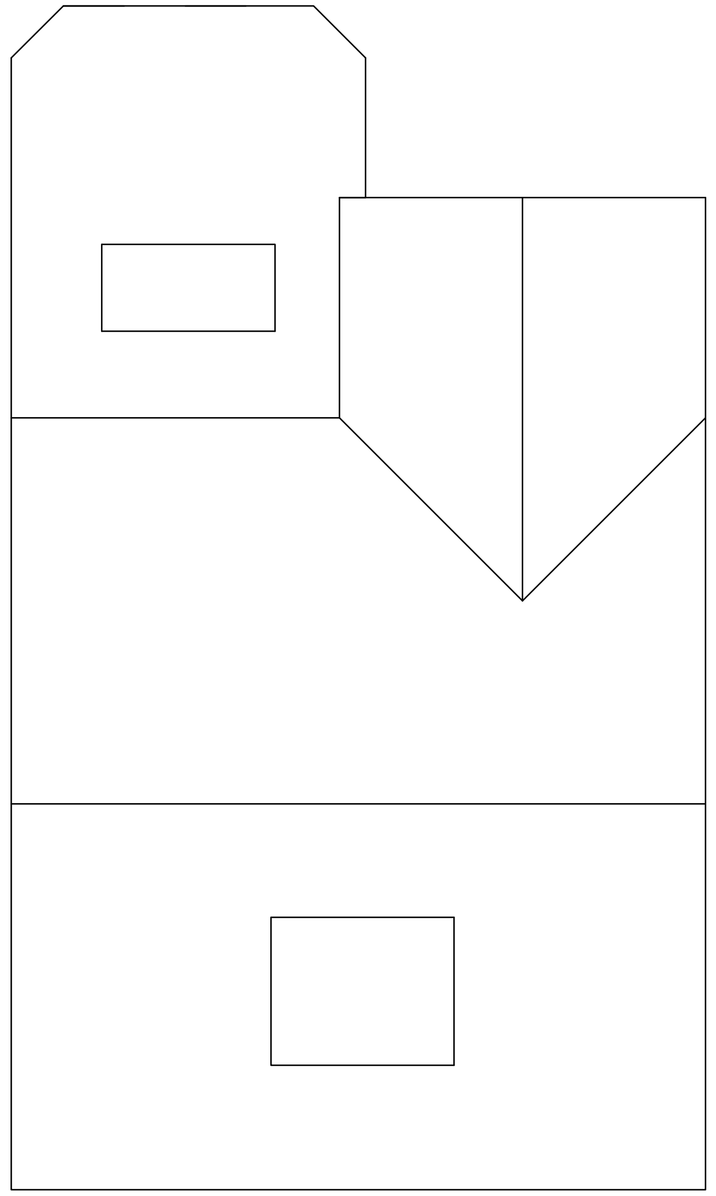

Proposed Roof Plan

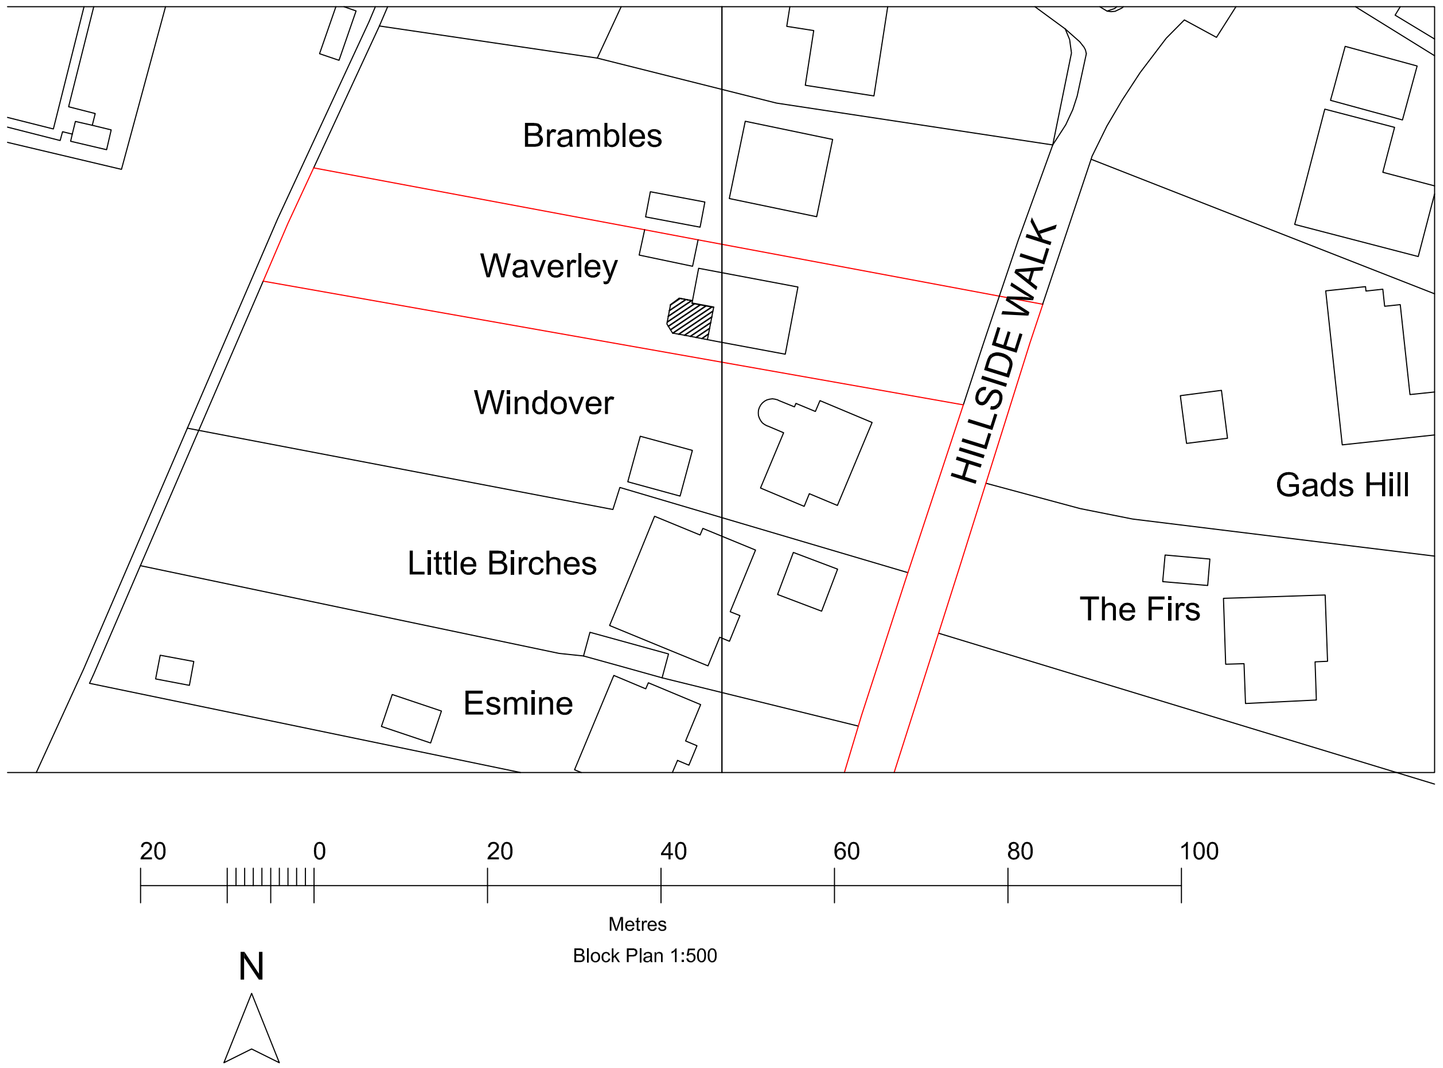

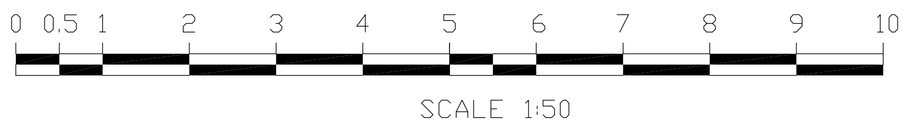

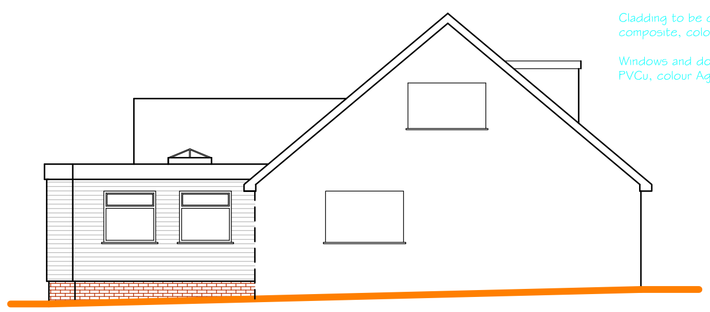

Proposed Side (South) Elevation

Cladding to be cement composite, colour grey.

Windows and doors to be PVCu, colour Agate Grey

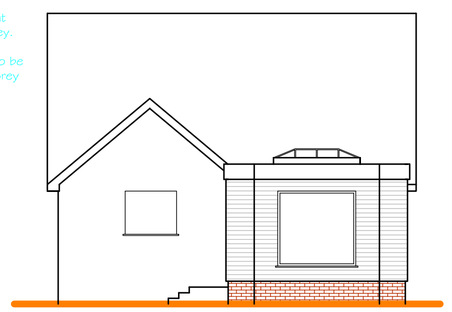

Proposed Rear (West) Elevation

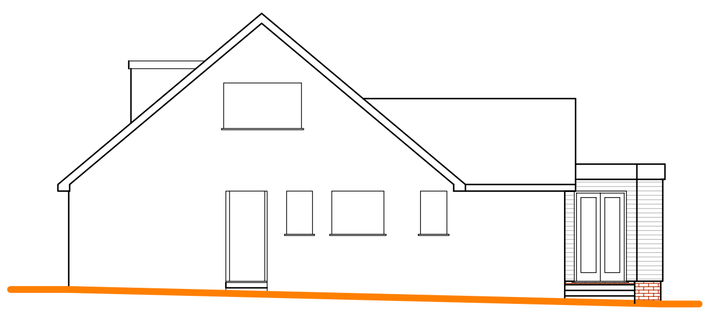

Proposed Side (North) Elevation



Tony Rogers
Building Consultants
Address: 40 Dawn Crescent, Upper Beeding
West Sussex, BN44 3WH
Telephone: 01903 815225 Fax: 01903 815225

Rev.	Date:	Revision Description:

Client: Mr & Mrs G Pepe

Address: Waverley
Hillside Walk
Storrington
West Sussex RH20 3HL

Project: Proposed single storey rear extension

Scale: 1:50 1:100 1:500
Paper Size A1

Date: June 2024

Drawing No: 24/1578/02

Drawn By: AWR

Revision: