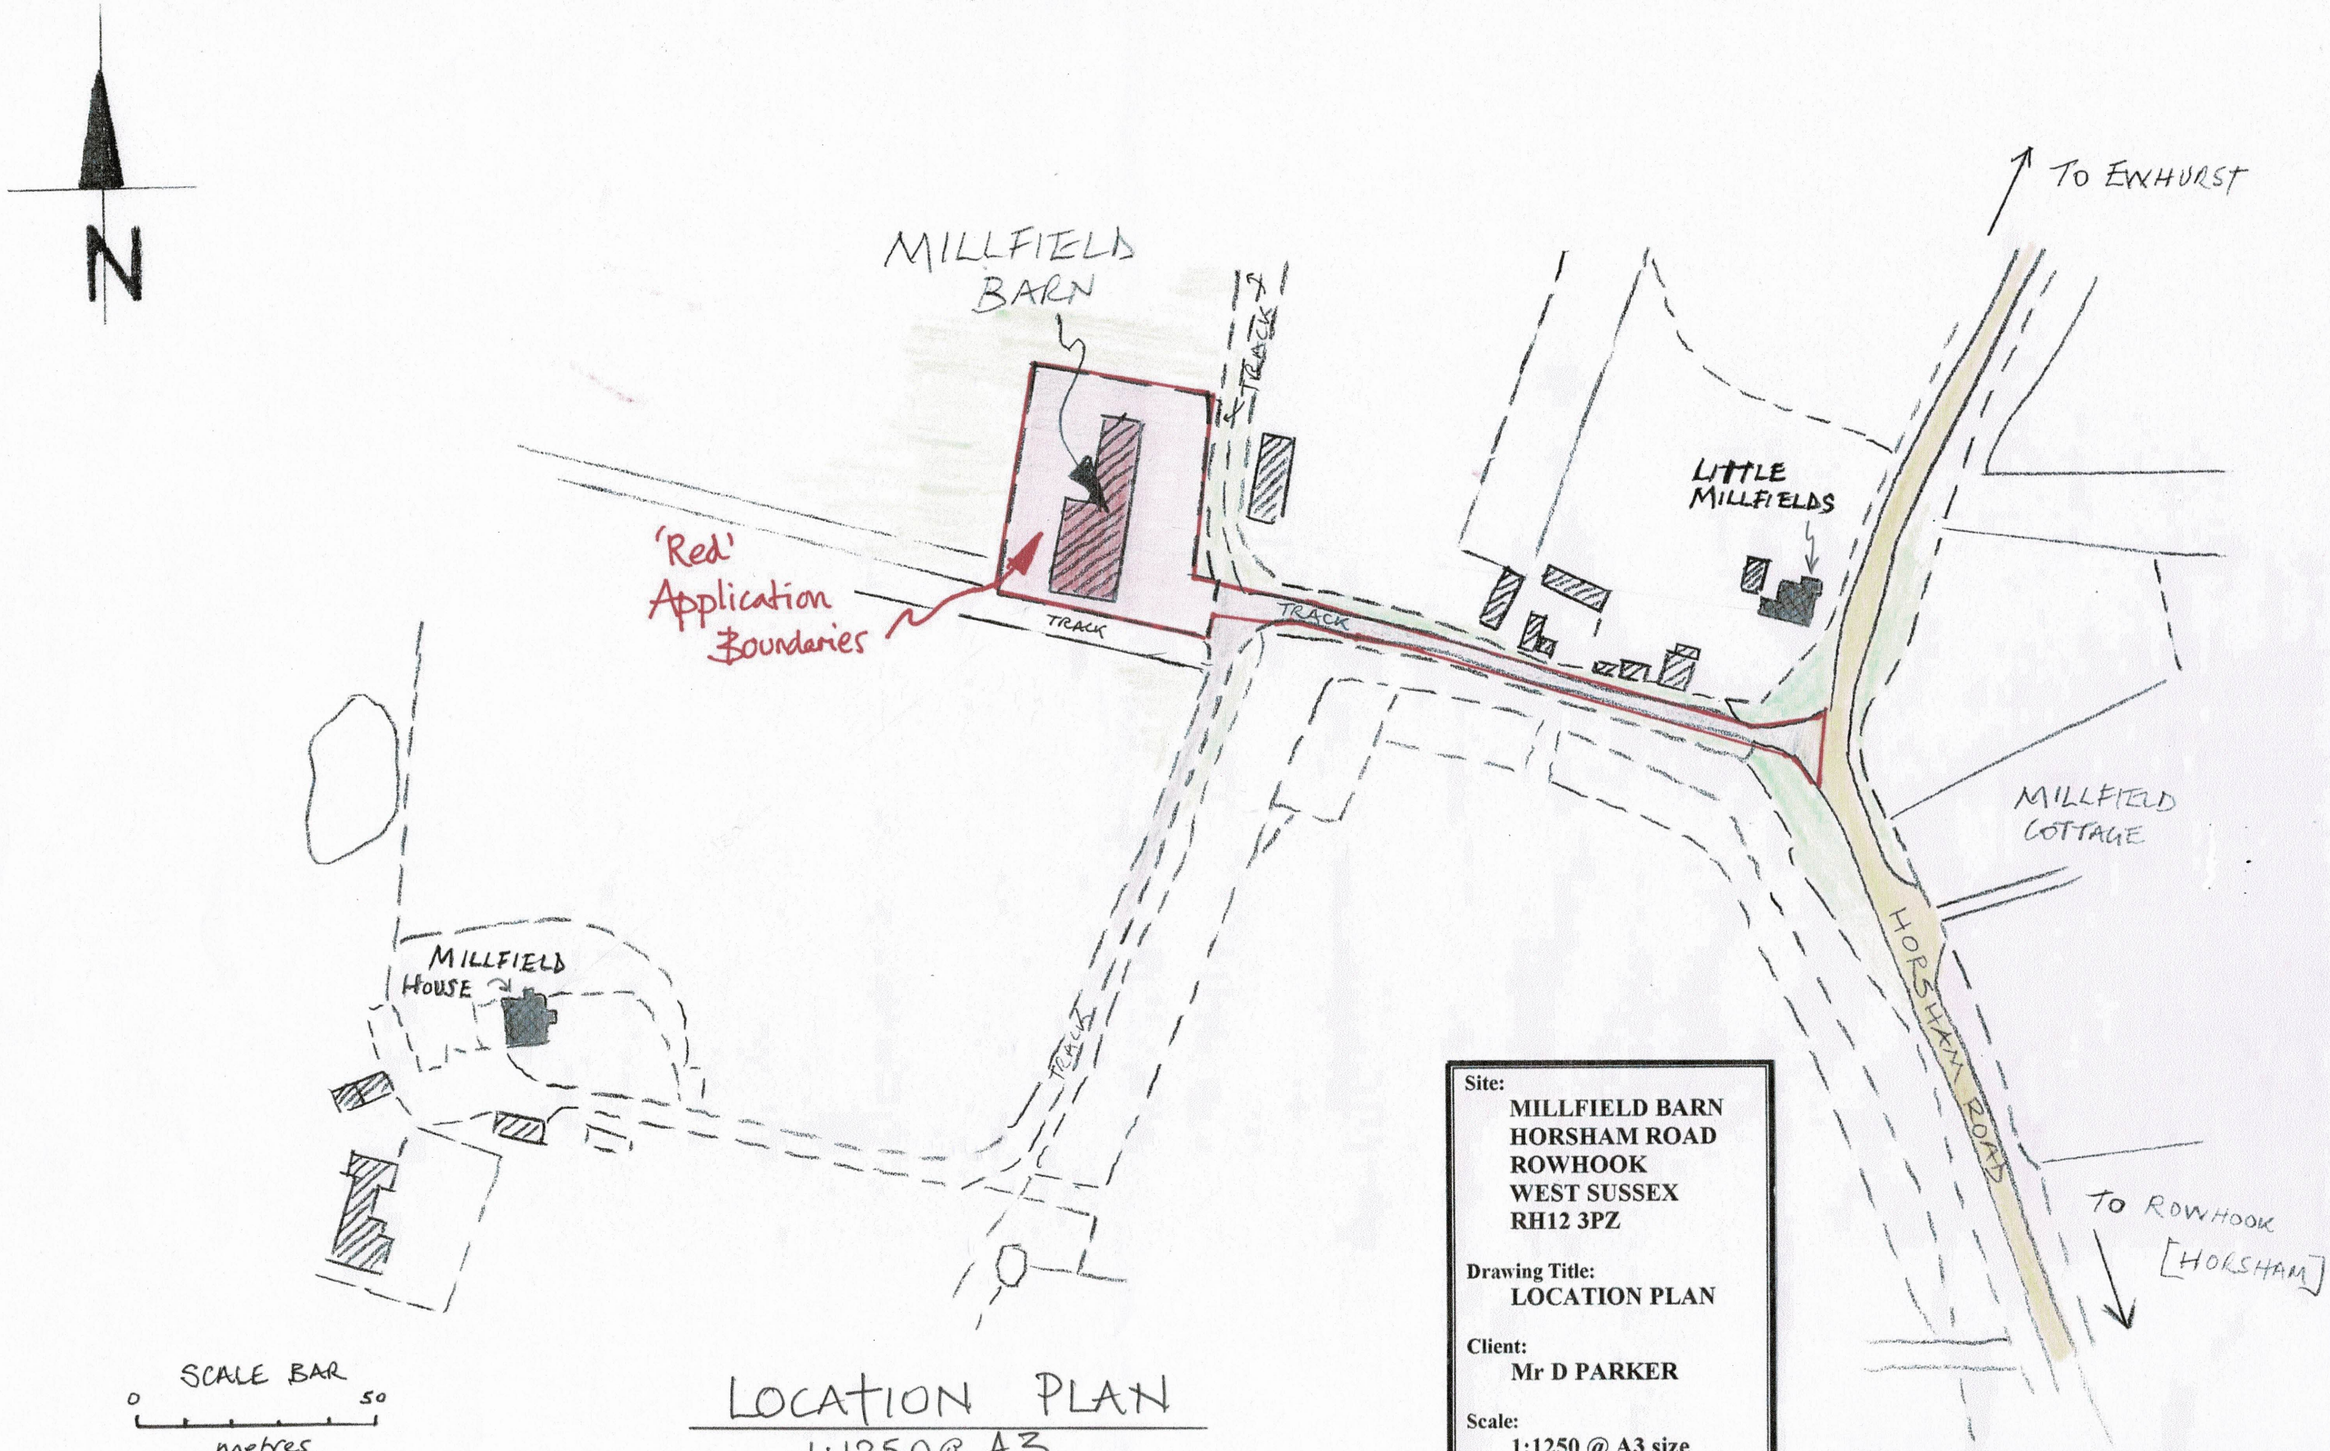

LOCATION PLAN
1:1250 @ A3

Site:
MILLFIELD BARN
HORSHAM ROAD
ROWHOOK
WEST SUSSEX
RH12 3PZ

Drawing Title:
LOCATION PLAN

Client:
Mr D PARKER

Scale:
1:1250 @ A3 size

Date:
APRIL 2024

Drawing No:
23-09-01

DOUGLAS J P EDWARDS
Chartered Building Surveyors
Principal: Douglas J P Edwards FRICS C.Build E FCABE FIAS
Telephone No: 01403 740034
Email:info@douglasjpedwards.co.uk
RICS