


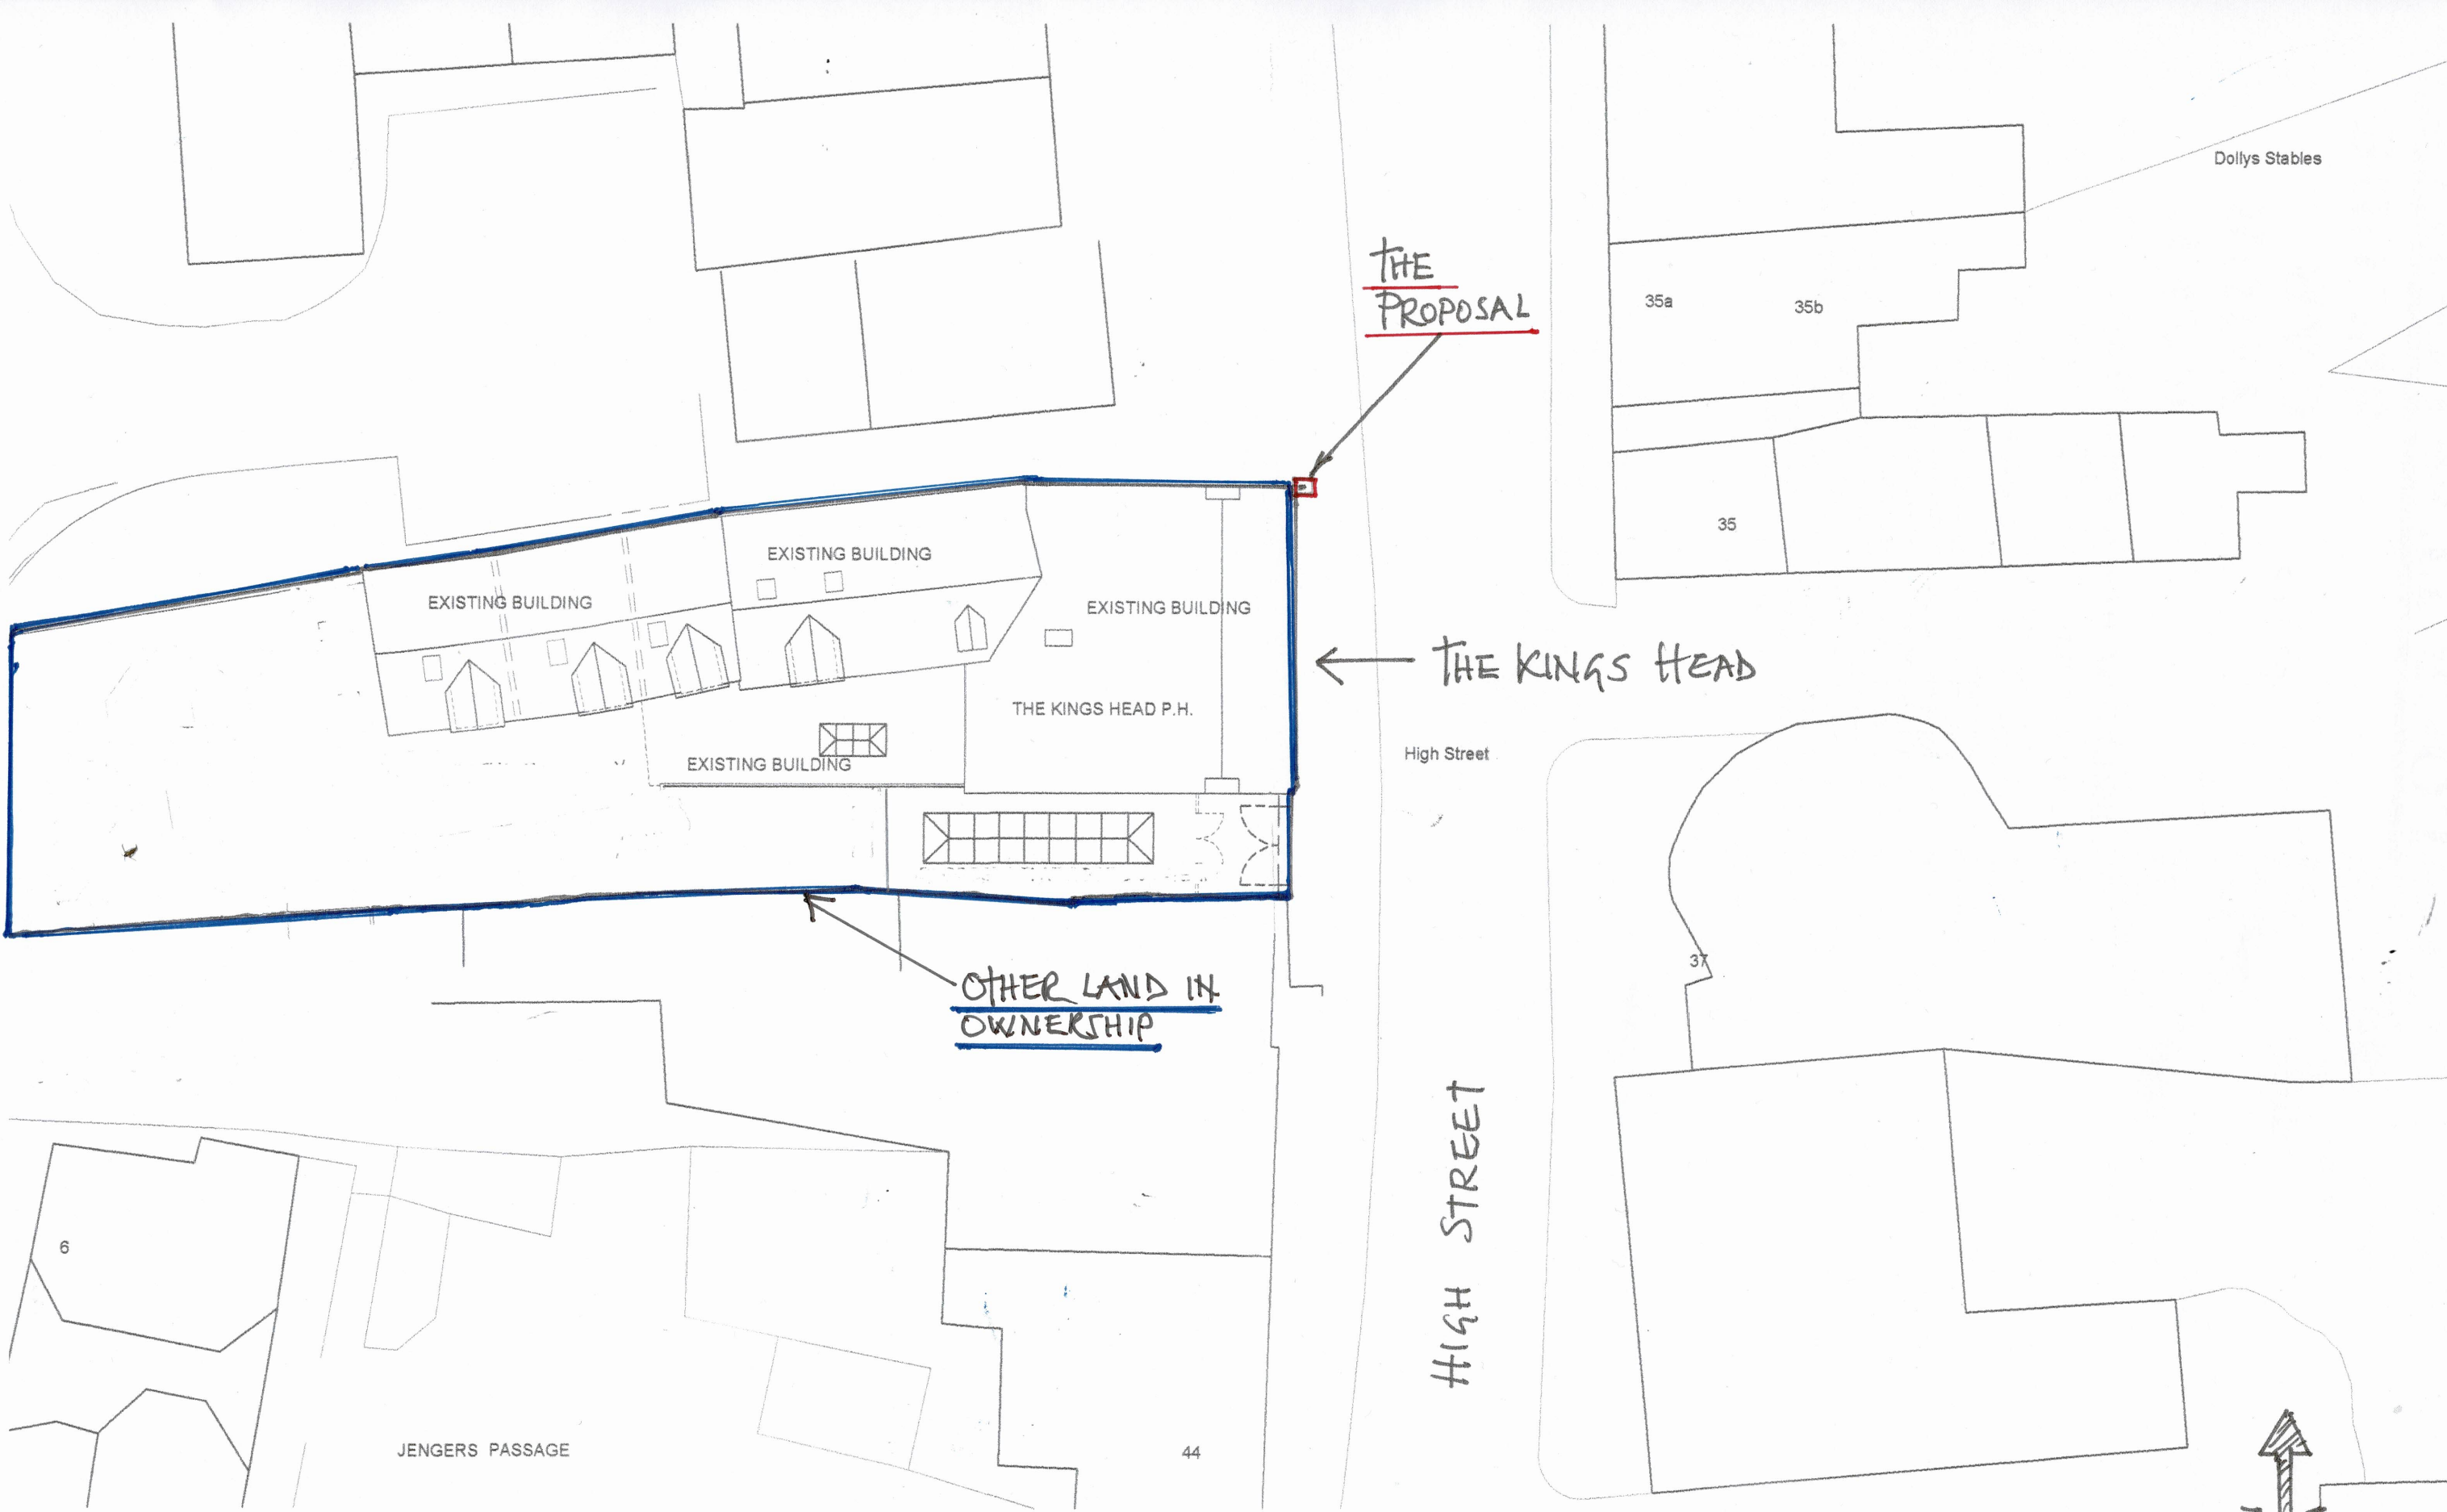

THE KINGS HEAD,
40, HIGH STREET,
BILLINGSHURST, W.SX., RH14 9NY

BLOCK/SITE PLAN 1:200@A3

ILLUMINATED SIGN TO FRONT ELEVATION

0 5 10
metres
SCALE BAR
1:200@A3