

SITE LOCATION

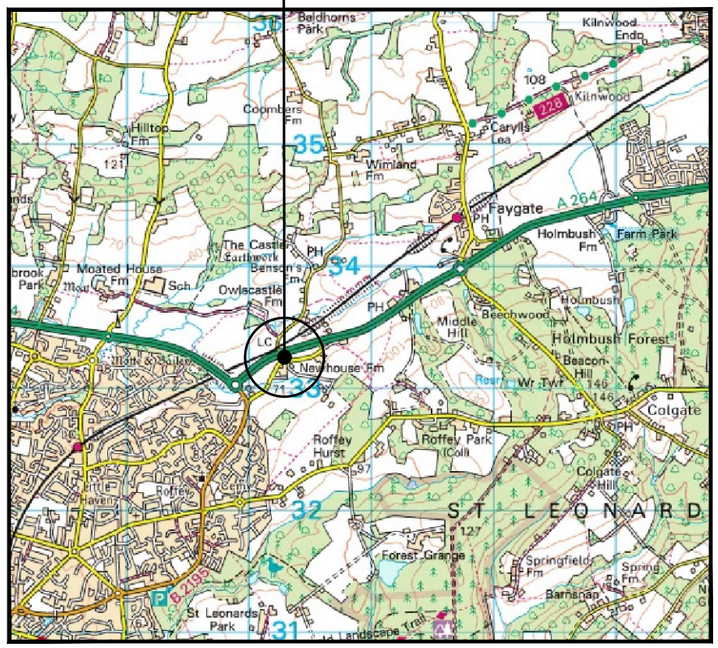

SITE LOCATION
(Scale 1:50000)

Ordnance Survey map extract based upon Landranger map series with the permission of the controller of His Majesty's Stationery Office Licence No. 100022432 Crown copyright.


0 500 1000 1500 2000 2500m
1:50000

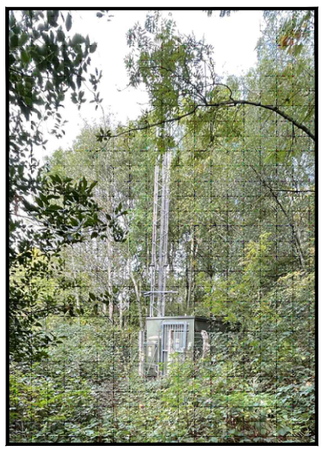

SITE PHOTOGRAPH

SITE LOCATION
WHAT3WORDS REF:
SCAM.AFFLICTED.COULD



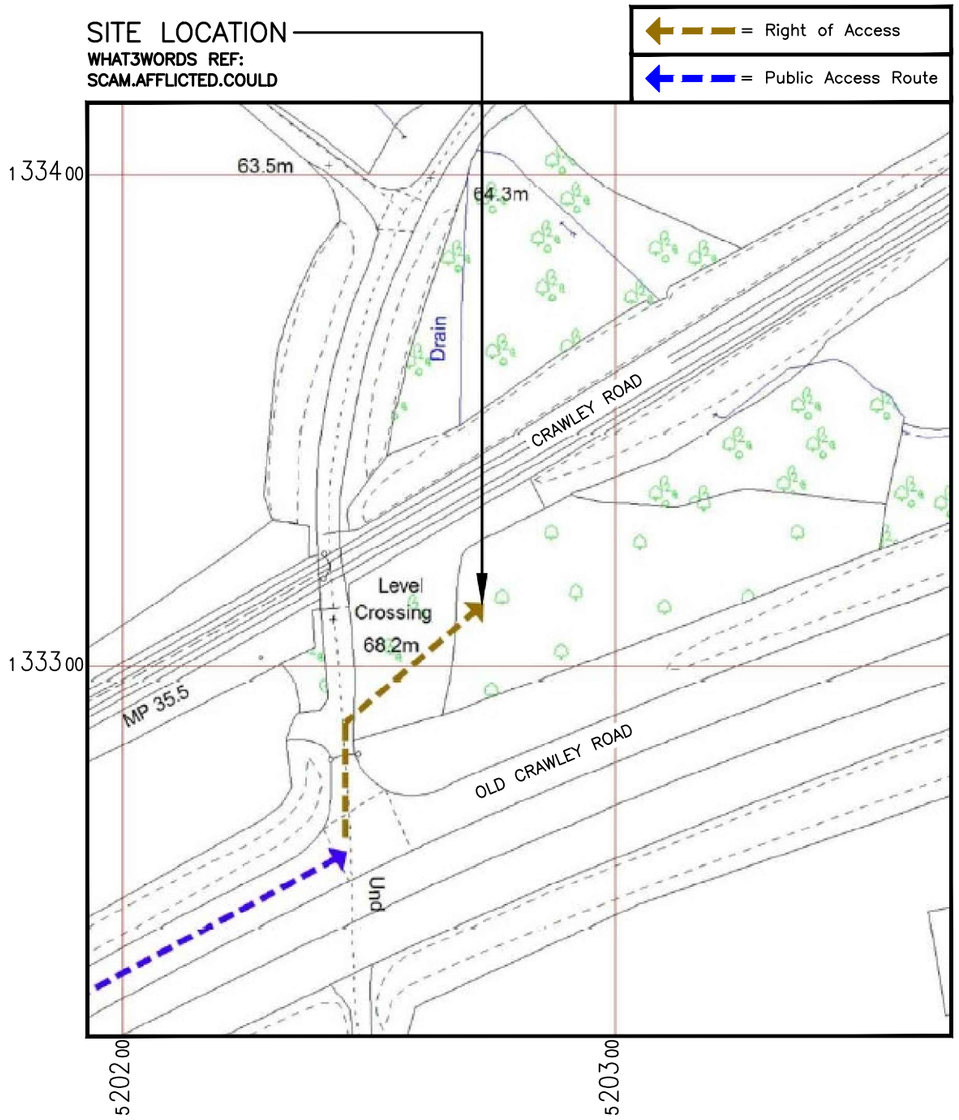

DETAILED SITE LOCATION
(Scale 1:1250)

Based upon Ordnance Survey map extract with the permission of the Controller of His Majesty's Stationery Office. Crown copyright. Licence No. 100022432

0 12.5 25 37.5 50 62.5m
1:1250

ALL DIMENSIONS ARE IN mm UNLESS NOTED OTHERWISE

N.G.R	E: 520276	N: 133318	

DIRECTIONS TO SITE:

EXIT M25 JUNCTION 9, A24 SOUTH TO HORSHAM. TAKE A264 TOWARDS CRAWLEY, AFTER SECOND ROUNDABOUT LOOK FOR TURNING ON LEFT WIMLAND ROAD, SITE IS RIGHT OF LEVEL CROSSING ADJACENT TO A24 DUAL CARRIAGEWAY.

NOTES:

REV	MODIFICATION	BY	CH	DATE
1A	ISSUED FOR CONSTRUCTION	NTA	LW	02.10.24

circet UK
Unit 27F-G, Hartlebury Trading Estate, Crown Lane, Hartlebury, Worcestershire, DY10 4JD

cornerstone

Cell Name	Opt.
NEW HOUSE FARM	–

Cell ID No

CSID	✓ VF NR	– N/A
12558024	11339_17	–
Project No.	– N/A	– N/A
VP1188	–	–

Site Address / Contact Details

NEW HOUSE FARM
CRAWLEY ROAD EASTBOUND
COLGATE, NR. HORSHAM
WEST SUSSEX
RH12 4SA

Drawing Title: SITE LOCATION MAPS

Purpose of issue: CONSTRUCTION — Dwg Rev:

Drawing Number: 100 — 1A

Surveyed By:		Original Sheet Size:		Pack Issue:
UK AIRCOMMS		A3		
Drawn: NTA	Date: 02.10.24	Checked: LW	Date: 02.10.24	1A