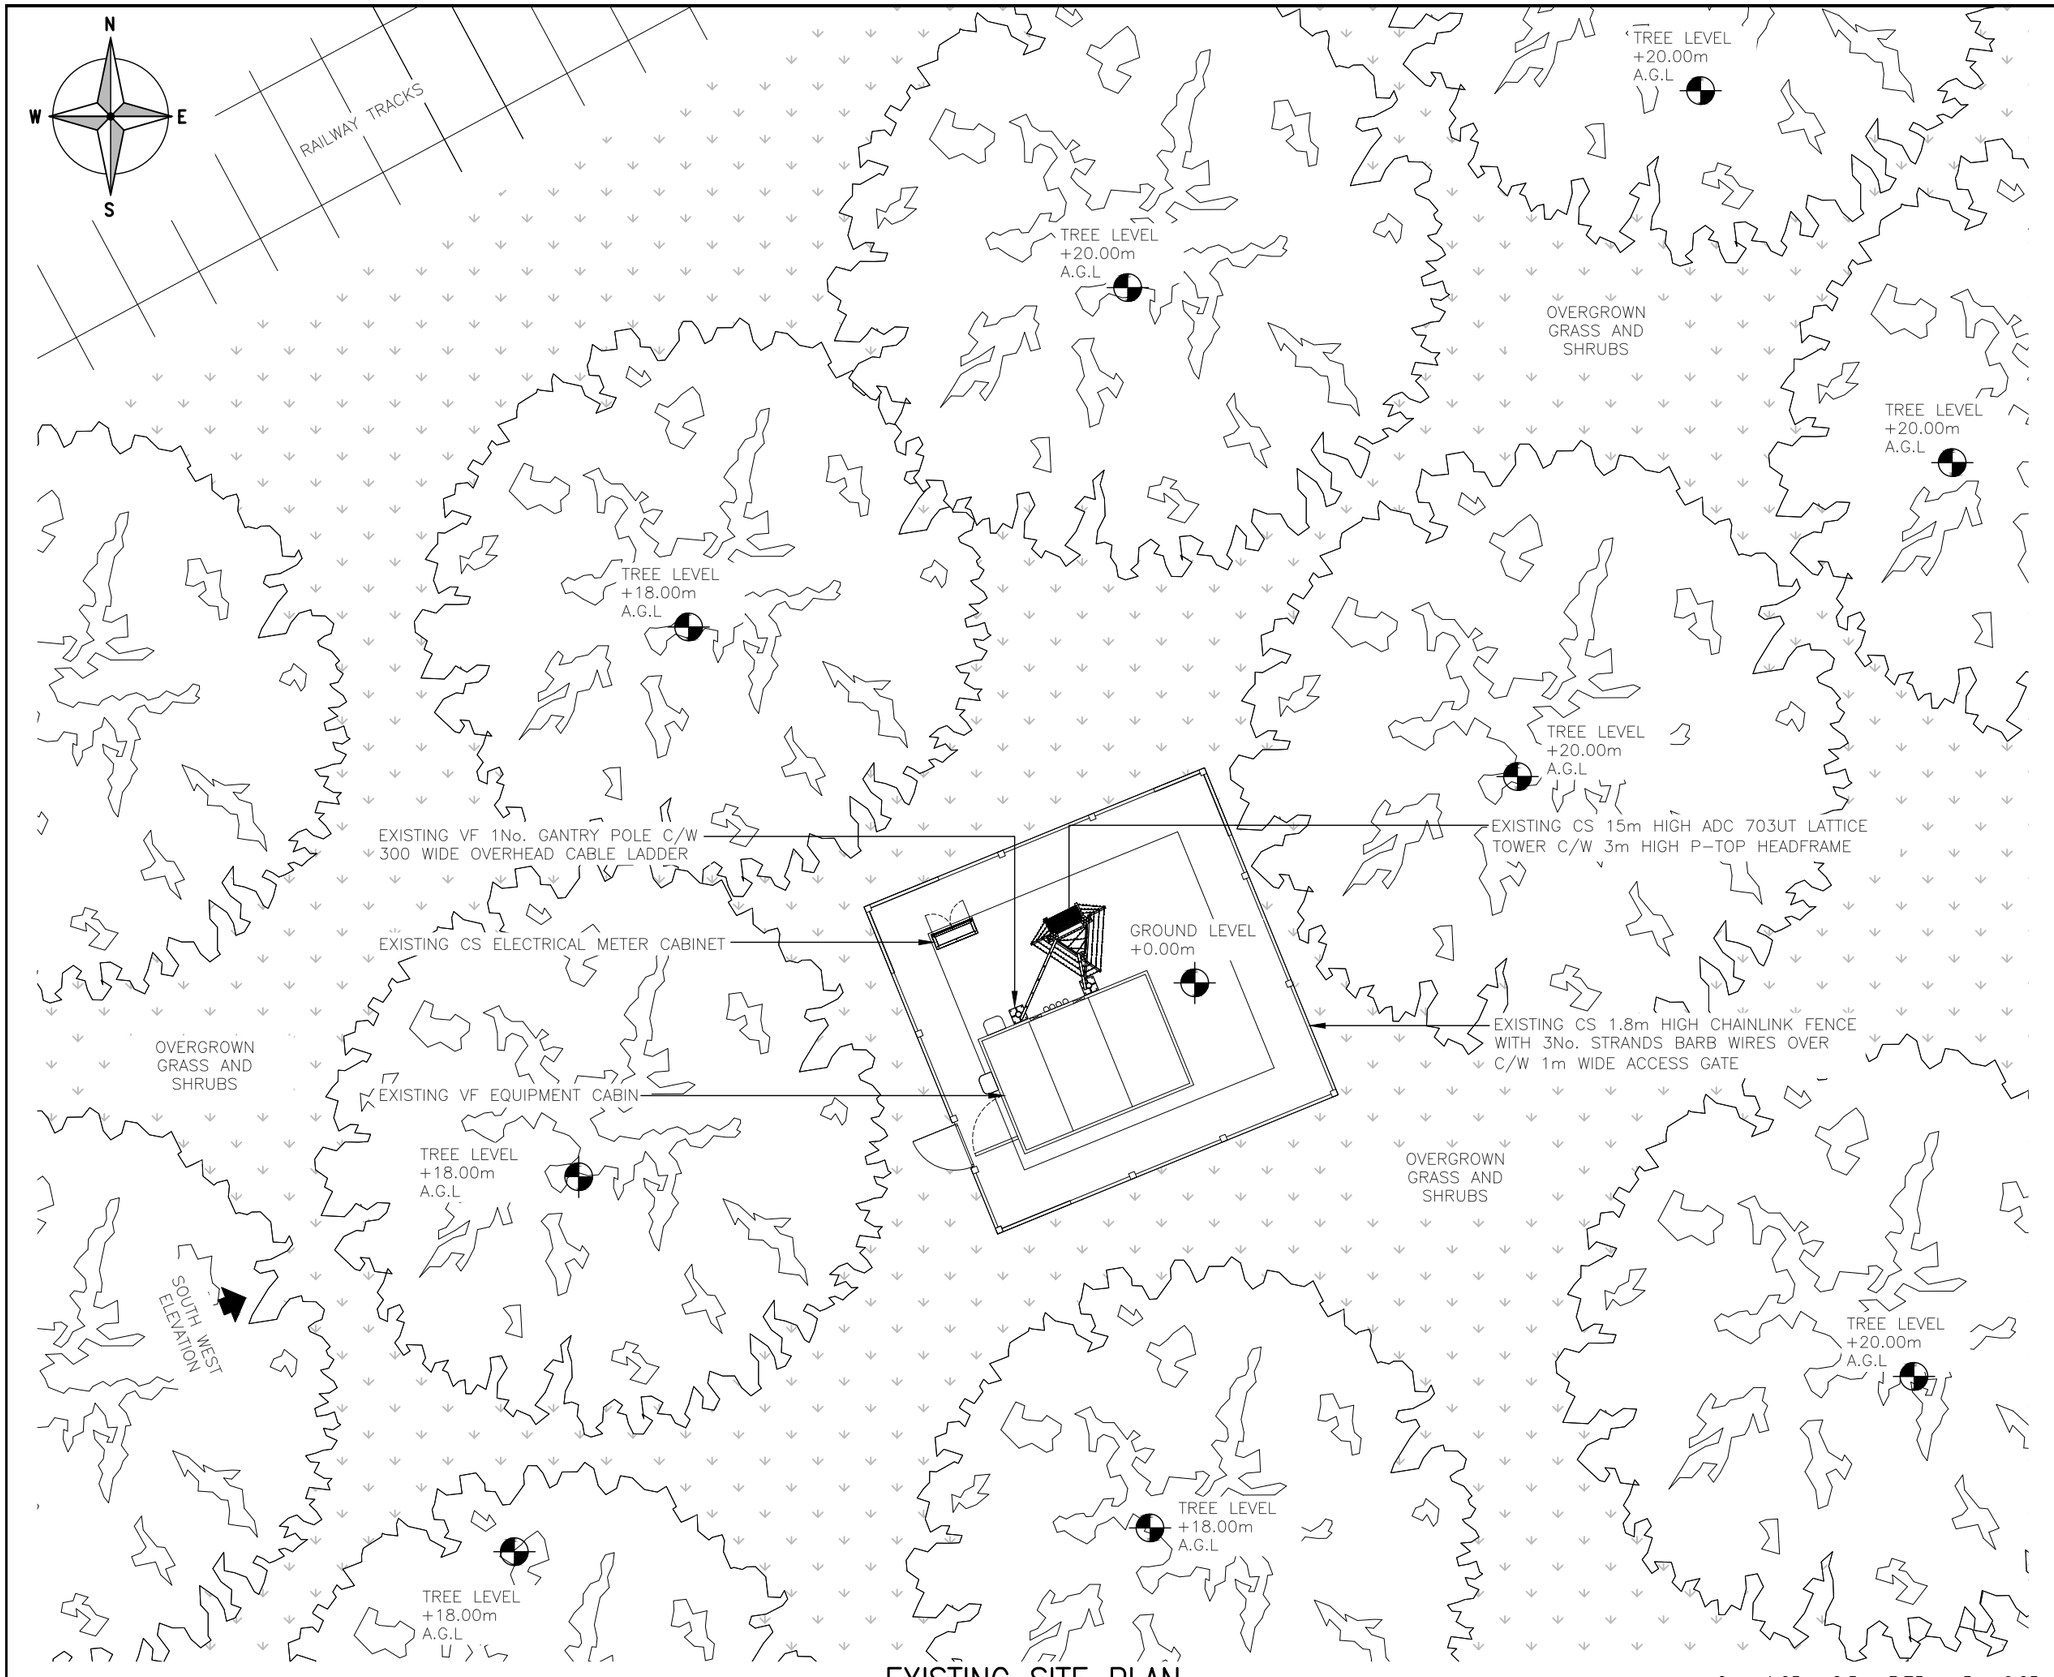


EXISTING SITE PLAN

(1:125)

ALL DIMENSIONS ARE IN mm UNLESS NOTED OTHERWISE

N.G.R | E: 520276 | N: 133318

NOTES:

REV	MODIFICATION	BY	CH	DATE
1A	ISSUED FOR CONSTRUCTION	NTA	LW	02.10.24

circet UK

Unit 27F-G, Hartlebury Trading Estate, Crown Lane, Hartlebury, Worcestershire, DY10 4JD

cornerstone

Cell Name	Opt.
NEW HOUSE FARM	–

Cell ID No

CSID	✓ VF NR	– N/A
12558024	11339_17	–
Project No.	– N/A	– N/A
VP1188	–	–

Site Address / Contact Details

NEW HOUSE FARM
CRAWLEY ROAD EASTBOUND
COLGATE, NR. HORSHAM
WEST SUSSEX
RH12 4SA

Drawing Title: EXISTING SITE PLAN

Purpose of issue: CONSTRUCTION — Dwg Rev:

Drawing Number: 200 — 1A

Surveyed By:	Original Sheet Size:	Pack Issue:
UK AIRCOMMS	A3	1A

Drawn:	Date:	Checked:	Date:
NTA	02.10.24	LW	02.10.24