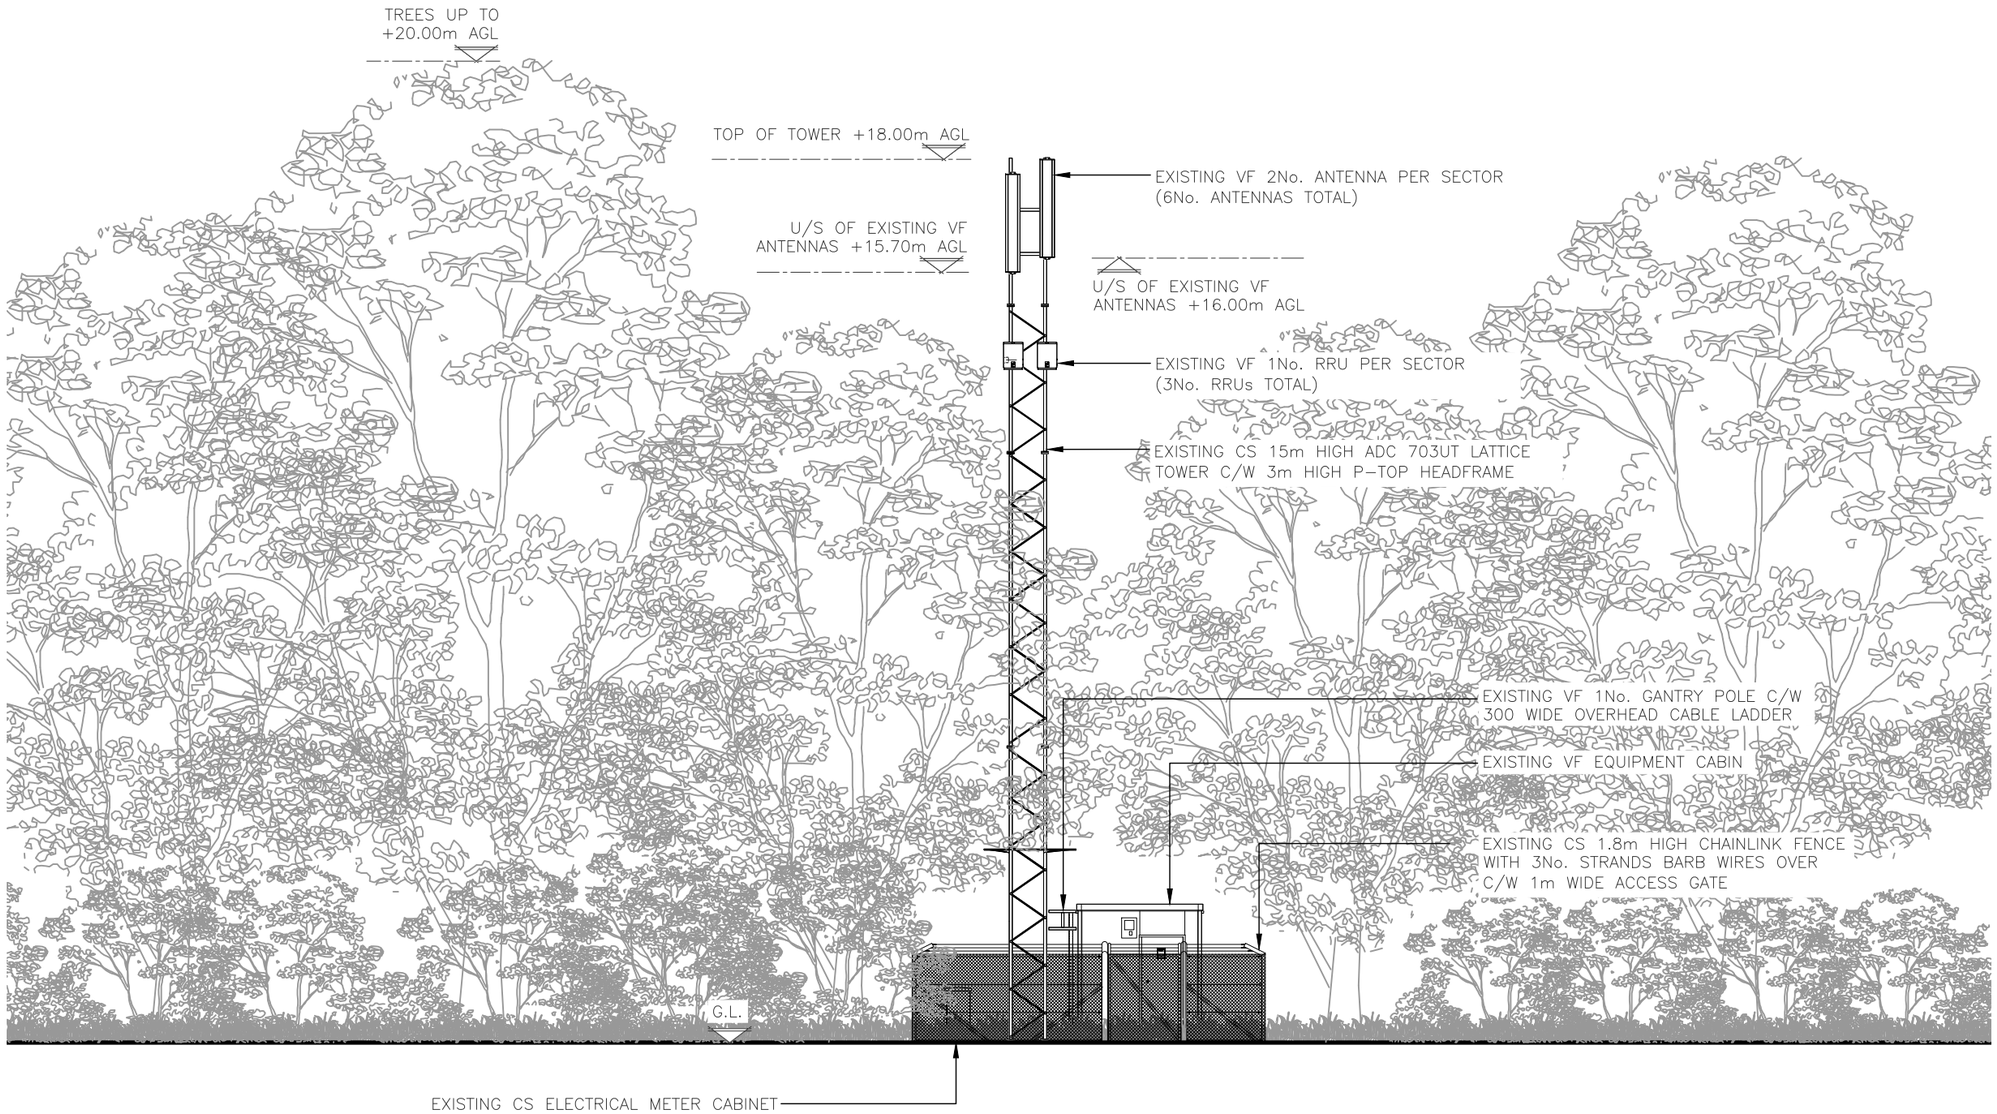


EXISTING SOUTH WEST ELEVATION

(1:125)

0 1.25 2.5 3.75 5 6.25m

1:125

ALL DIMENSIONS ARE IN mm UNLESS NOTED OTHERWISE

N.G.R | E: 520276 N: 133318

NOTES:

REV	MODIFICATION	BY	CH	DATE
1A	ISSUED FOR CONSTRUCTION	NTA	LW	02.10.24

circet UK

Unit 27F-G, Hartlebury Trading Estate, Crown Lane, Hartlebury, Worcestershire, DY10 4JD

cornerstone

Cell Name	Opt.
NEW HOUSE FARM	–

Cell ID No			
CSID	✓	VF NR	– N/A
12558024	11339_17		–
Project No.	–	N/A	– N/A
VP1188	–		–

Site Address / Contact Details

NEW HOUSE FARM
CRAWLEY ROAD EASTBOUND
COLGATE, NR. HORSHAM
WEST SUSSEX
RH12 4SA

Drawing Title: EXISTING SITE ELEVATION

Purpose of issue: CONSTRUCTION — Dwg Rev: 1A

Drawing Number: 300

Surveyed By:	Original Sheet Size:	Pack Issue:
UK AIRCOMMS	A3	1A

Drawn:	Date:	Checked:	Date:
NTA	02.10.24	LW	02.10.24