
0m 10m 20m 30m 40m

(A3 drawing when printed at a scale of 1:500)

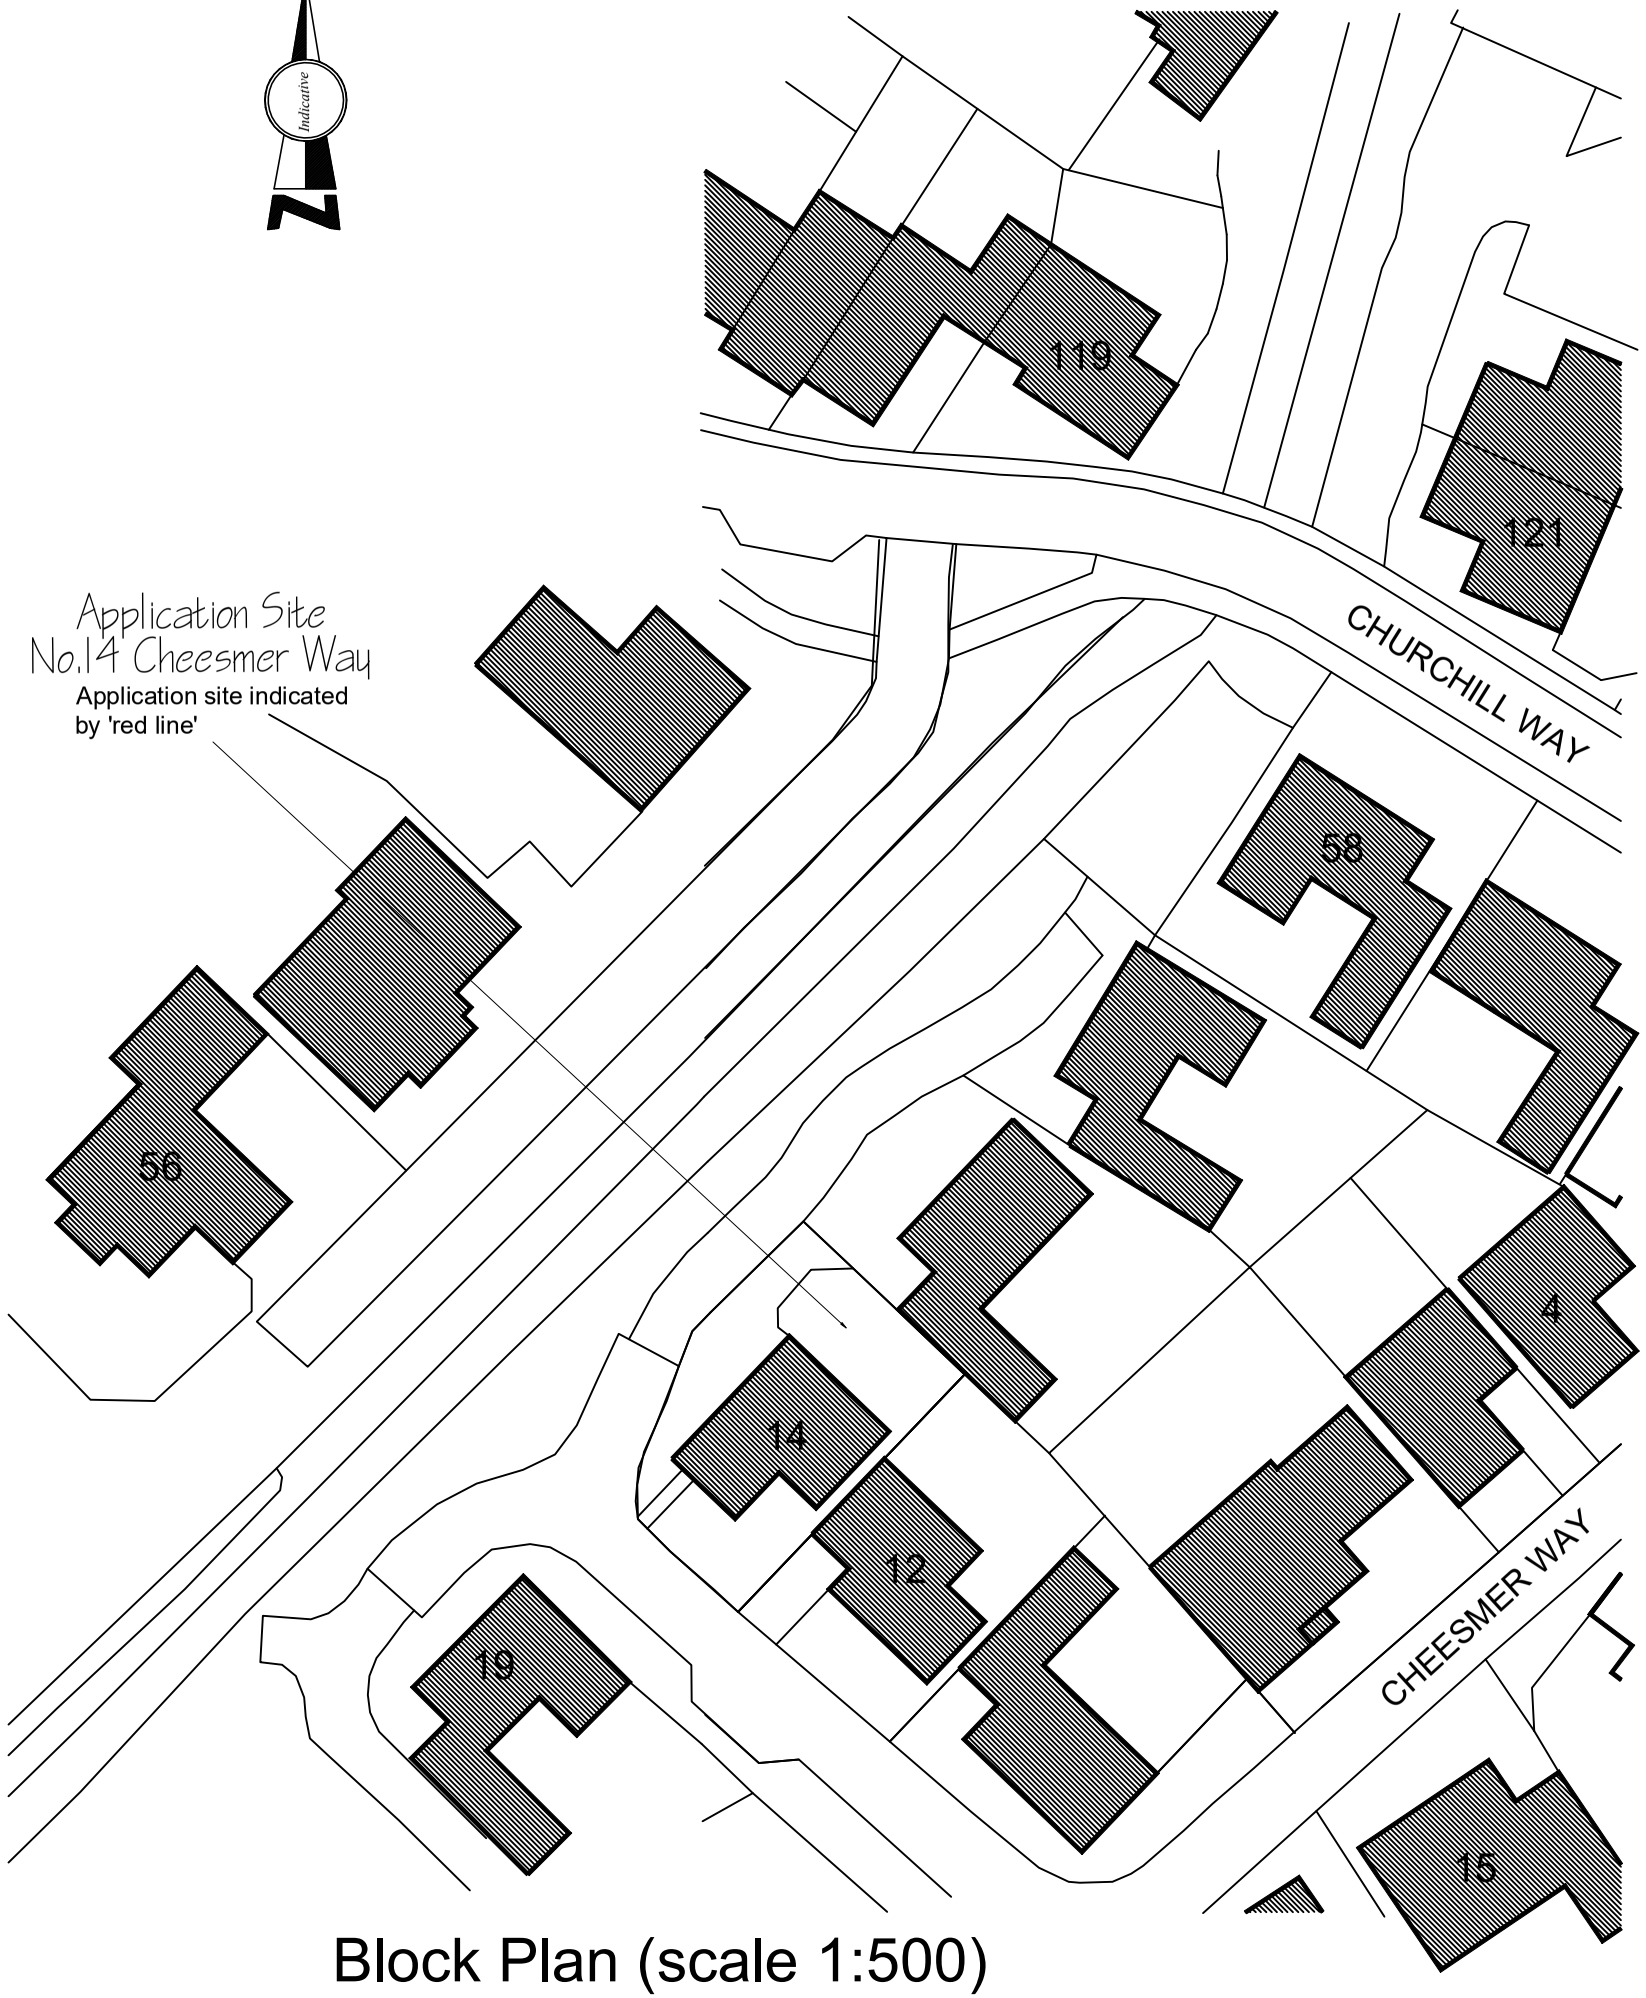

Block Plan (scale 1:500)

0 25m 50m 75m 100m

(A3 drawing when printed at a scale of 1:1250)



Location Plan (scale 1:1250)

REV	DATE	AMENDMENT

Shaw Design Services Ltd.
Dalquieth, Northlands Road, Holbrook
Horsham, West Sussex RH12 5PW
Tel: 01403 217081

JOB : 14 Cheesmer Way, Broadbridge Heath, West Sussex RH12 3UY

CLIENT: MRS C BIRCH

TITLE : Location Plan & Block Plan

DRAWN:	ISSUE DATE:	SCALE:
SDS	16 May '25	1:500, 1250

DRAWING Nº.	REV Nº.
2514 / 01	-