

0m 5m

scale 1:100 when printed at A3 paper size

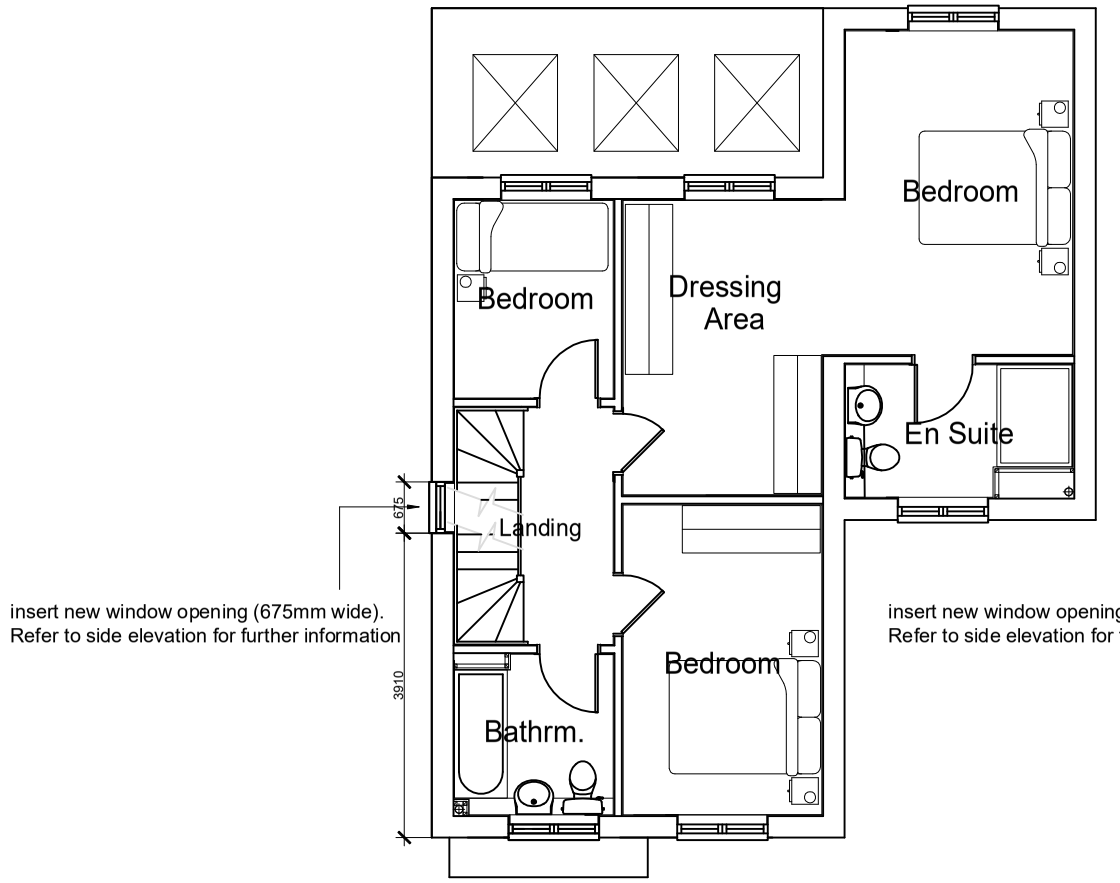


insert new window opening (675mm wide).
Refer to side elevation for further information

First Floor Plan - Proposed

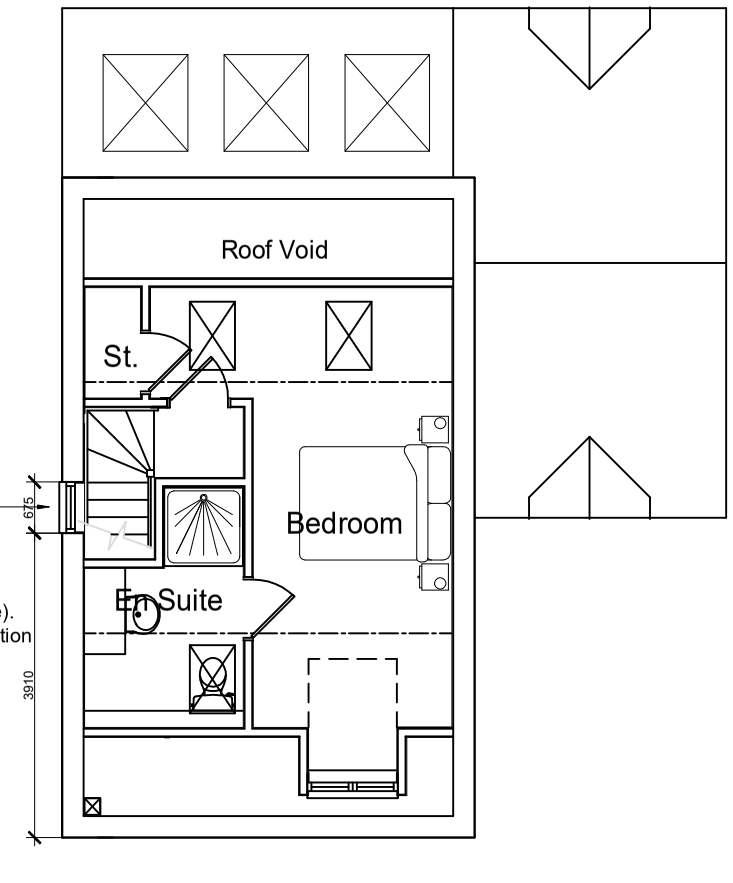


insert new window opening (675mm wide).
Refer to side elevation for further information


Second Floor Plan - Proposed

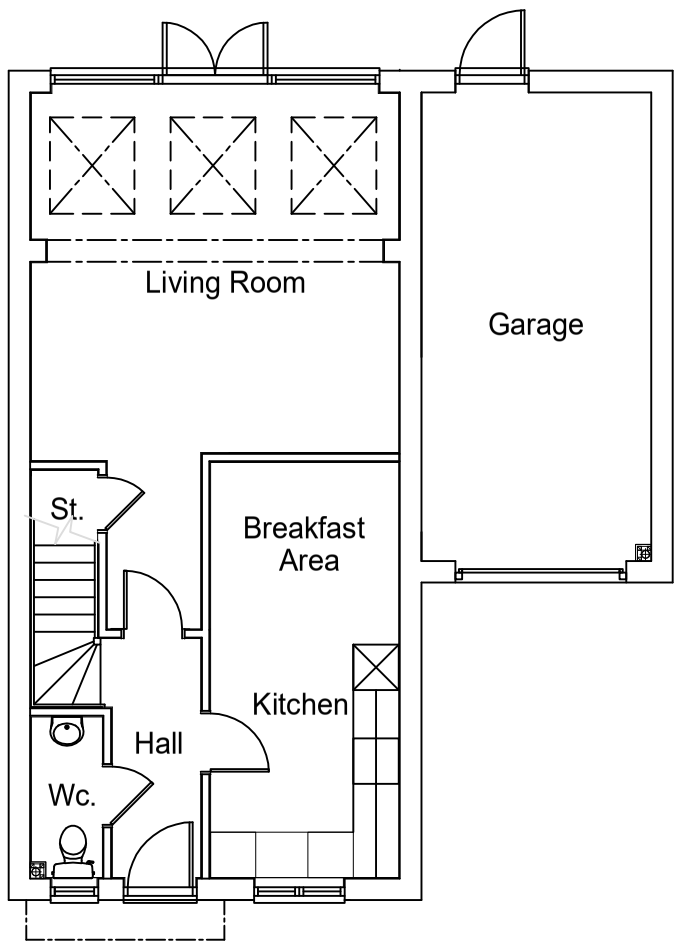

Ground Floor Plan

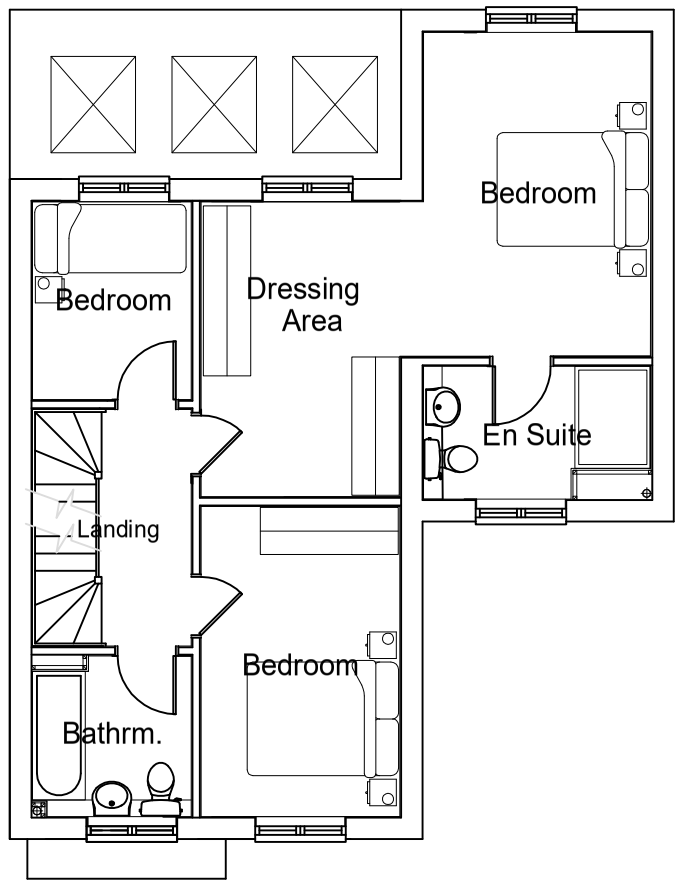

First Floor Plan

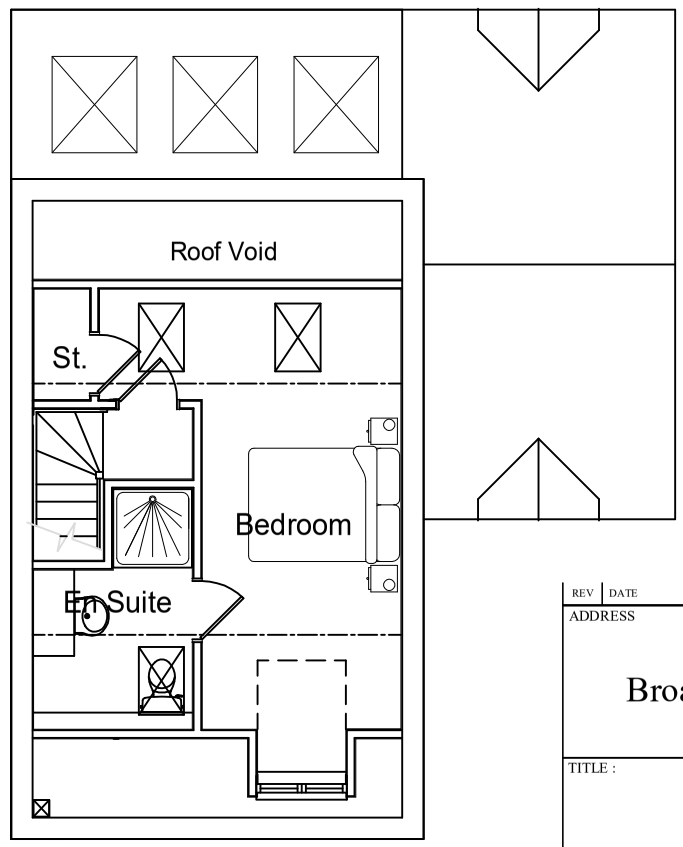

Second Floor Plan

REV	DATE	AMENDMENT

ADDRESS

14 Cheesmer Way
Broadbridge Heath, West Sussex

TITLE :

Floor Plans

DRAWN:	CHECKED:	ISSUE DATE:	SCALE:
daz	SDS	27 May '25	1 : 100

DRAWING Nº.	REV Nº.
2514 / 02	-