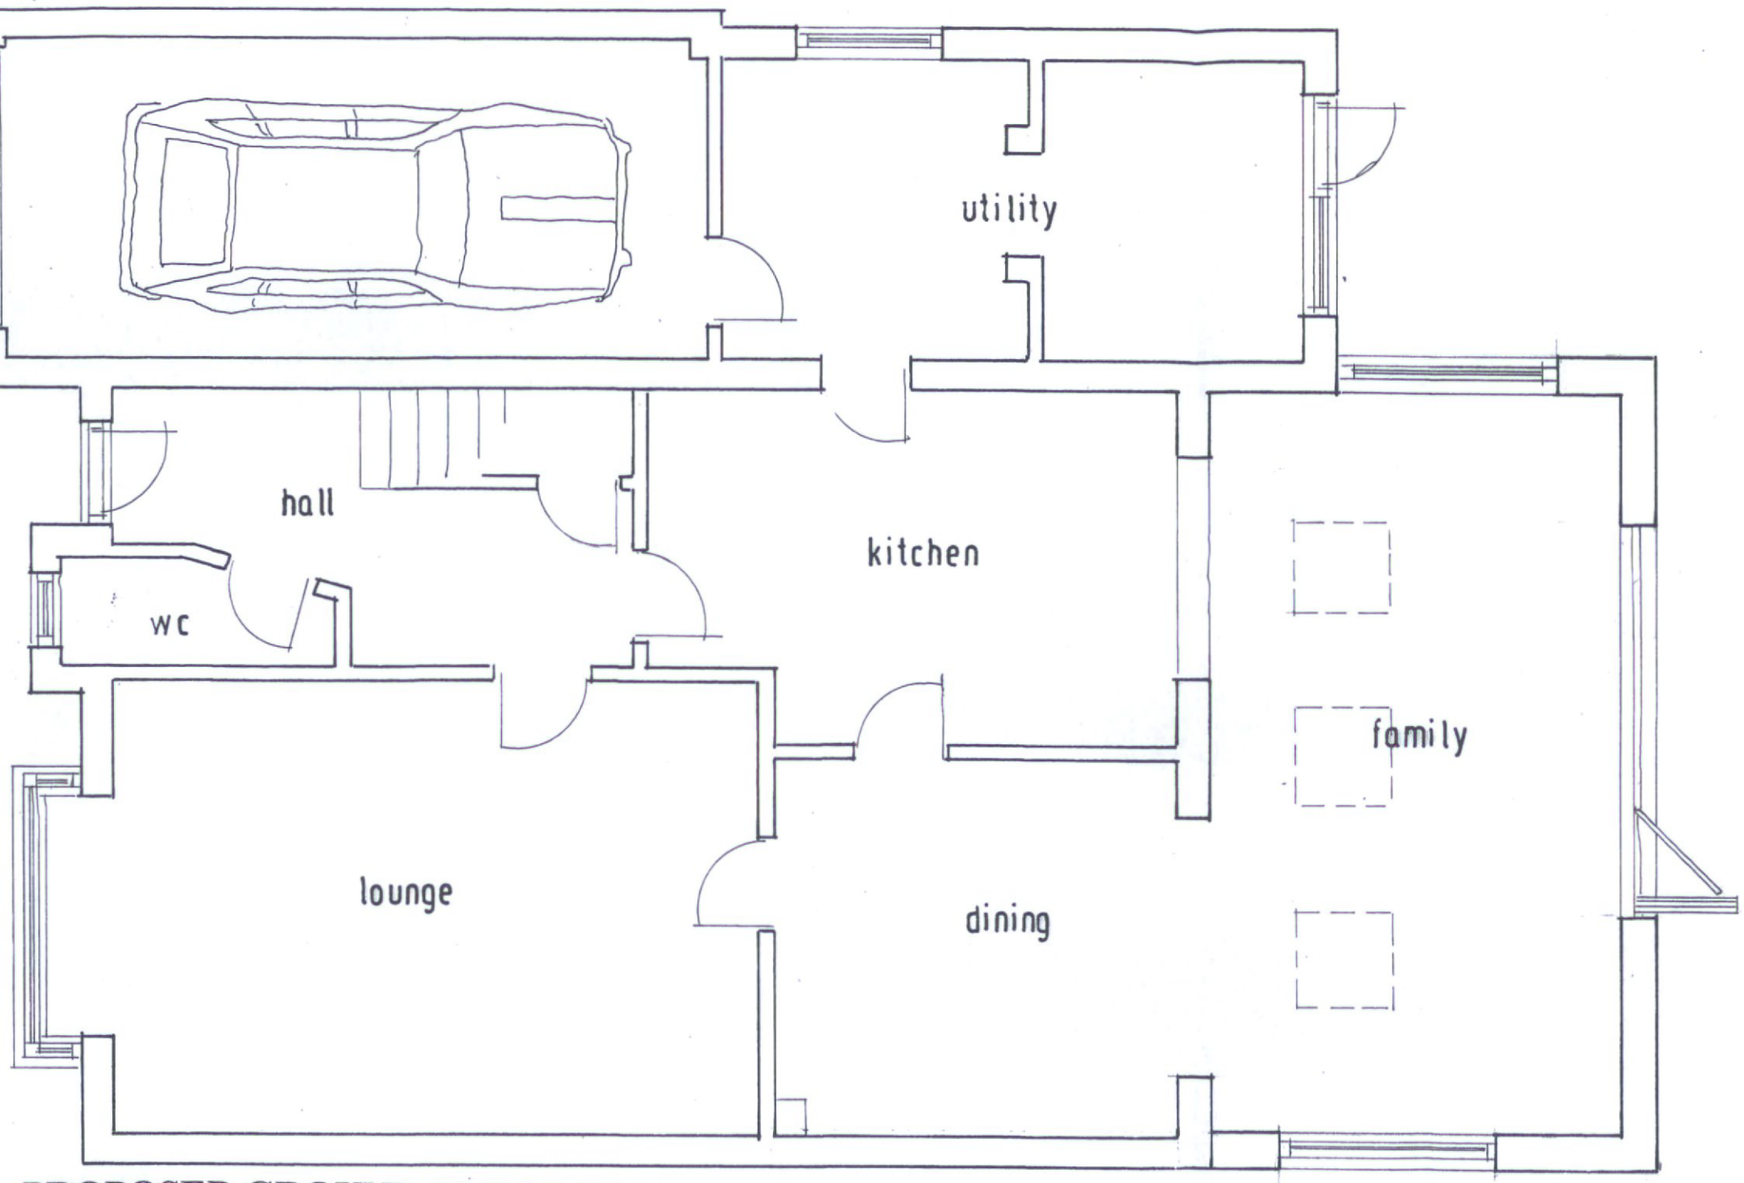



PROPOSED GROUND FLOOR PLAN 1:50.

Scale 1:50 (metres)
0 1 2 3 4

NOTE;


- All external materials to match existing as near as is possible in colour and texture.

PROPOSED ELEVATIONS;

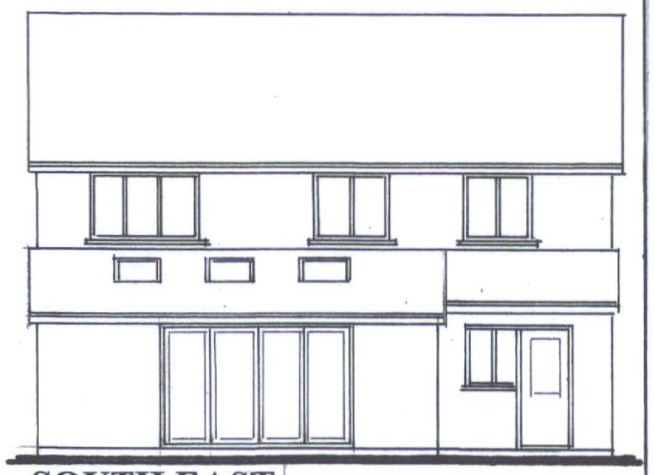

SOUTH EAST.

Scale 1:100 (metres)
0 1 2 3 4 5

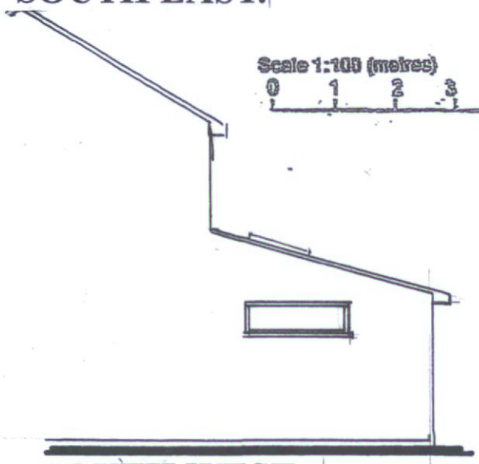

SOUTH WEST.



NORTH EAST.

MR. & MRS. I. JOHNSTON, 6, PINEWOOD CLOSE, BROADBRIDGE HEATH.	EXTENSION – PROPOSED PLAN & ELEVATIONS	ALAN RYRIE. Telephone; 01293 452692.	IJ 02. A