Scale in metres 1:50

1 2 3 4 5

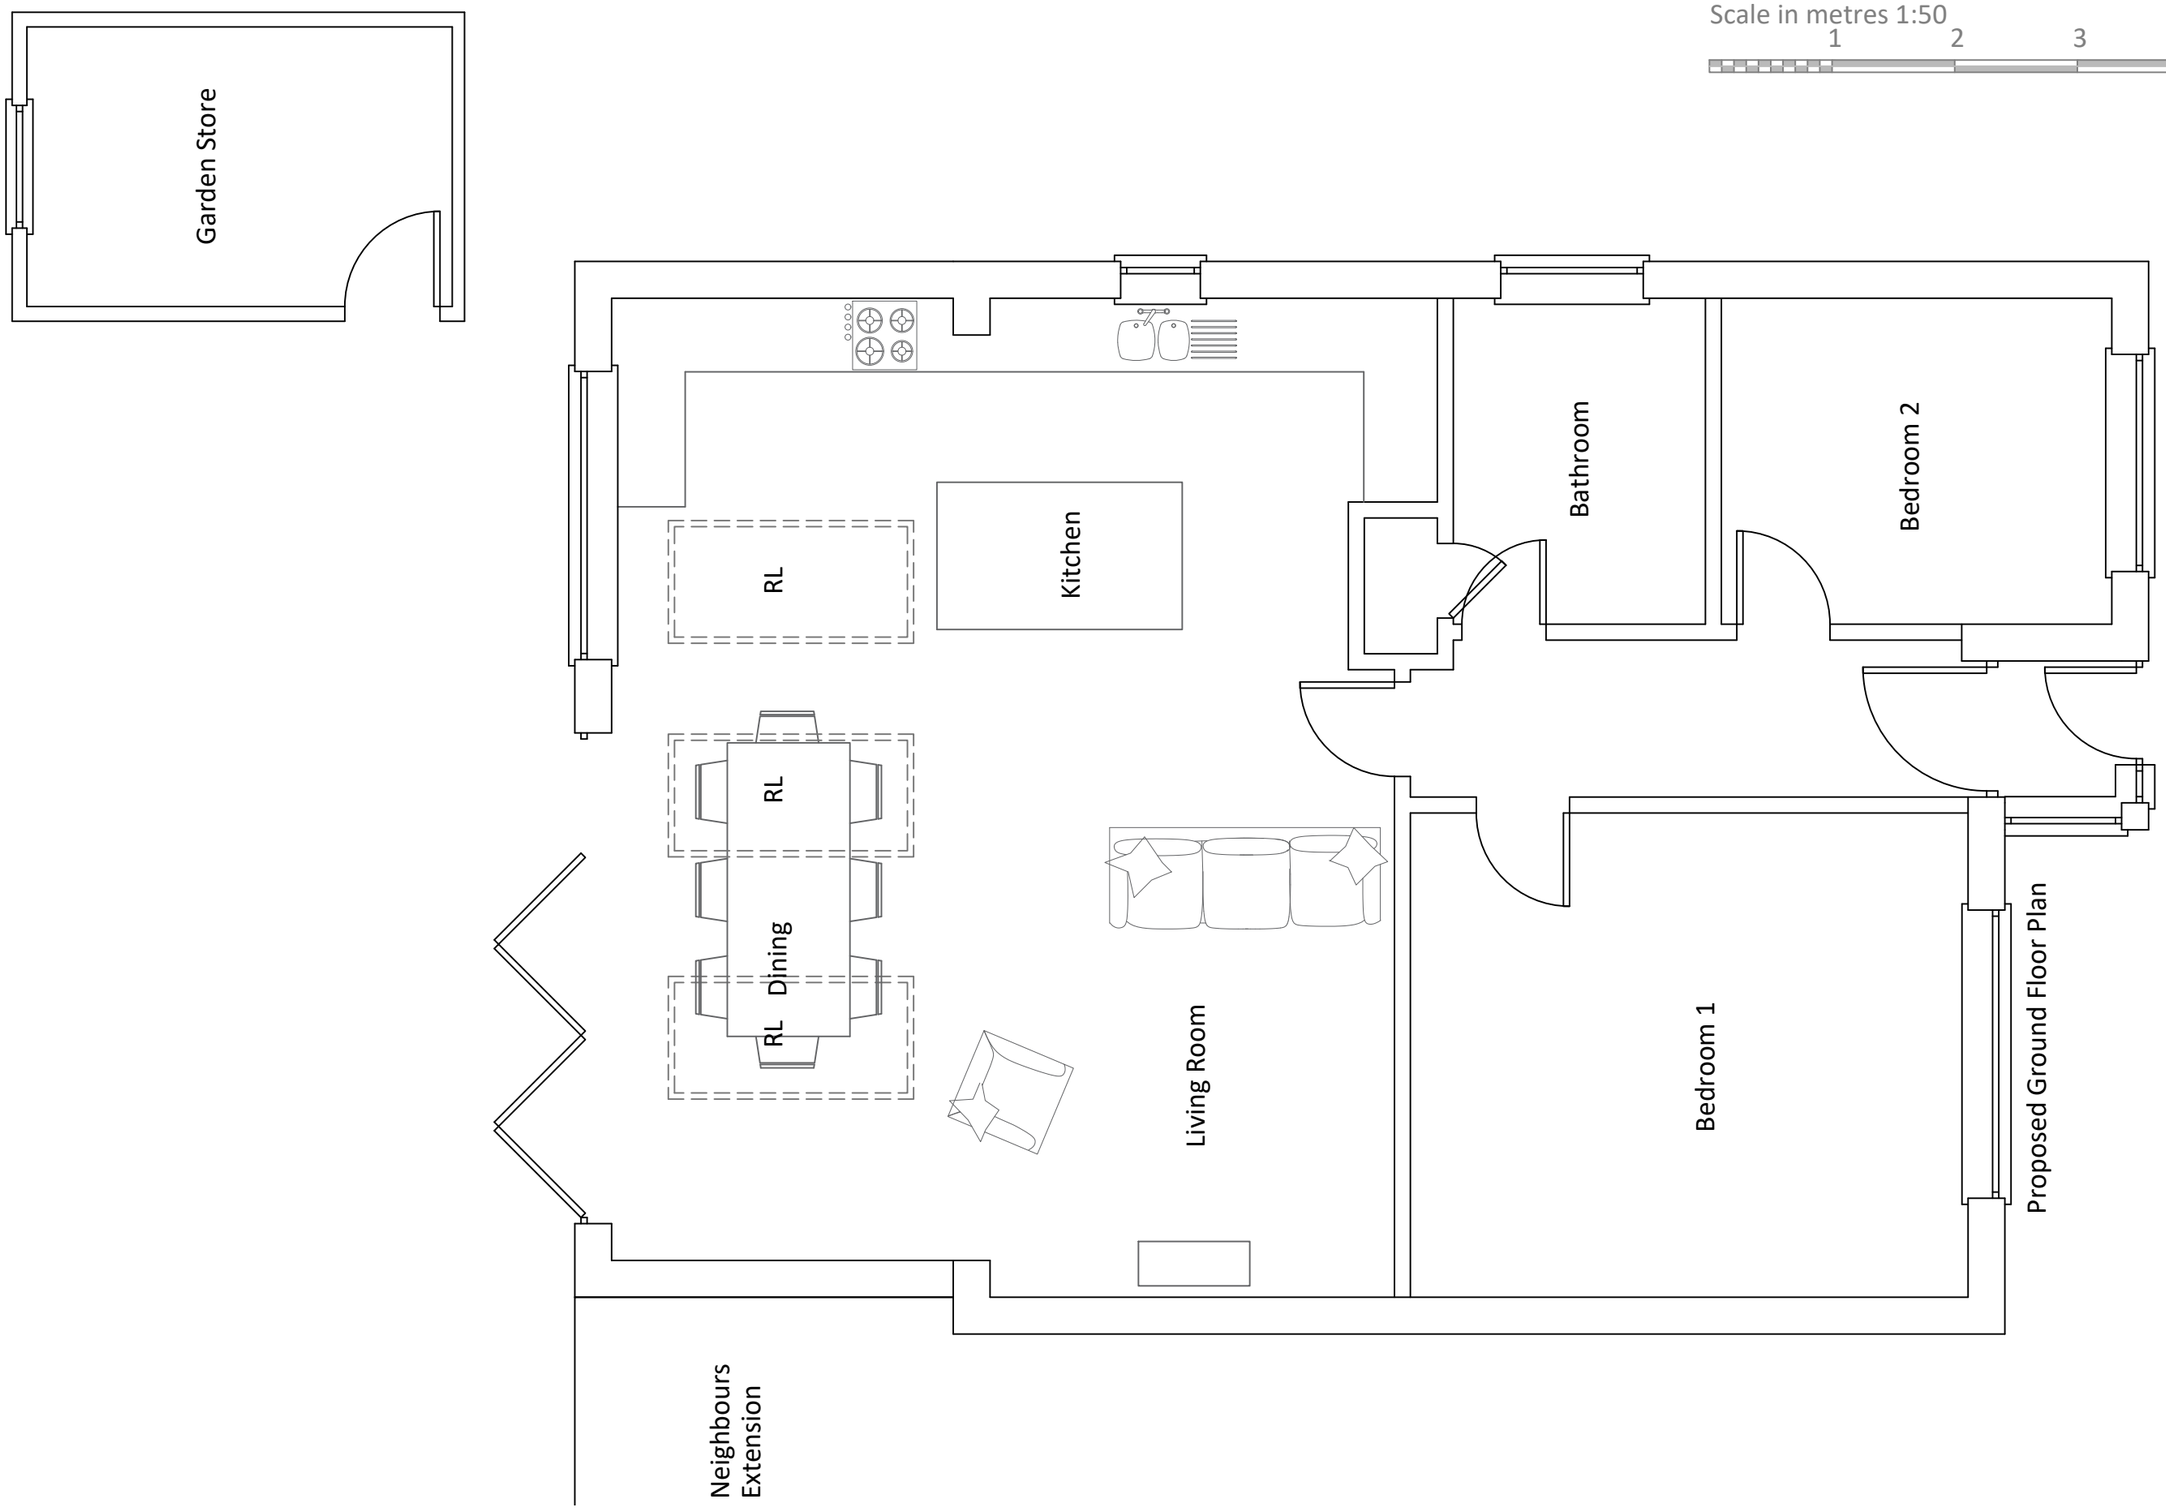

COMMERCIAL DRAWING SERVICE LTD

Mount View
Tattenham Crescent
Epsom
KT18 5NU

T 07402981208
E jack@commercialdrawing.com
W www.commercialdrawing.com

Drawing Title

Proposed Ground Floor Plan

Project

26 Blanches Road
Partridge Green
Horsham
RH13 8HZ

Client

Mr T. Dwelly

Scale @ A3	Issue Date	Drawn By
1:50	06/03/2025	JT
Job No.	**Drawing No.**	**Revision**
BLW/2025	003	

Notes

Contractors should not scale or use the dimensions shown on this drawing. Any dimensions should be verified from the contractors own measurements taken on site before any the manufacture or installation of any materials.

This drawing is the property of CDS Ltd. it should not be copied or issued without their consent.