A1

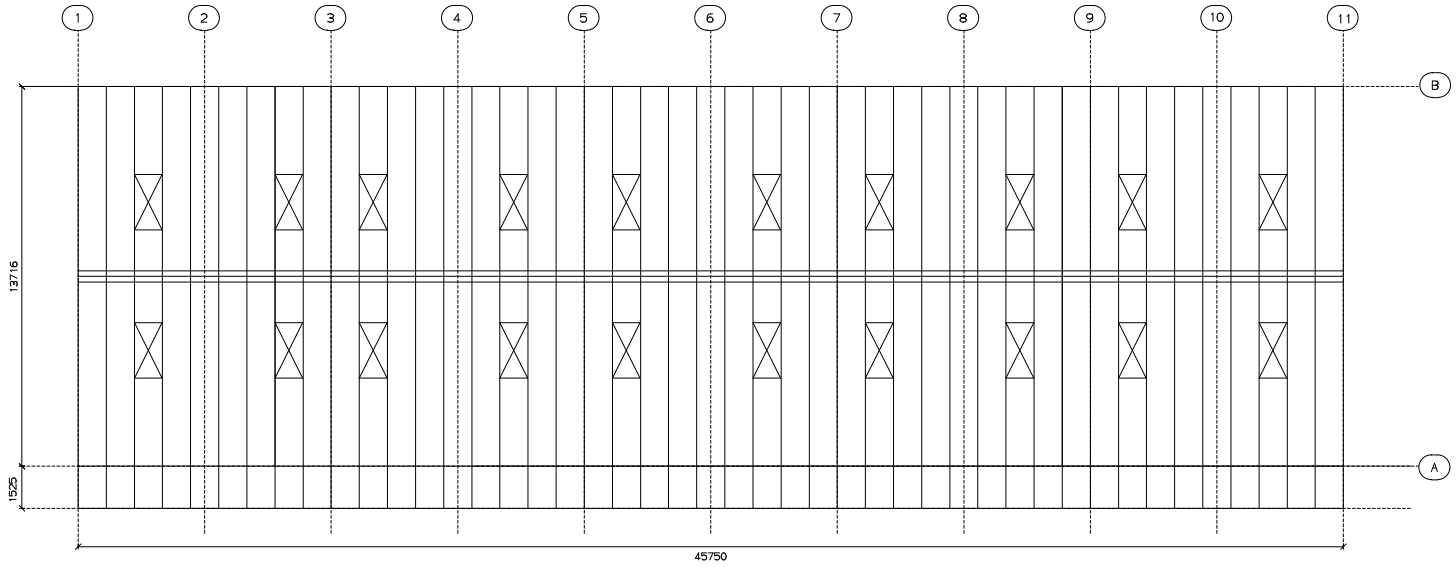

ROOF PLAN

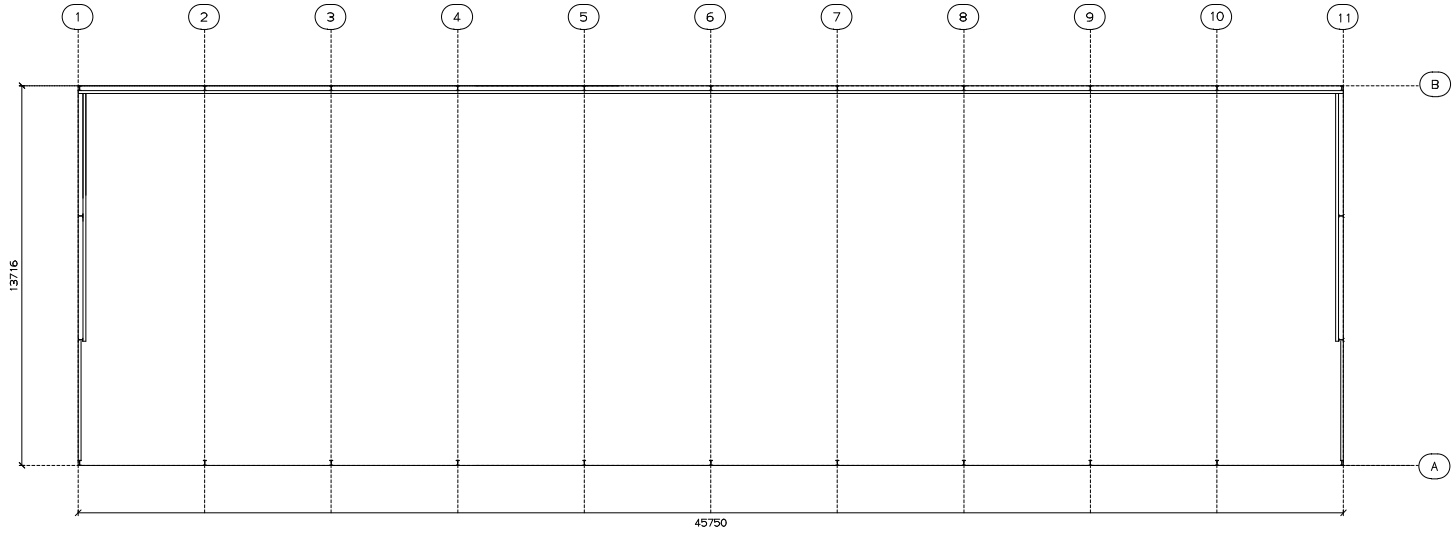

FLOOR PLAN

SCALE BAR

0m 5m 10m 15m

ROOF CLADDING:-
NATURAL GREY FIBRE CEMENT SHEETS

ROOFLIGHTS:-
20 No.TRANSLUSCENT SHEETS INCORPORATED INTO ROOF CLADDING

VERTICAL CLADDING:-
ONE SIDE AND BOTH GABLES CLAD DOWN TO 2M HIGH CONCRETE PANELS WITH TIMBER SPACED BOARDING EXCEPT

RAINWATER GOODS:-
2 No. LINES OF 170mm HALF ROUND uPVC GUTTER WITH 2 No.110mm DIA uPVC DOWNPIPES TO GROUND LEVEL. COLOUR:- BLACK

REV	BY	DATE	DETAILS	REV	BY	DATE	DETAILS

GENERAL NOTES:

CLIENT

PROJECT
45.750m x 13.716m x 4.572m PORTAL BUILDING

TITLE
PLANNING DRAWING

DRAWN	DME	21/02/25
CHECKED		

SCALE	JOB No	DWG No.	REV
1:100	PLANNING	P127	