
Location Plan

Site Address: **Former Donnybrook Nursery School, Wimland Road, Rusper, RH12 4QU**

PlanningPortal

Date Produced: **11-Jun-2025**

Scale: **1:2500 @A4**

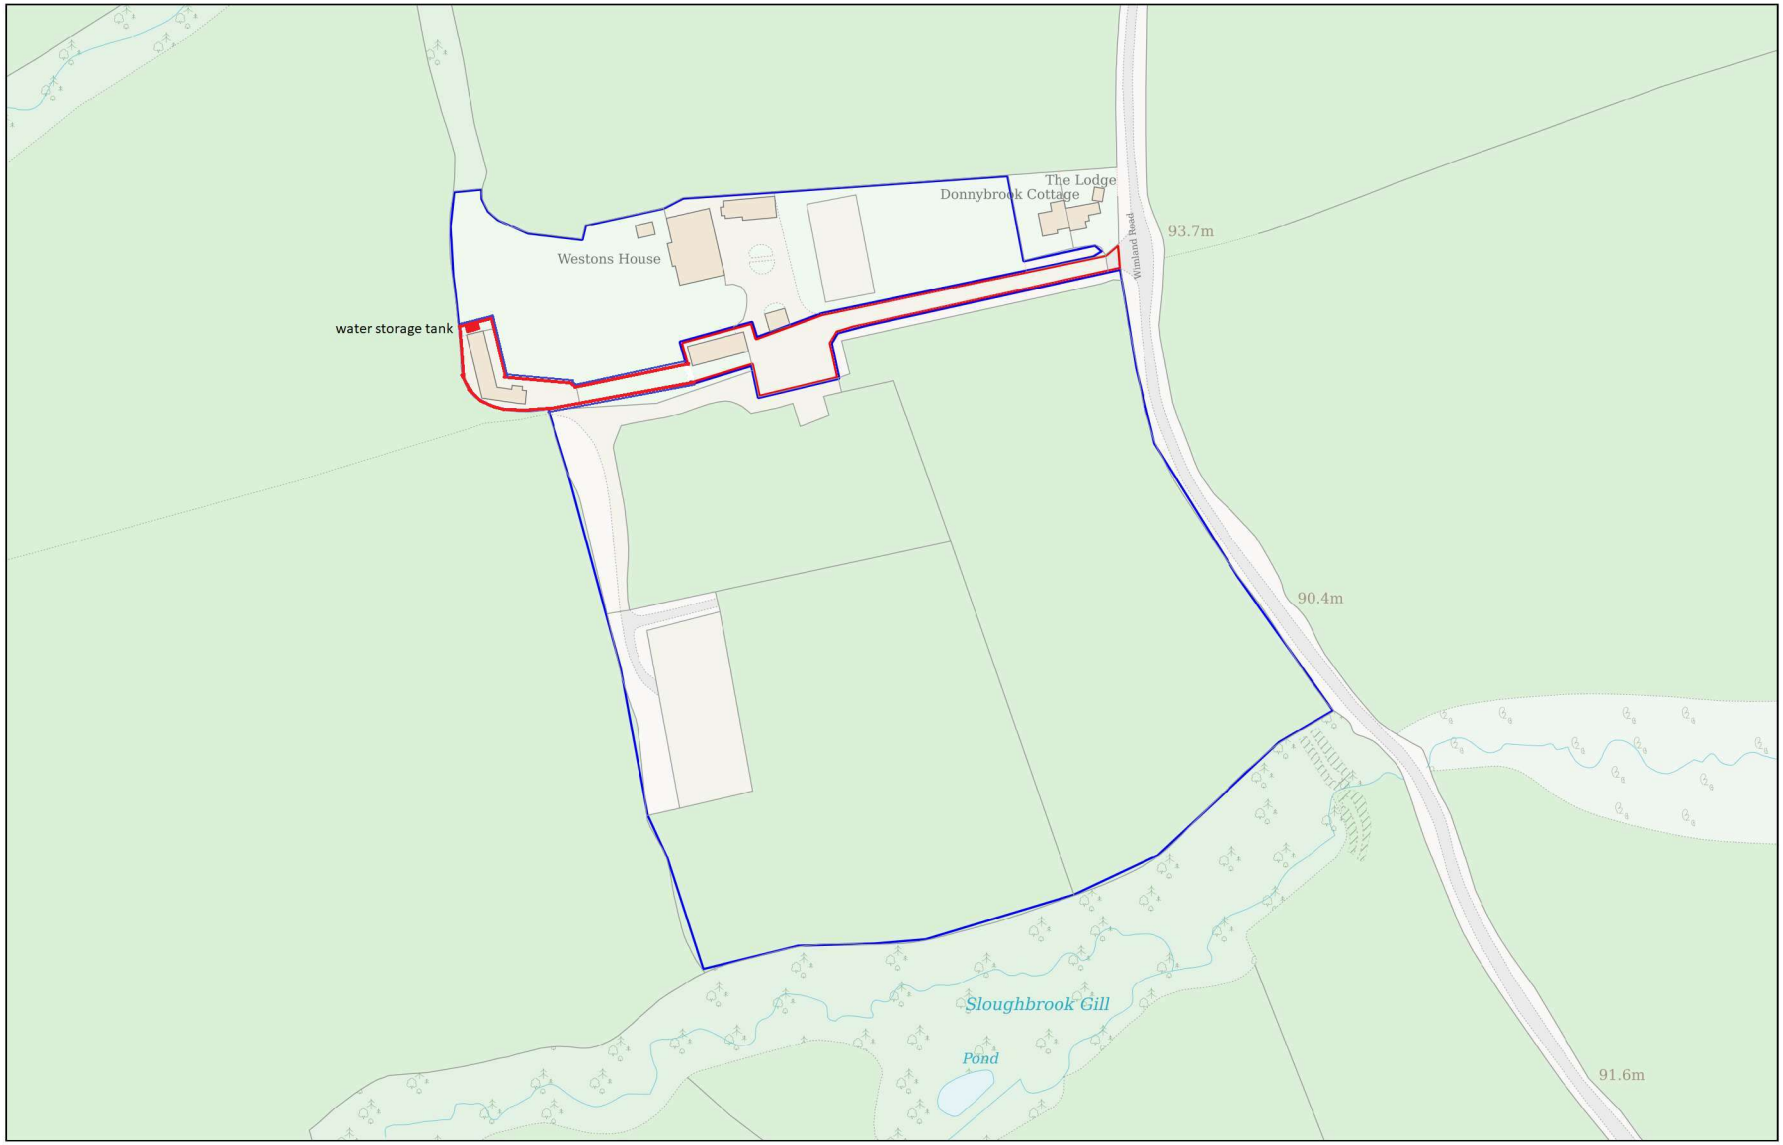

Planning Portal Reference: **PP-14071235v1**

Powered By TerraQuest

© Crown copyright and database rights 2025 OS 100042766