FIRST FLOOR

Front elevation

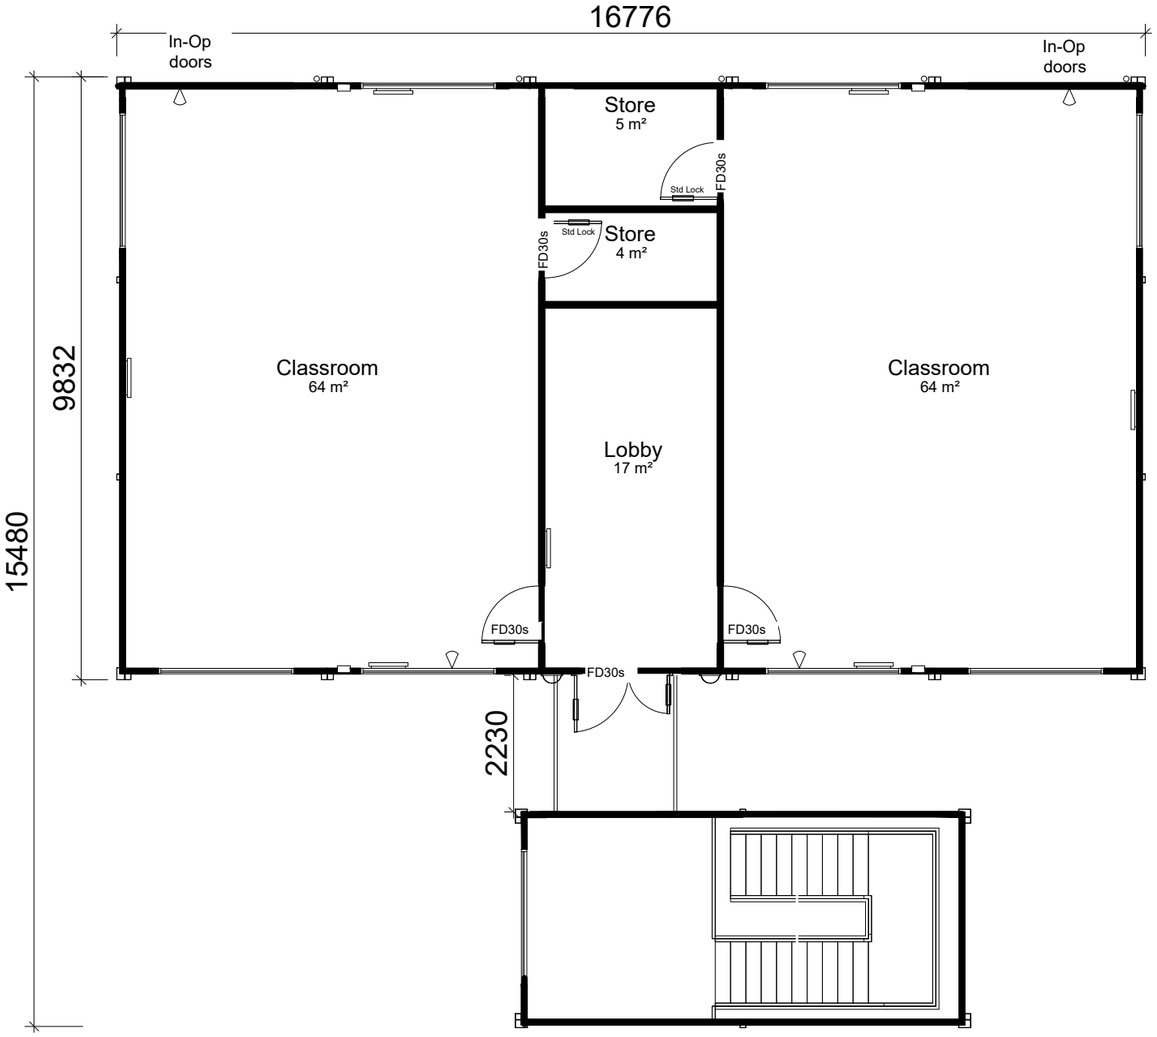

GROUND FLOOR

Front elevation

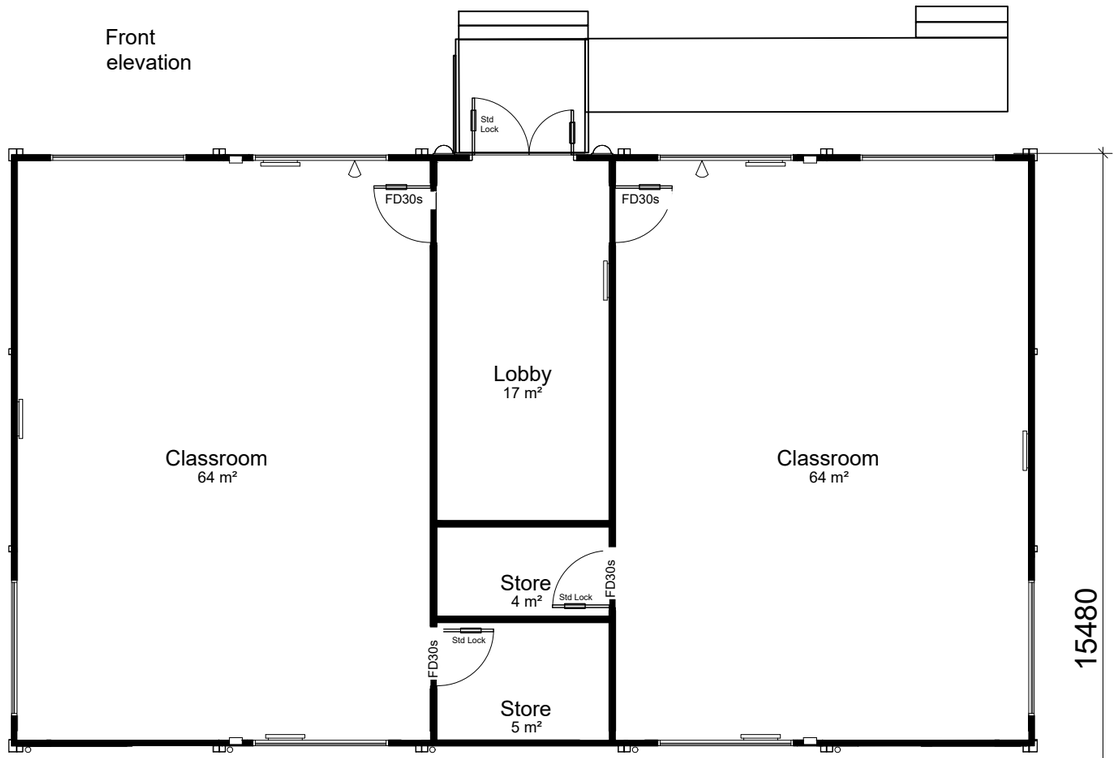

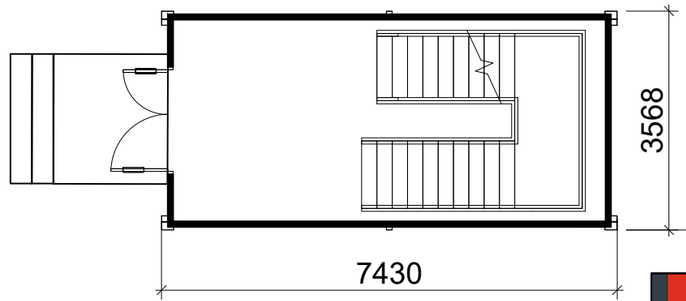



Portakabin

REV: 3

The College of Richard Collyer
Proposed floor plan building 2

Date: 10.04.2025

Scale : 1:100@ A3

Dwg No: 04KTF