


BLOCK PLAN
scale 1:200

Scale Bar (1:200)
0m 10m 20m

N

Location of Portakabin Buildings.

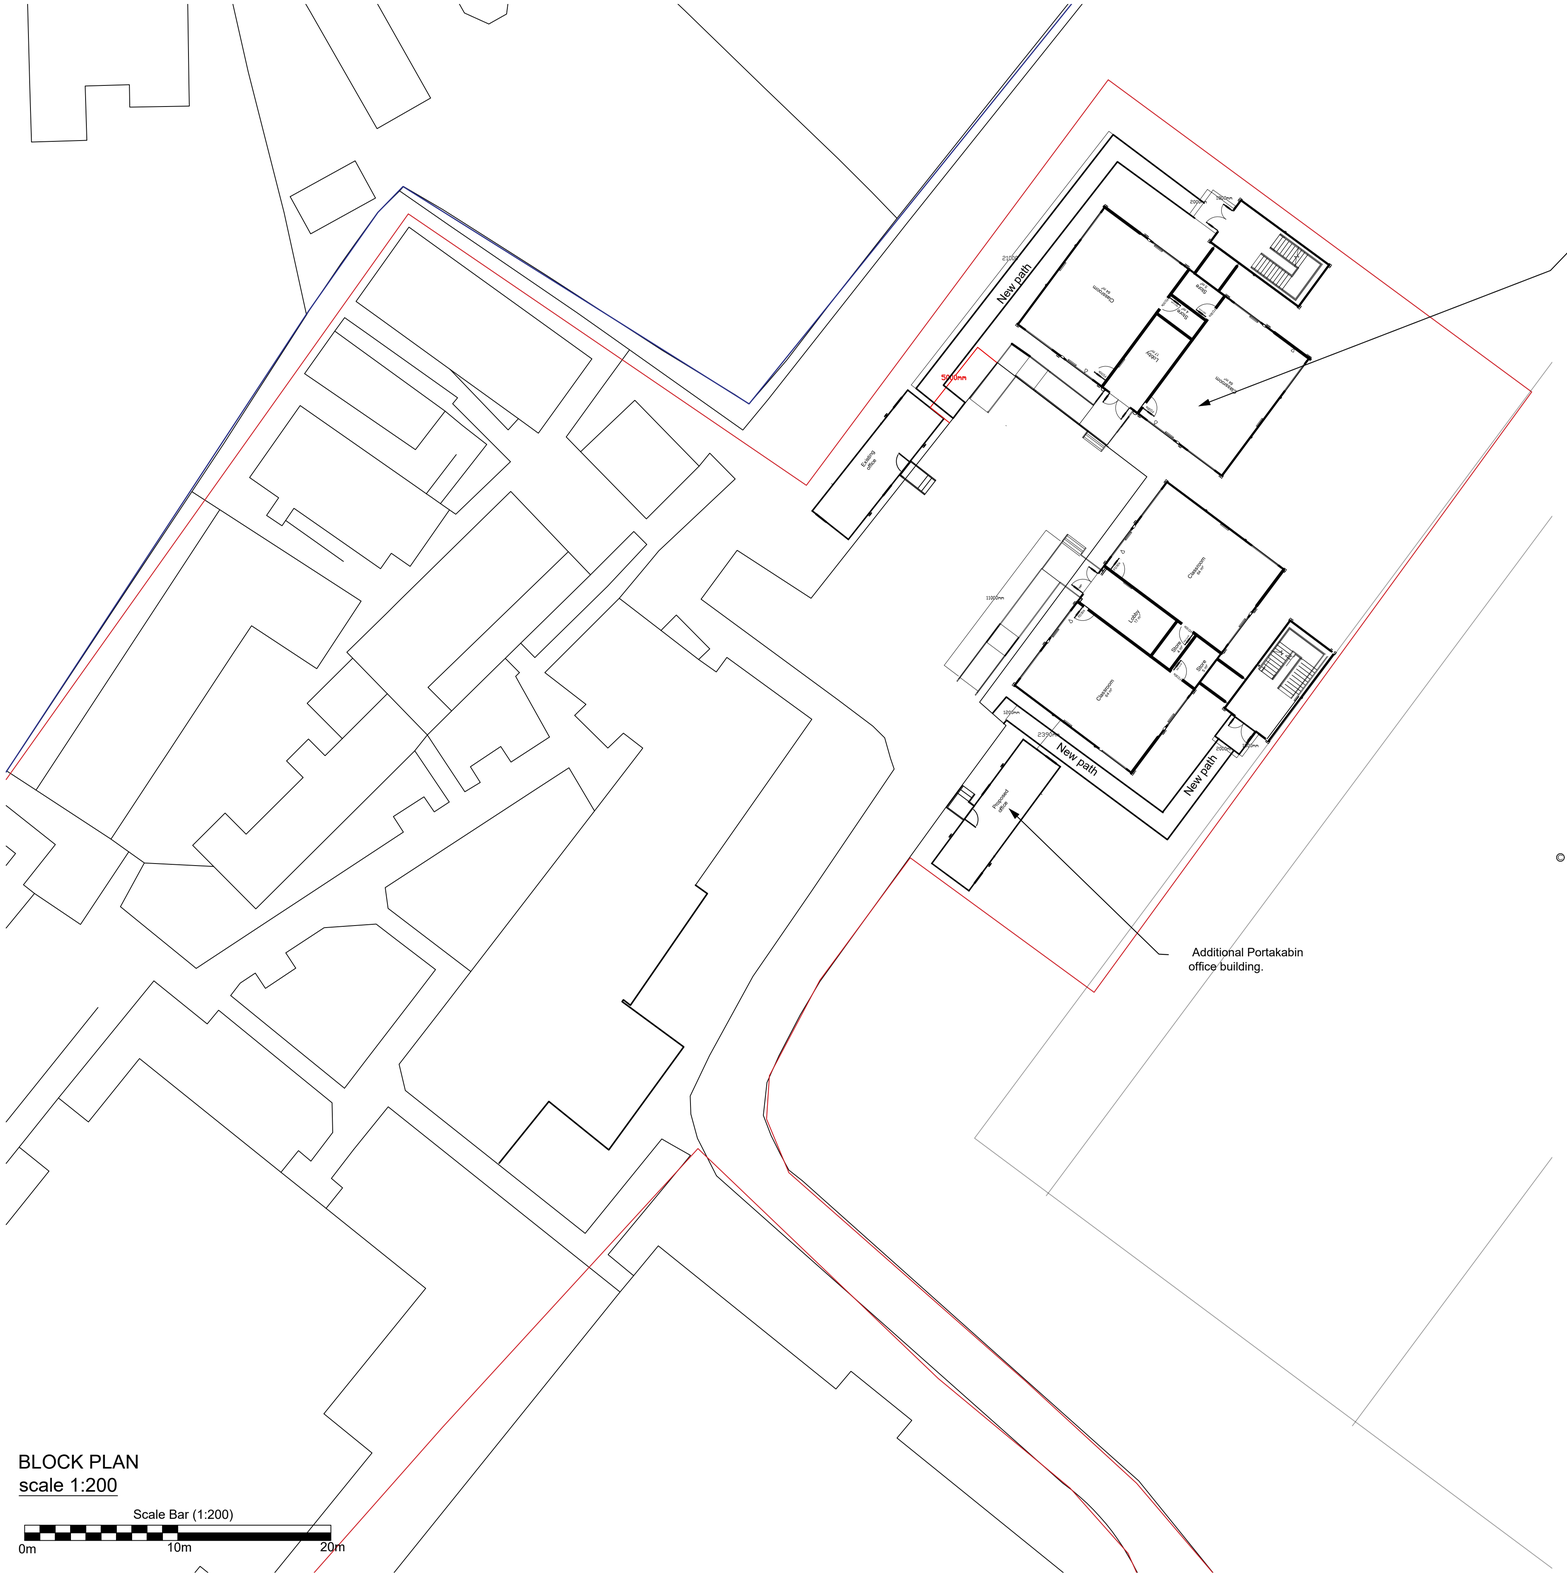


© Crown Copyright 2006
Reproduction in whole or in part is prohibited
without the prior permission of Ordnance Survey.

NOTES:
- Site plan is based on existing Ordnance Survey information
- Responsibility is not accepted for errors made by others in scaling from this drawing. Contractors must check all dimensions on site. Discrepancies must be reported to the drawing owner before proceeding.

KEY:
Application Boundary
Area owned by client but not in application

Portakabin Limited 2000
This drawing is the property of Portakabin Limited, it must not be copied or reproduced or divulged to anyone without written permission.

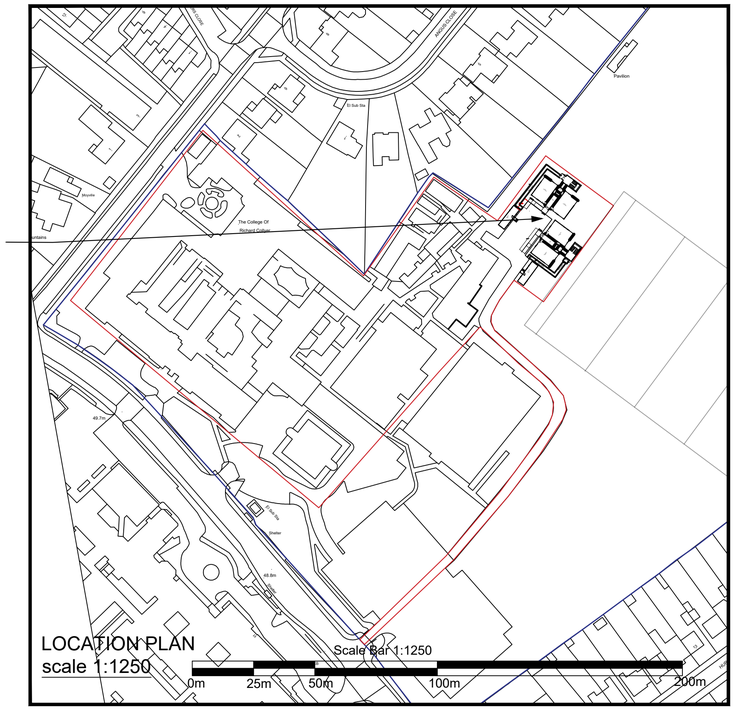Portakabin

Title
**Proposed Site Location and Block Plan**

**The College of Richard Collyer**

Date: 14.04.2025

Scale : 1:200 & 1:1250 @ A1

Drawing Number 02.KT | Rev 1

| Rev. | Date | Notes | |
|---|---|---|---|
| | | | |
| | | | |
| | | | |
| | | | |