


General Notes:

1. All dimensions to be checked on site prior to construction or fabrication. Any discrepancies should be reported to the architect.
2. Where structural elements are shown this is for illustrative purposes only. All structural design to be carried out by suitably qualified structural engineer.
3. All drawings are indicative of architect's visual requirements and show design intent only. All work is subject to change upon detail design.
4. Do not scale from this drawing: work to figured dimensions only. If IN DOUBT ASK.
5. All work to conform to current building regulations and all current construction legislation. All design and statutory requirements are shown on the drawings. These should be reported to the architect immediately.
6. All drawings are to be read in conjunction with specifications and drawings of all other consultants.
7. This drawing has been produced using survey information supplied by others; the accuracy of which Small Design Studio can not guarantee. All dimensions are to be checked and confirmed onsite by the contractor prior to construction.
8. Copyrights - This drawing is the property of Small Design Studio. You hereby agree and undertake that you will in any way utilize, copy, reproduce or take advantage of the drawings (or any part of them) prior to our written consent. Should any contravention occurs, the onus shall be on you to prove that you have not in breach.

KEY


 Site Boundary

 Element to be demolished

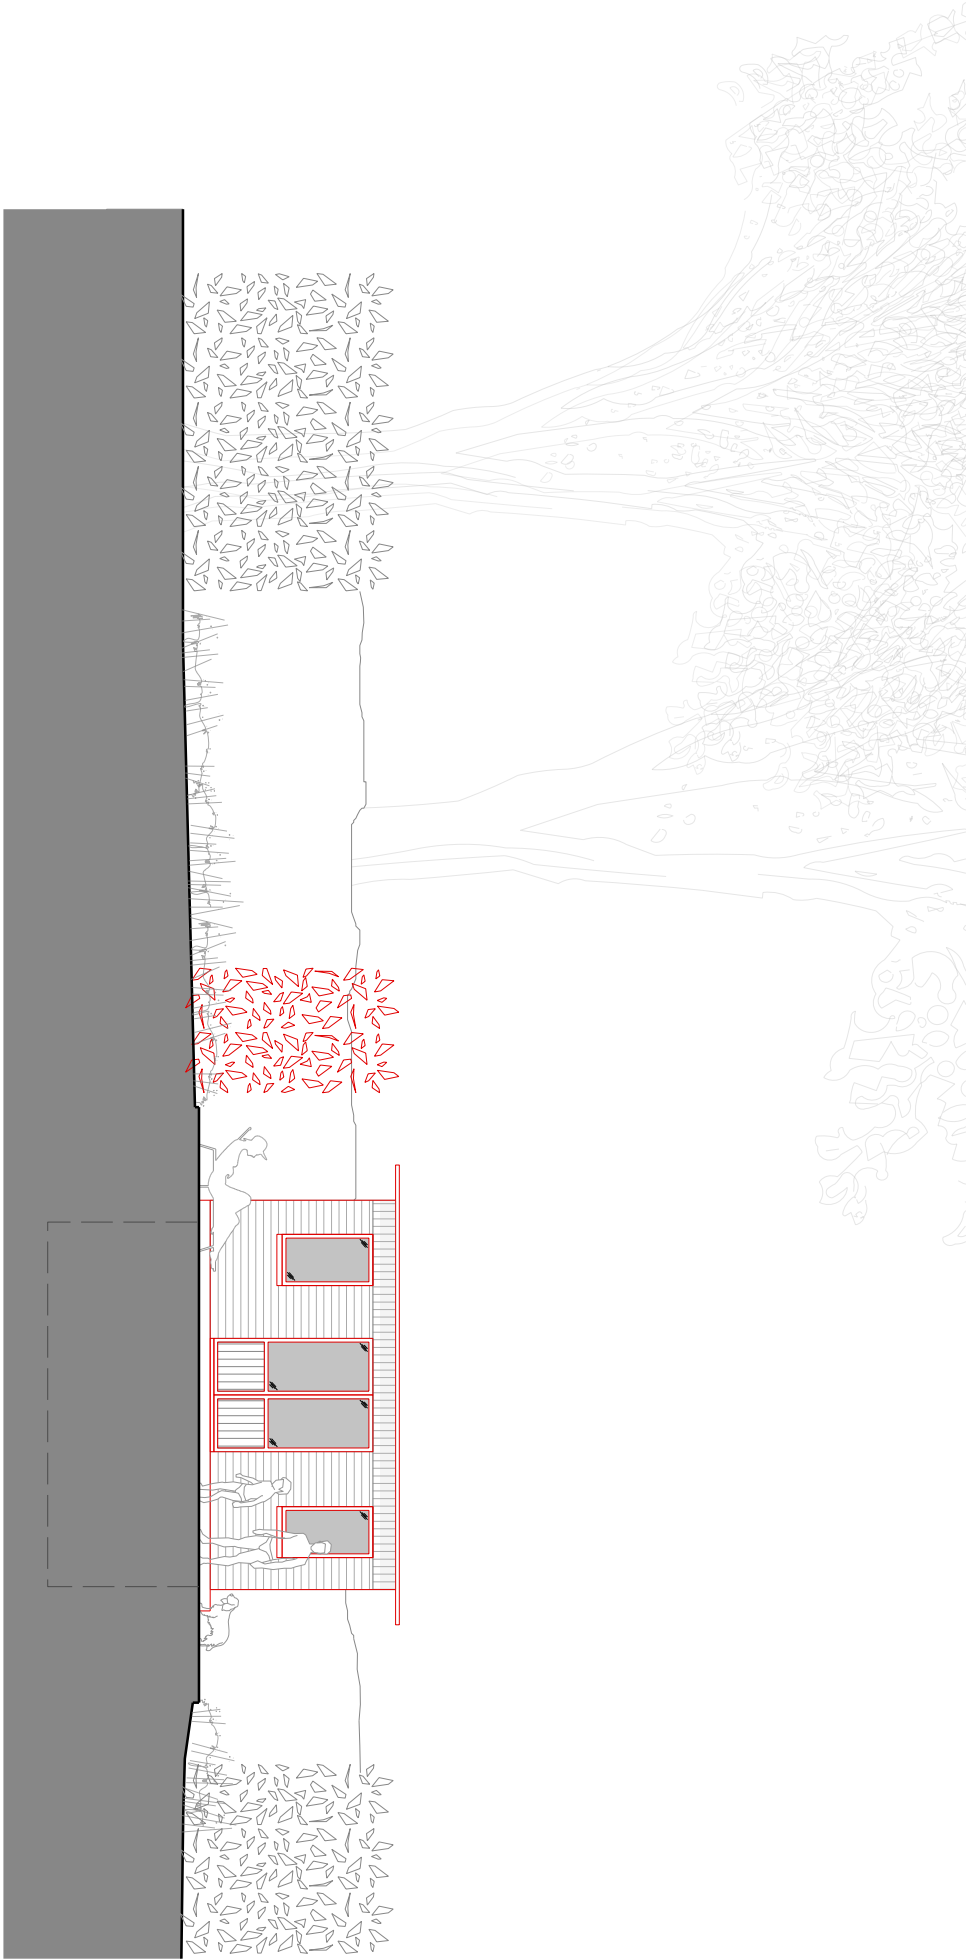


01 EXISTING SIDE ELEVATION 02

A1/A3 @ 1:50/ 1:100

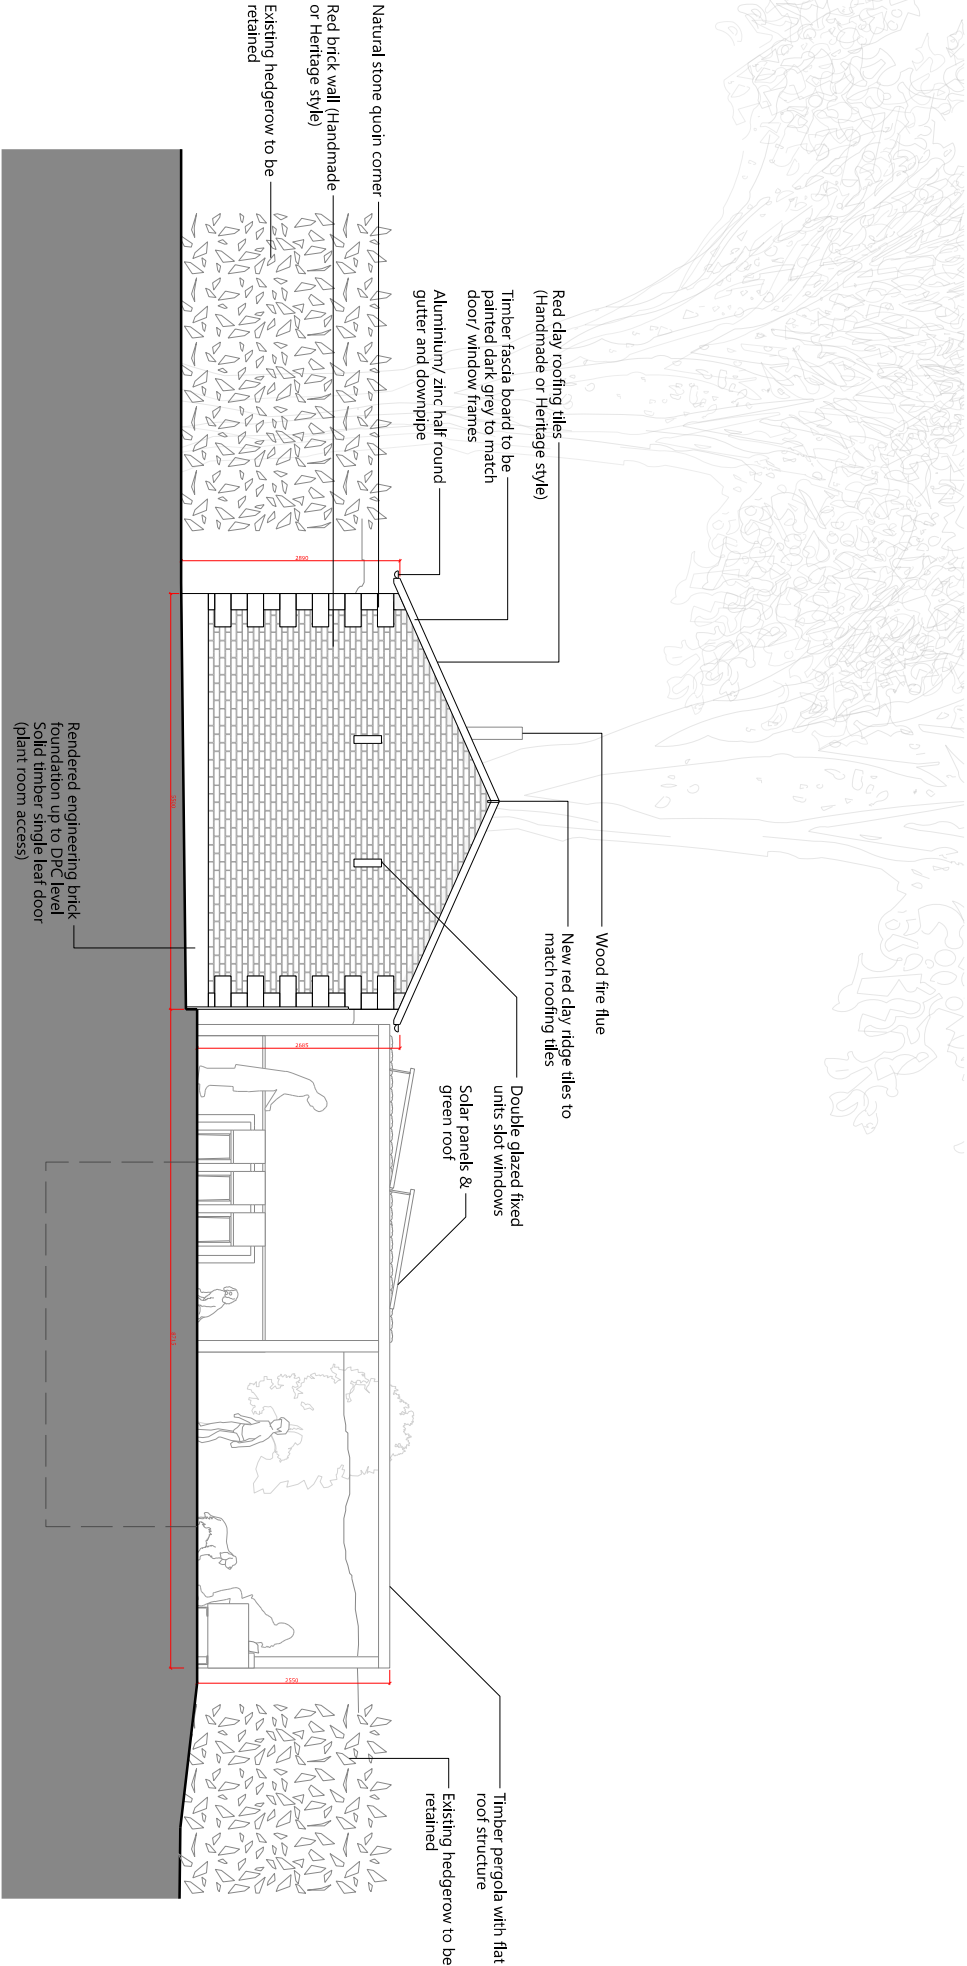

02 PROPOSED SIDE ELEVATION 02

A1/A3 @ 1:50/ 1:100

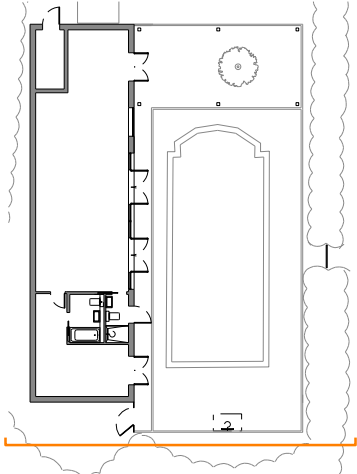

KEY PLAN



P1 28.11.2025 For Planning
Revision 04.11.2025 Approval
Date

small design studio 

PROJECT NUMBER: **069**
PROJECT ADDRESS: **Park Farm House, Henfield**
PROJECT REFERENCE: **BNS 98A**
FPH

DRAWING NUMBER: **069-PFH-023**
FIRST ISSUED DATE: **04.11.2025**
REVISION: **A1**

DRAWING TITLE: **Existing and proposed side elevation 02**

SCALE: **1:50 @ A1/ 1:100 @ A3**
STATUS: **Planning**
DRAWN: **JL**
CHECKED: **JL**

SMALL DESIGN STUDIO

A: 23 Church Street, Steyning, BN44 3YB
T: +44(0) 1903 905105
E: info@smalldesignstudio.co.uk
W: www.smalldesignstudio.co.uk

023
REV P1