

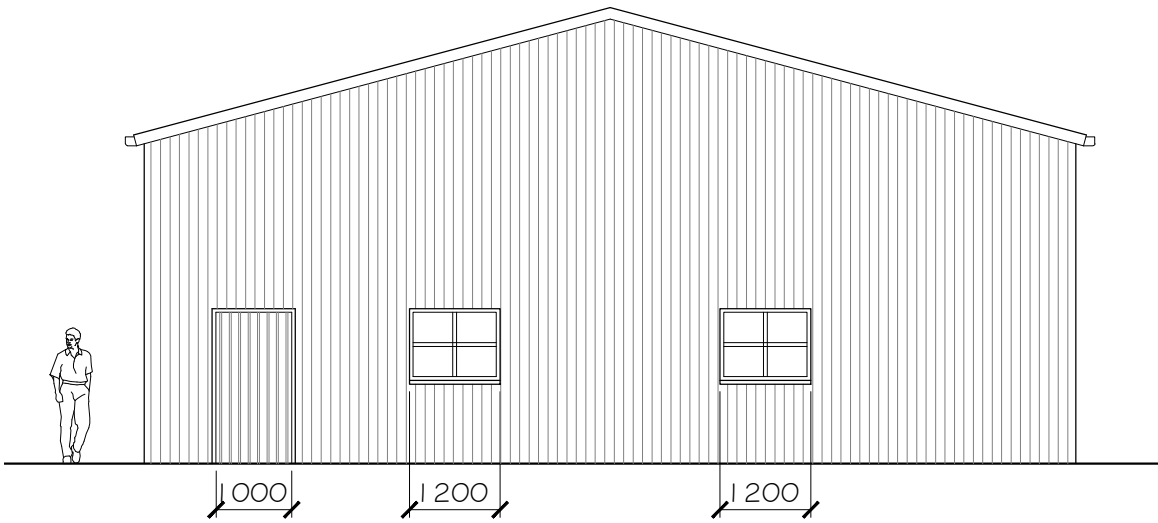



Proposed Industrial Building  
Plan & Elevations

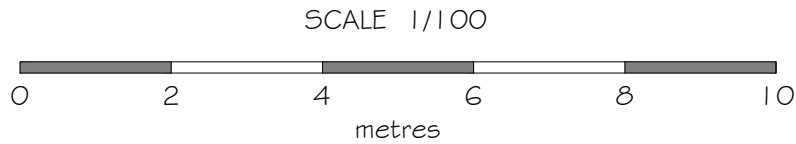


North Elevation

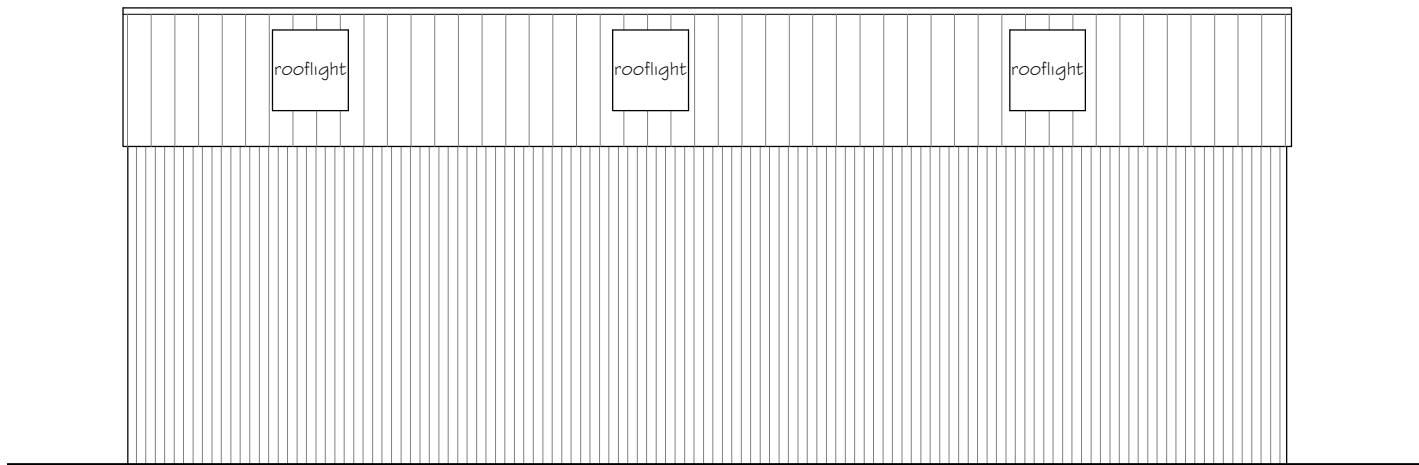

East Elevation


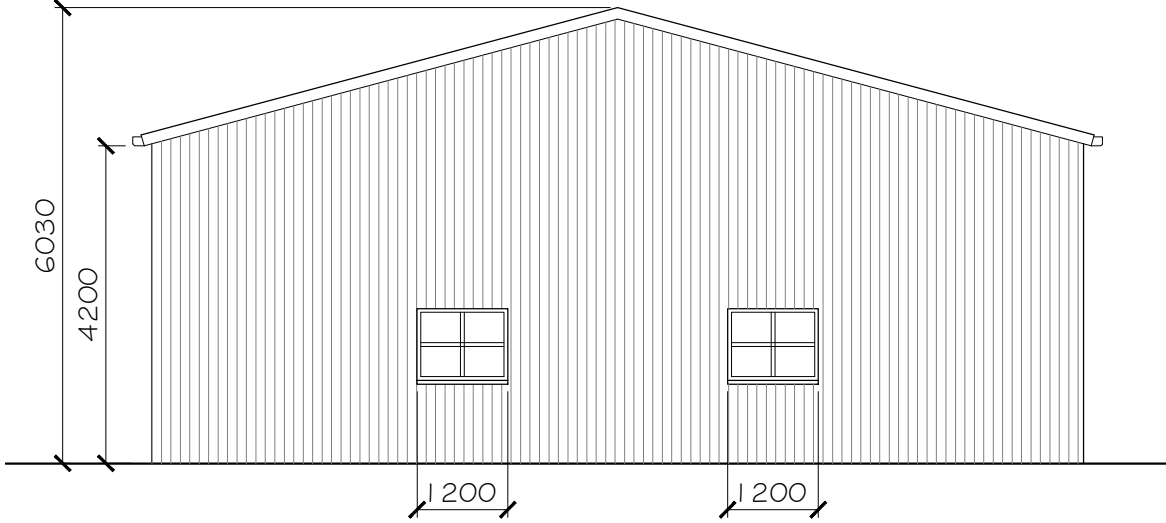


South Elevation

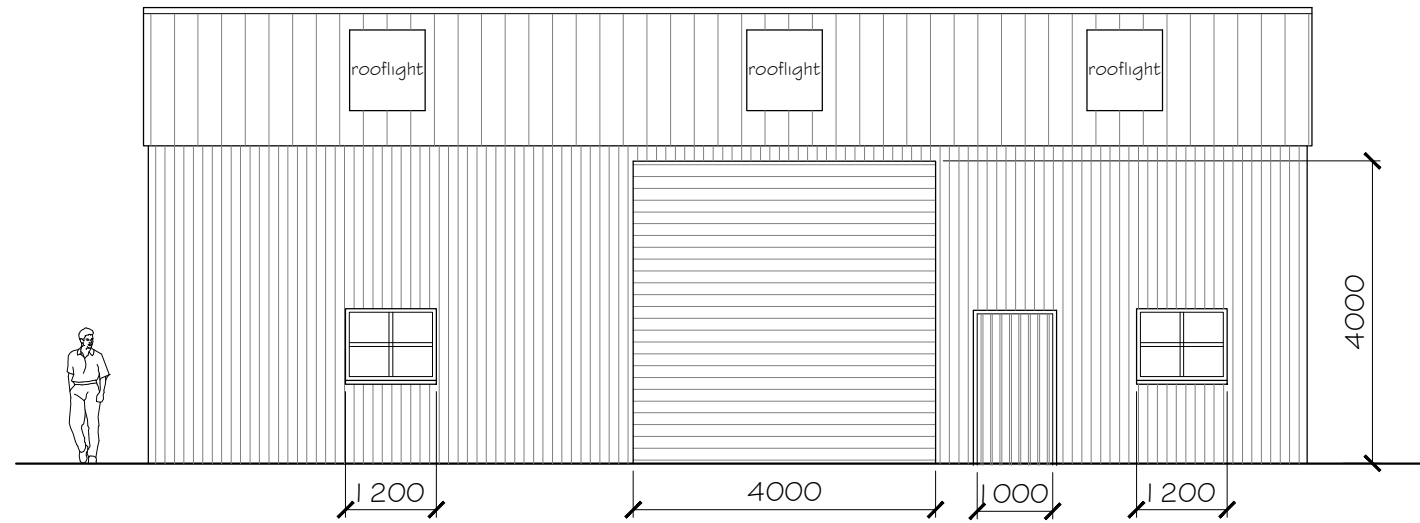


West Elevation

| MATERIALS & FINISHES |                                                                                                |
|----------------------|------------------------------------------------------------------------------------------------|
| Walls:               | Olive Green box-profile steel sheeting.                                                        |
| Doors:               | Roller Shutter Door, 4m high x 4m wide.<br>Personel Doors, 2m high x 1m wide.                  |
| Windows:             | Aluminium or uPVC, (colour to be decided).                                                     |
| Roof:                | 15 degree pitch, Olive Green box-profile steel sheeting with 6no 4m high x 1m wide rooflights. |

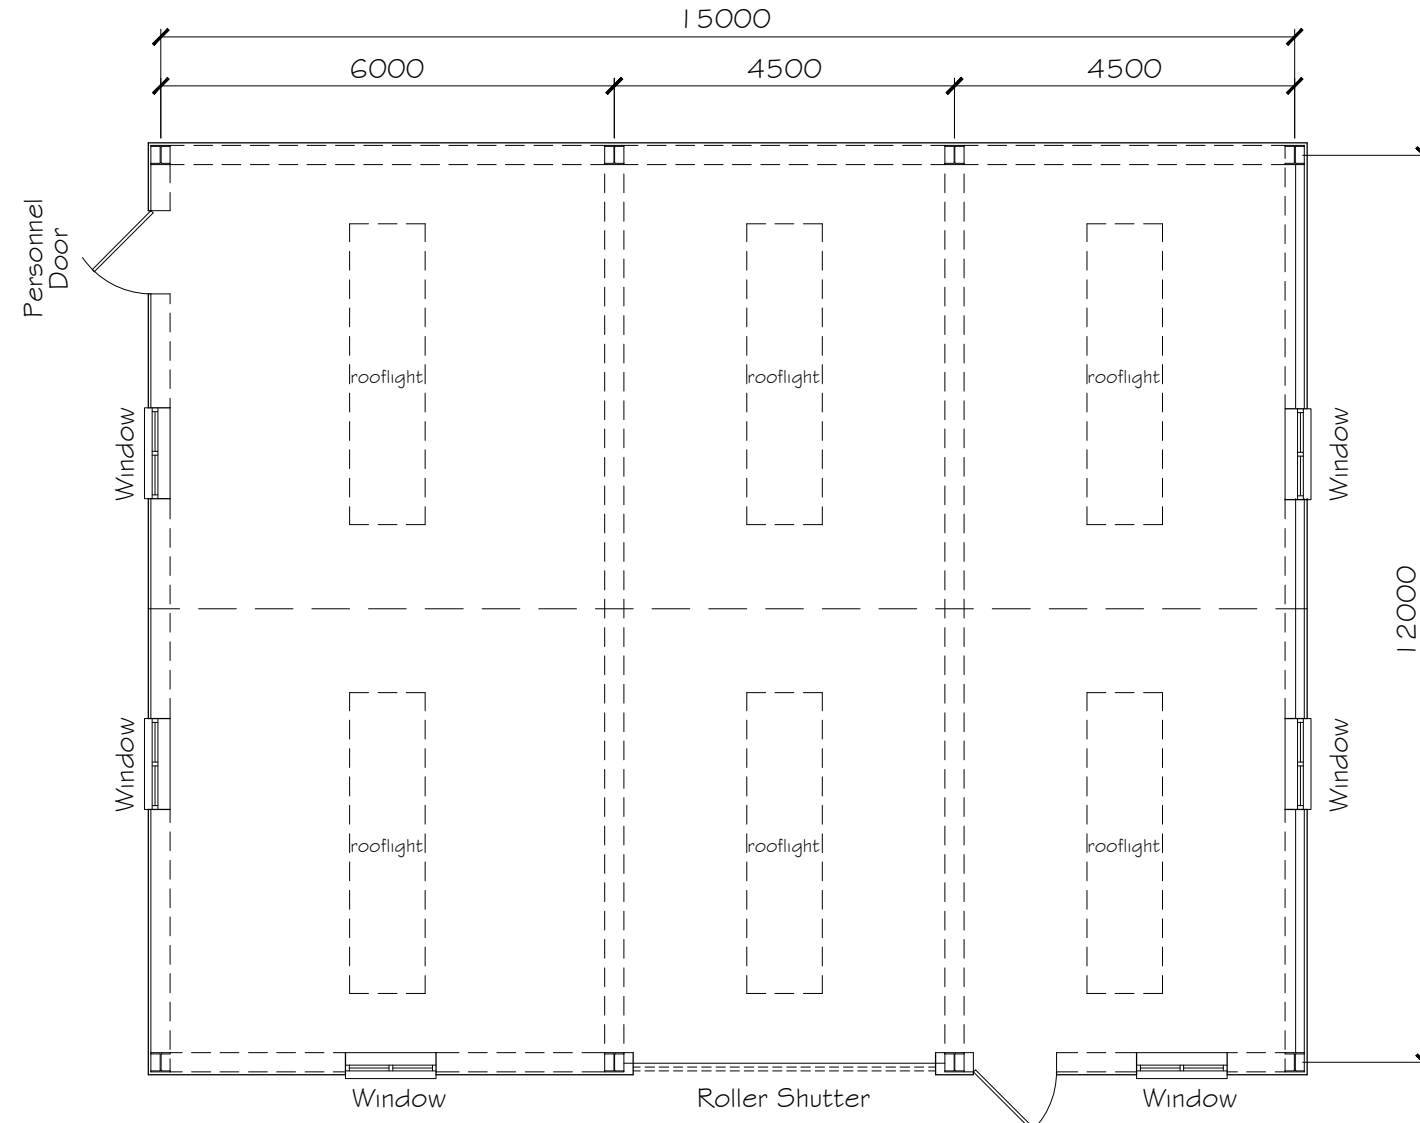
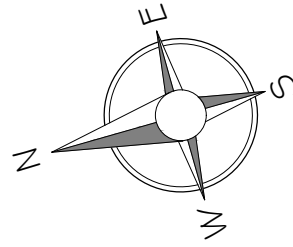


Ground Plan


Site Plan

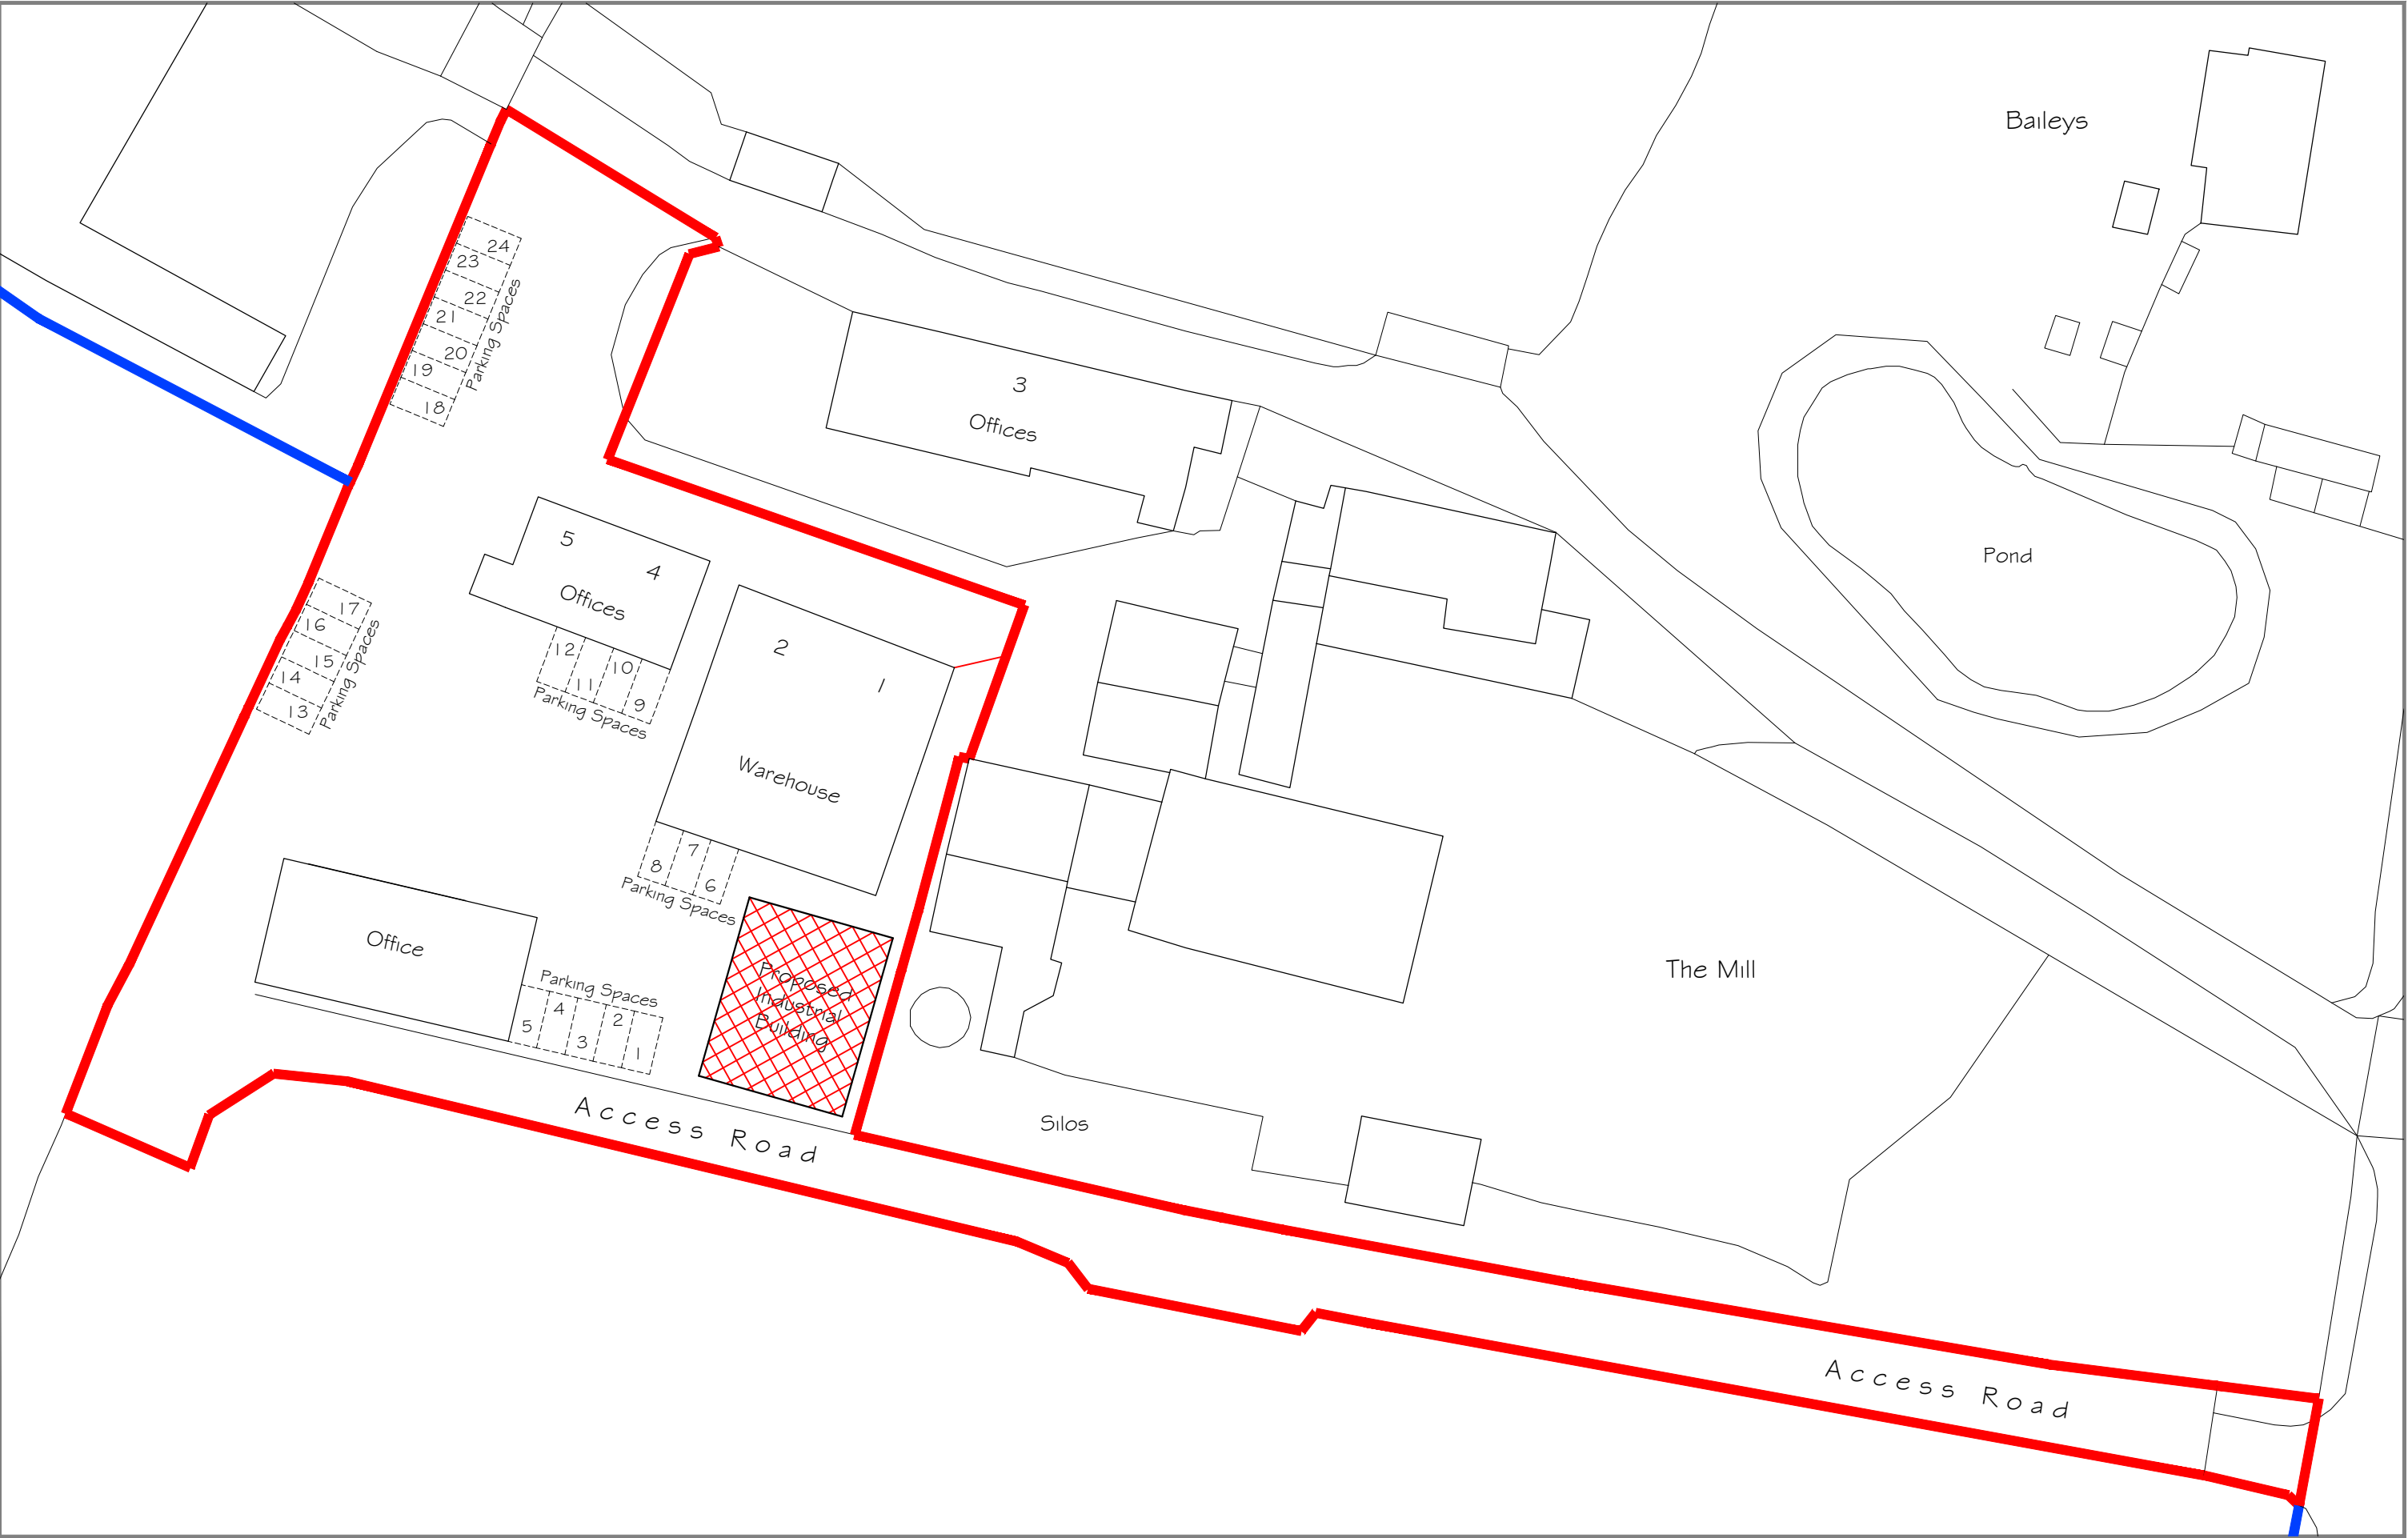

Location Plan

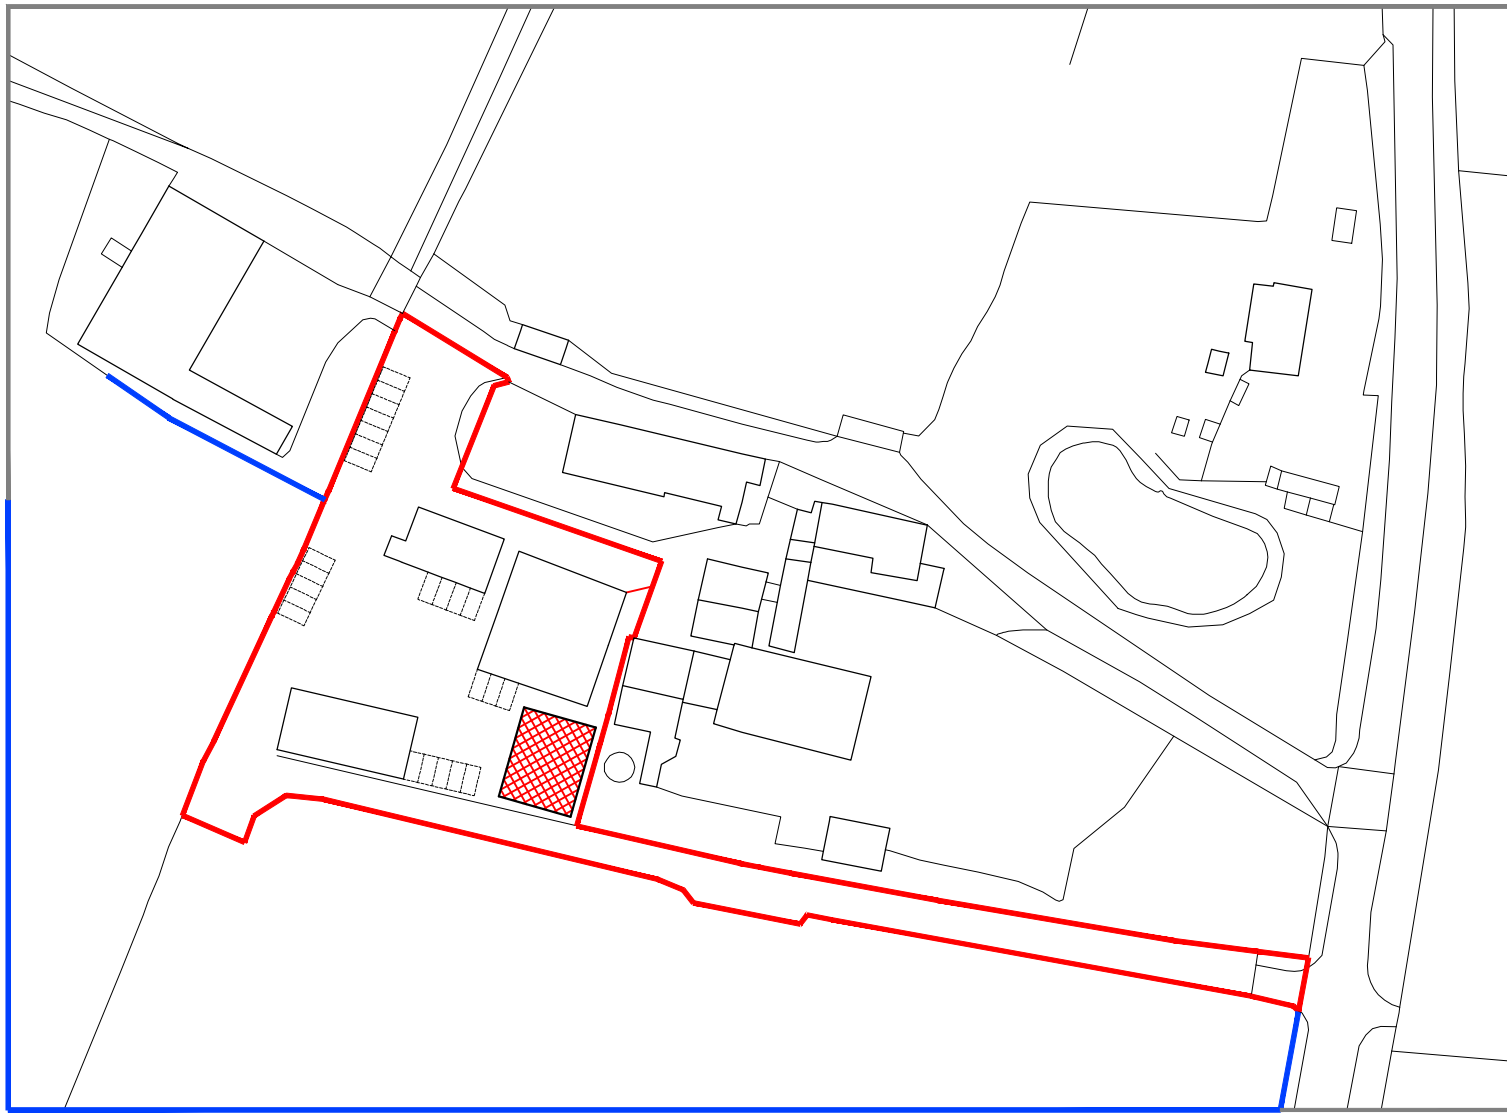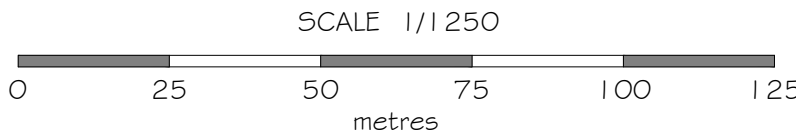

© Crown copyright 2022 Ordnance Survey 100053143

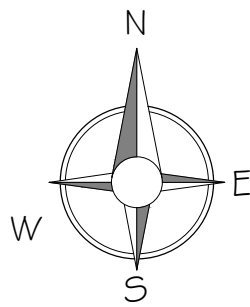

| Rev | Change | Date |
|-----|--------|------|
|     |        |      |
|     |        |      |
|     |        |      |

|         |                                                                     |        |                           |
|---------|---------------------------------------------------------------------|--------|---------------------------|
| Site    | Baileys Farm<br>Brooks Green Road<br>Coolham<br>Horsham<br>RH13 8GR |        |                           |
| Project | Proposed Industrial Building                                        |        |                           |
| Title   | Building Layout & Elevations<br>Site & Location Plans               |        |                           |
| Date    | Nov 2022                                                            | Scales | 1/100<br>1/1250<br>1/2500 |
| Orig No | 22-11-01                                                            | Rev    |                           |