
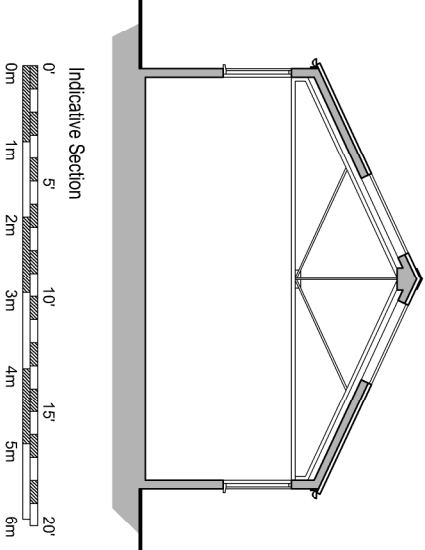
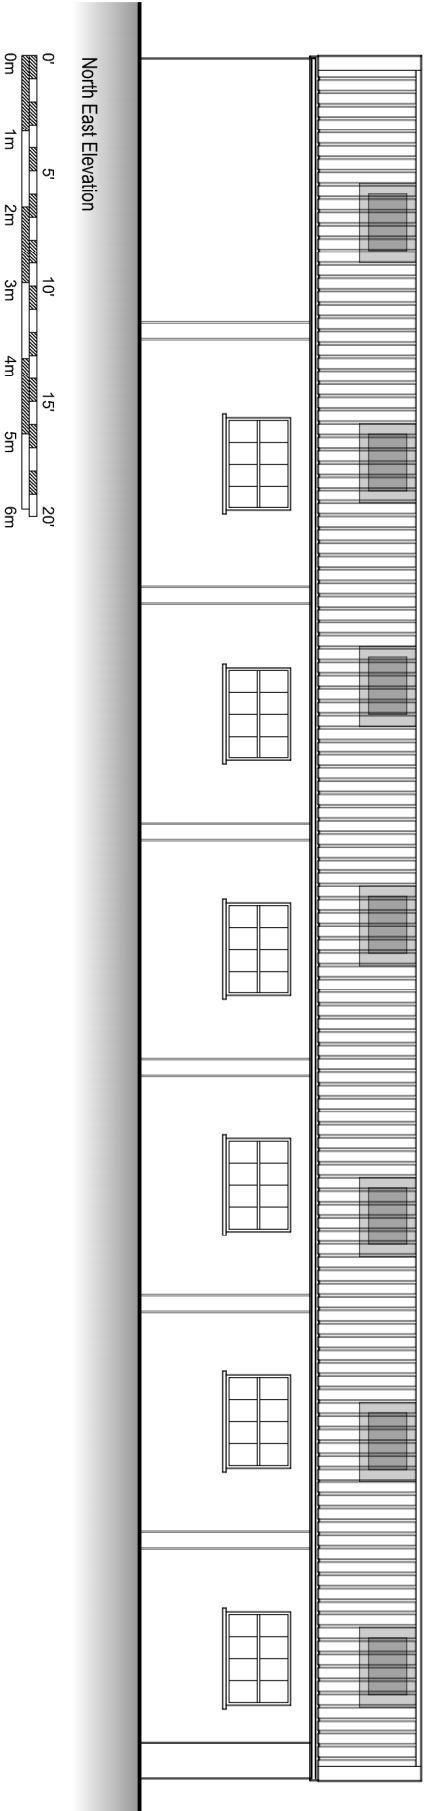
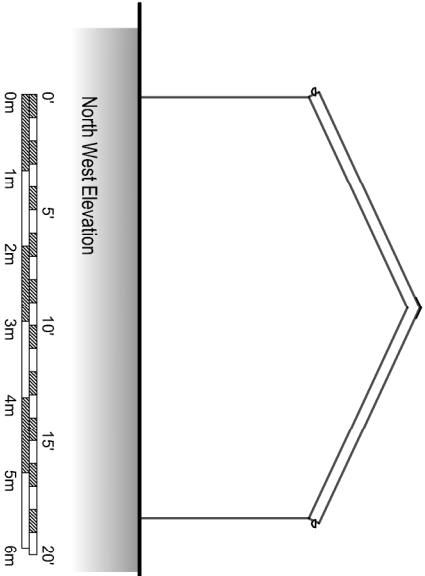
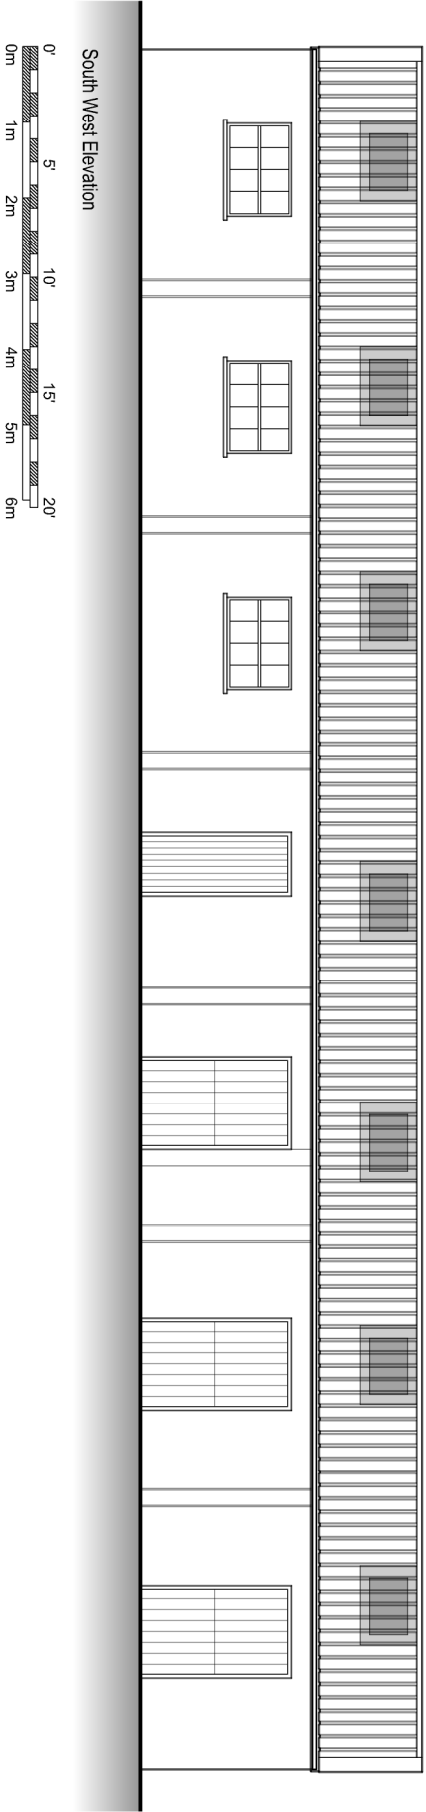


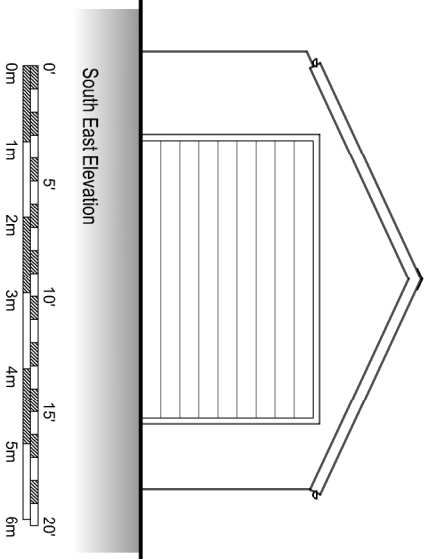

Rev.	Date	Initials	Notes

Chris Neale Architectural & Planning Consultant 12, Stockwell Road East Gristead W. Sussex. RH19 4AU. 01342 326281		Project Proposed Property for, Ella Bryant-Brand, Kettlesbridge Farm, West Chiltington Lane, Conehurst, RH14 9DN.	
Client Kim Bryant.		Title Extg. Elevations & Section, Old Stable Block.	
Drawn CJN		Drawing No	
Scale 1:100 @ A3		Rev.	
Date Oct. 2024		P 24-04-02 TP. -	
PRELIMINARY, liable to change without notice, not for construction			
Do not scale from this drawing. All figured dimensions to be checked on site before construction and any discrepancies to be notified immediately. ©The design is copyright.			