




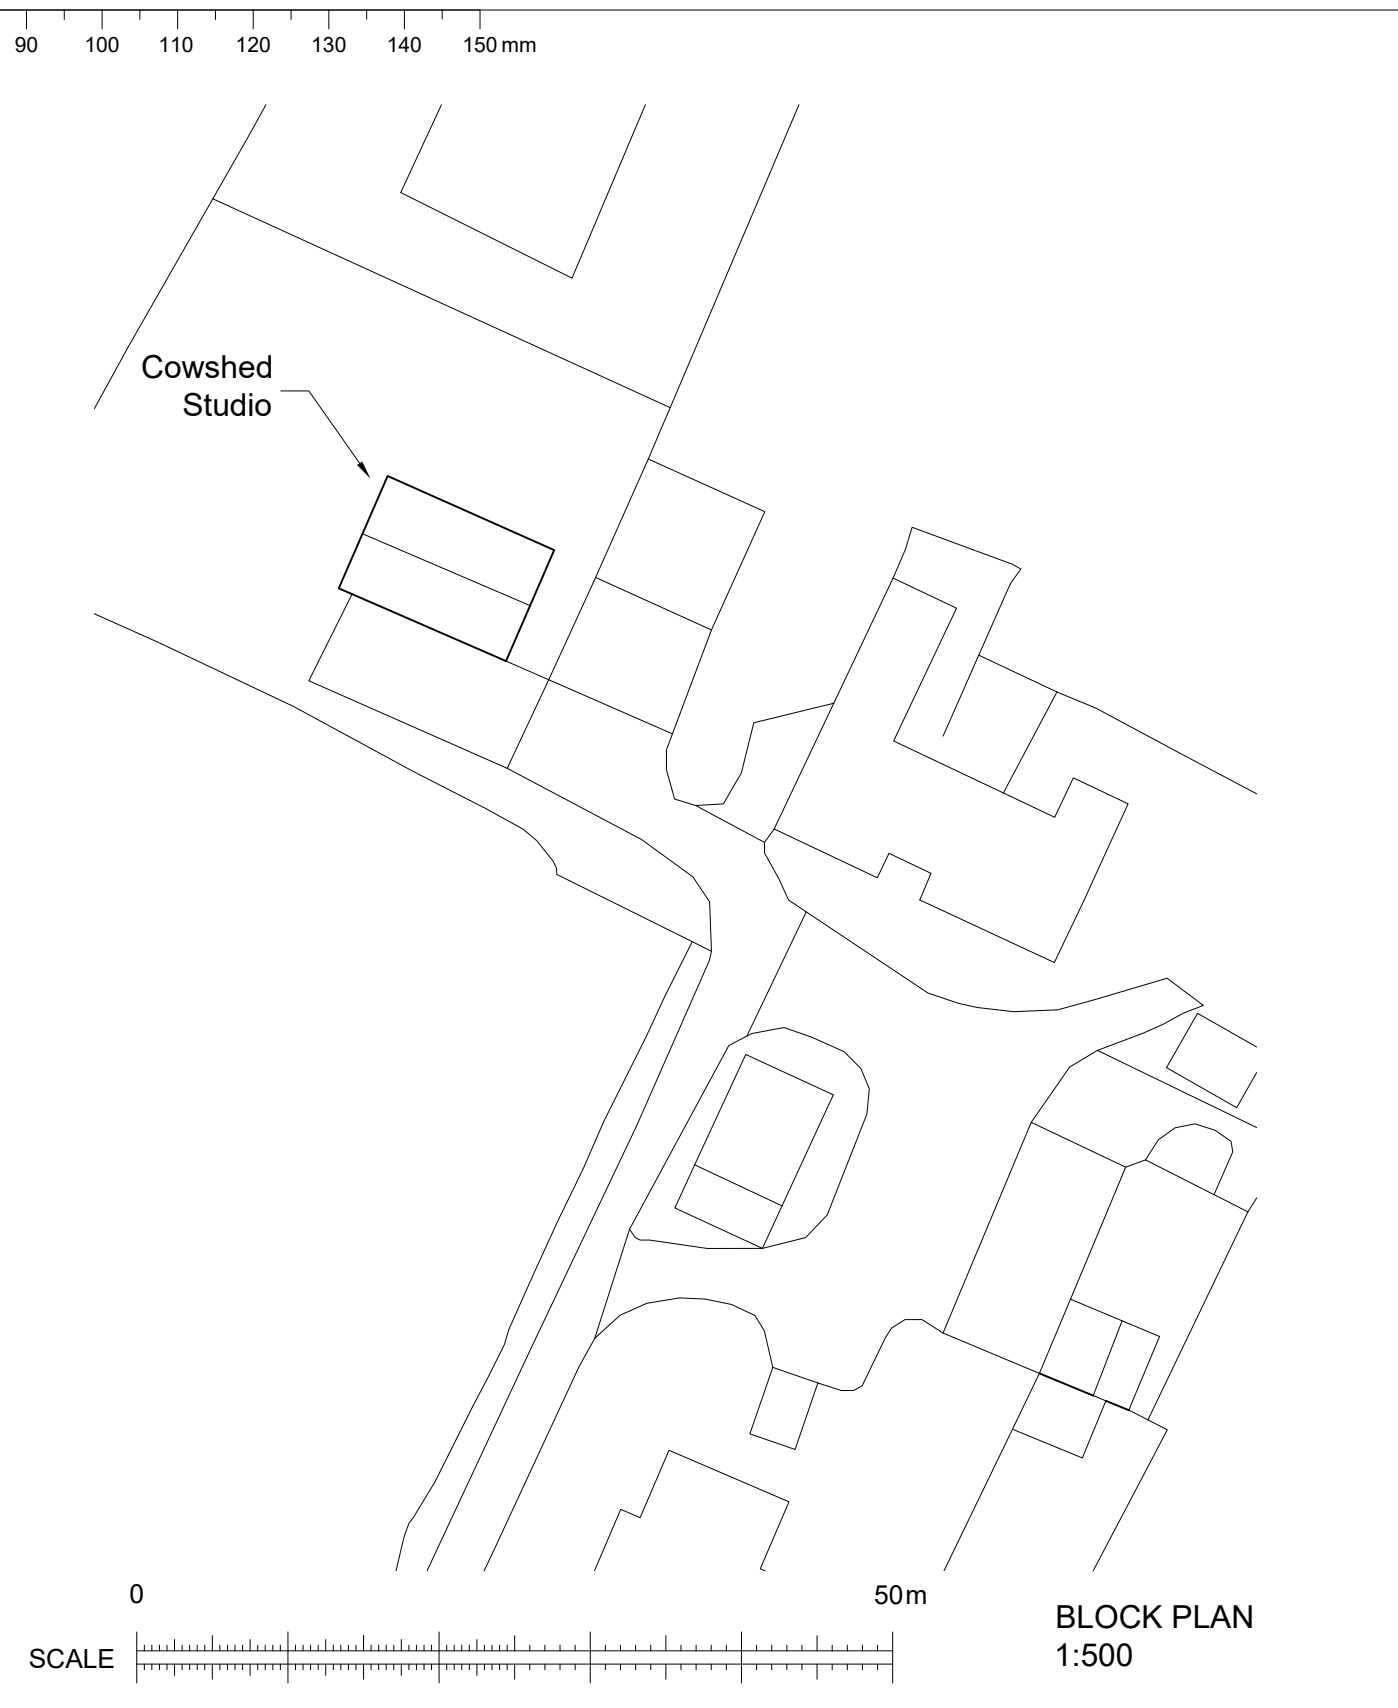

Ordnance Survey (c) Crown Copyright 2025. All rights reserved. Licence number 100022432

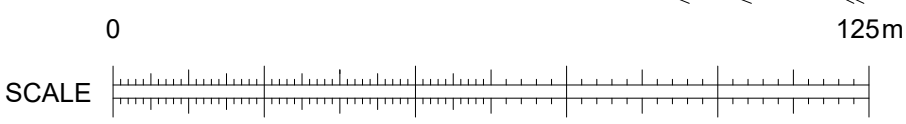

LOCATION PLAN
1:1250

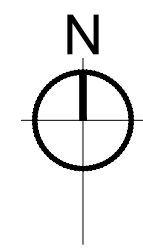

BLOCK PLAN
1:500

							CHECK ALL DIMENSIONS ON SITE DO NOT SCALE OFF DRAWING NOT FOR CONSTRUCTION DRAWING FOR PLANNING PURPOSES ONLY					
REV			DATE		DESCRIPTION		INITIAL					
REVISION:							NOTES:					
CLIENT: The Cow Shed Studio				DESCRIPTION: Location and Block Plan				RATHBONE•MILLER <i>architecture & project management</i> First Floor, 39 High Street, Steyning, West Sussex, BN44 3YE Telephone: 01903 879873				
SCALE: 1:500 @ A3 1:1250 @ A3		DATE: January 2026		DRAWN: TR		PROJECT: Cow Shed Studio, Hammes Farm Steyning. BN44 3DA			DRAWING NUMBER: 22538 - 101		REVISION: A	
© Copyright RATHBONE MILLER LIMITED												