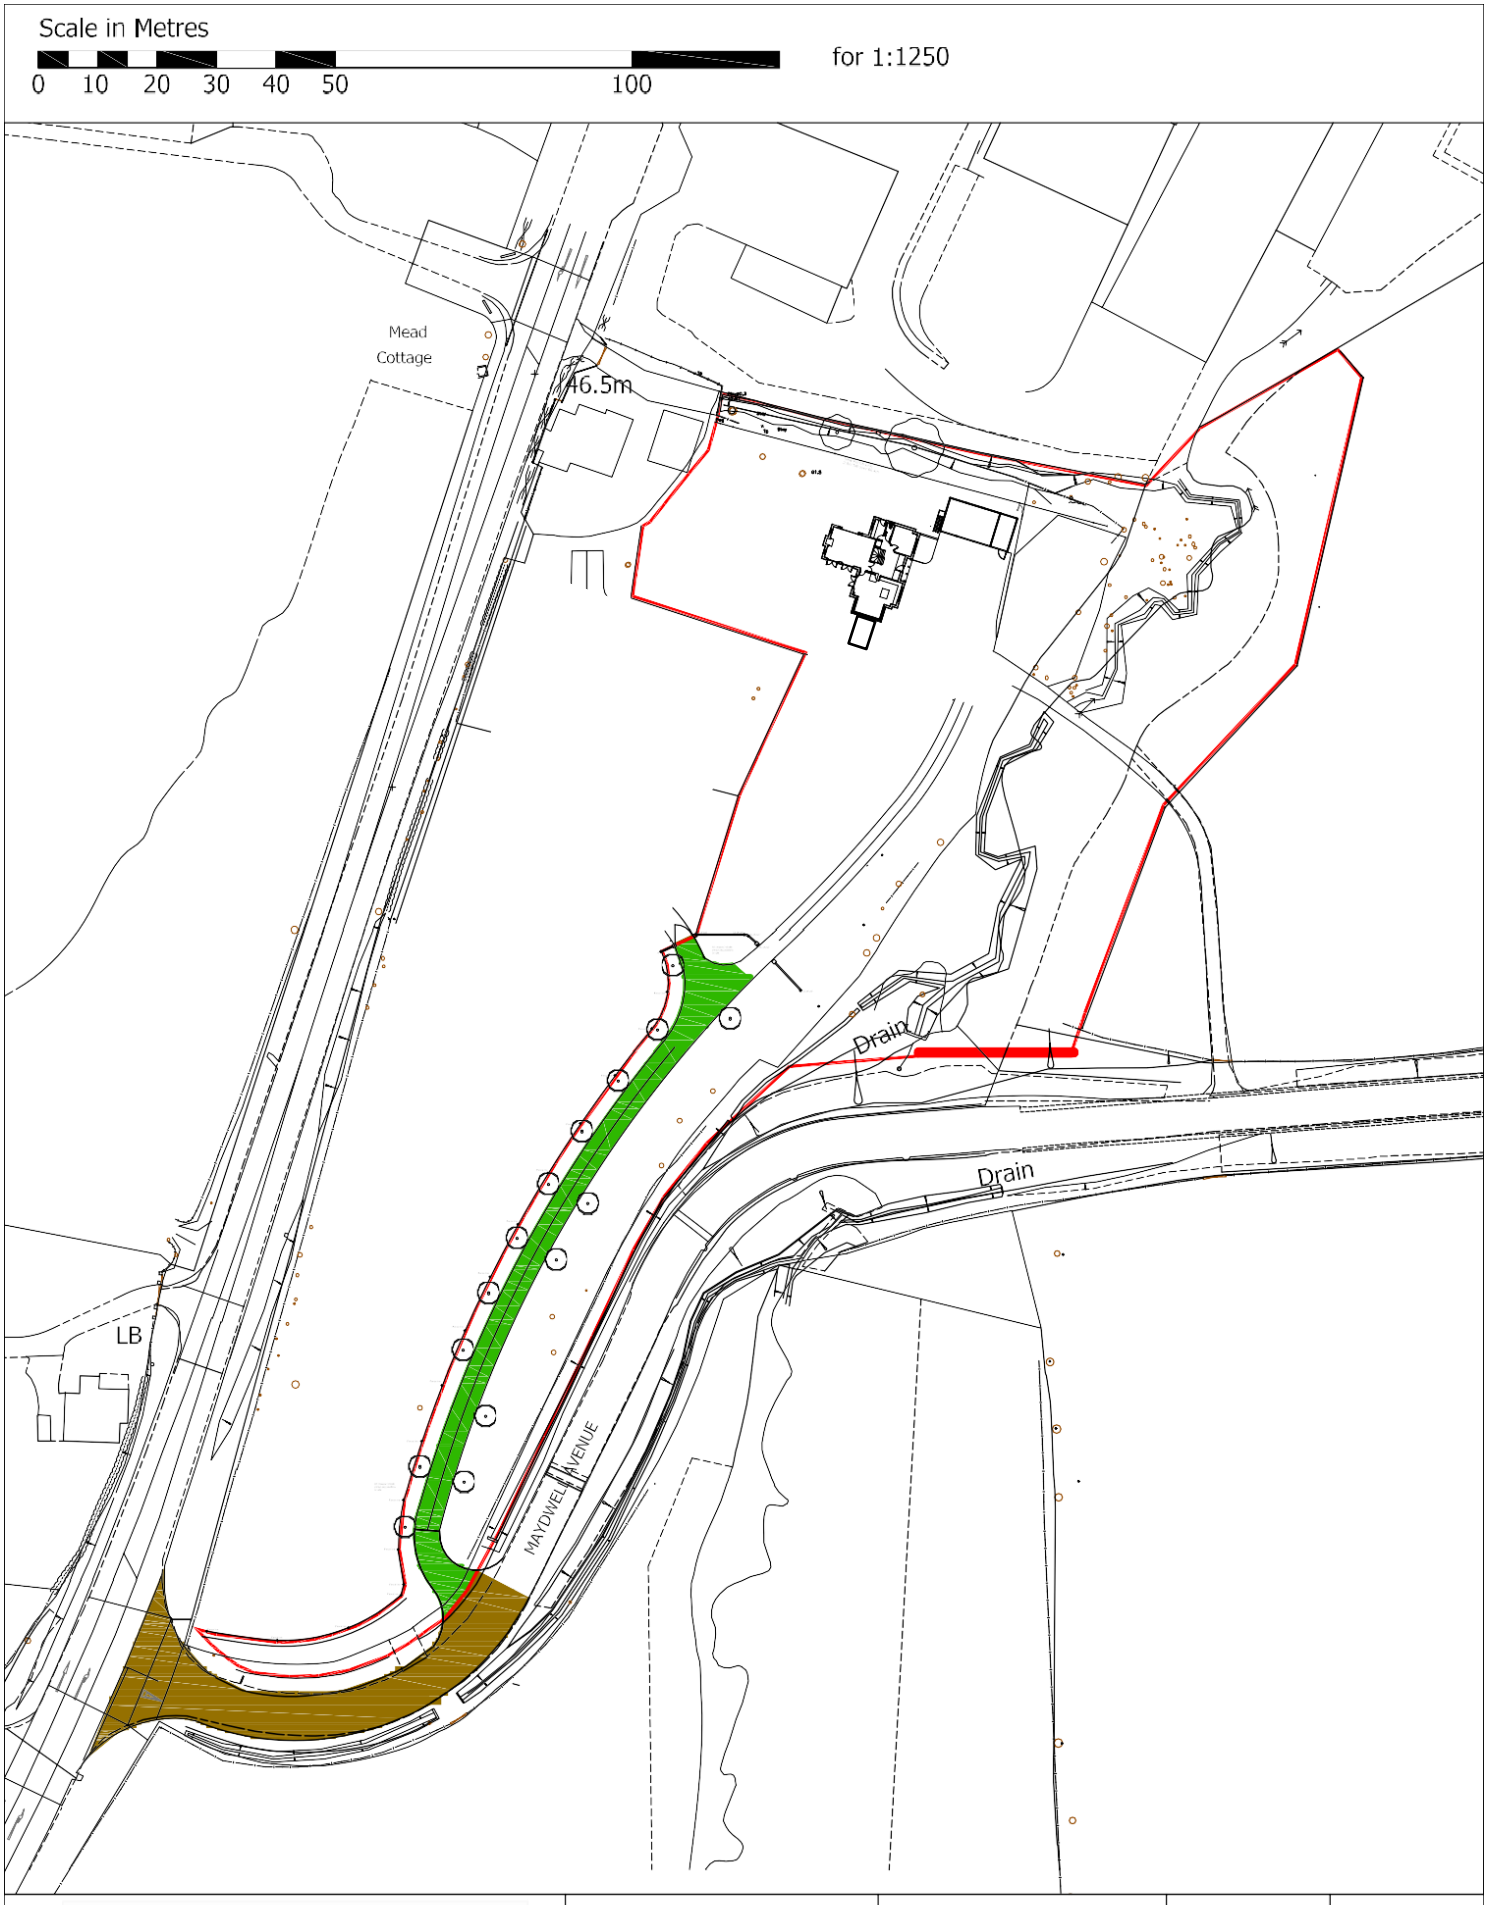


Southern Lease Plans

WWW.SOUTHERNLEASEPLANS.CO.UK
TEL: 0844 4145 116

ADDRESS :
MEAD MANOR
STANE STREET
SLINFOLD
HORSHAM RH13 0RE

TITLE :
TRANSFER PLAN

SCALE :
1:1250 @ A4

DATE :
AUG 2014

N

DWG NO:
784_TR3