PROPOSED



FRONT/SOUTH ELEVATION
1:100

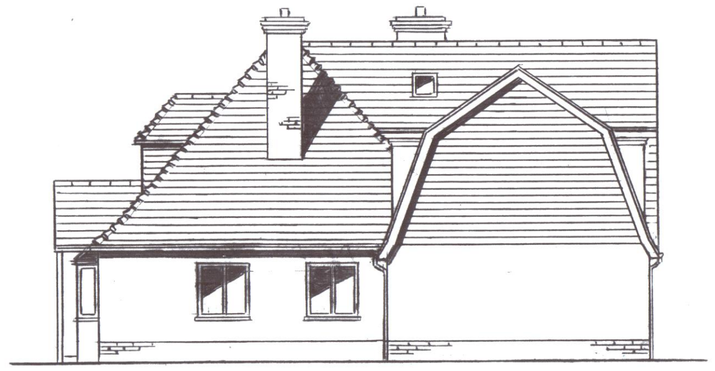

SIDE/EAST ELEVATION
1:100



REAR/NORTH ELEVATION
1:100



SIDE/WEST ELEVATION
1:100

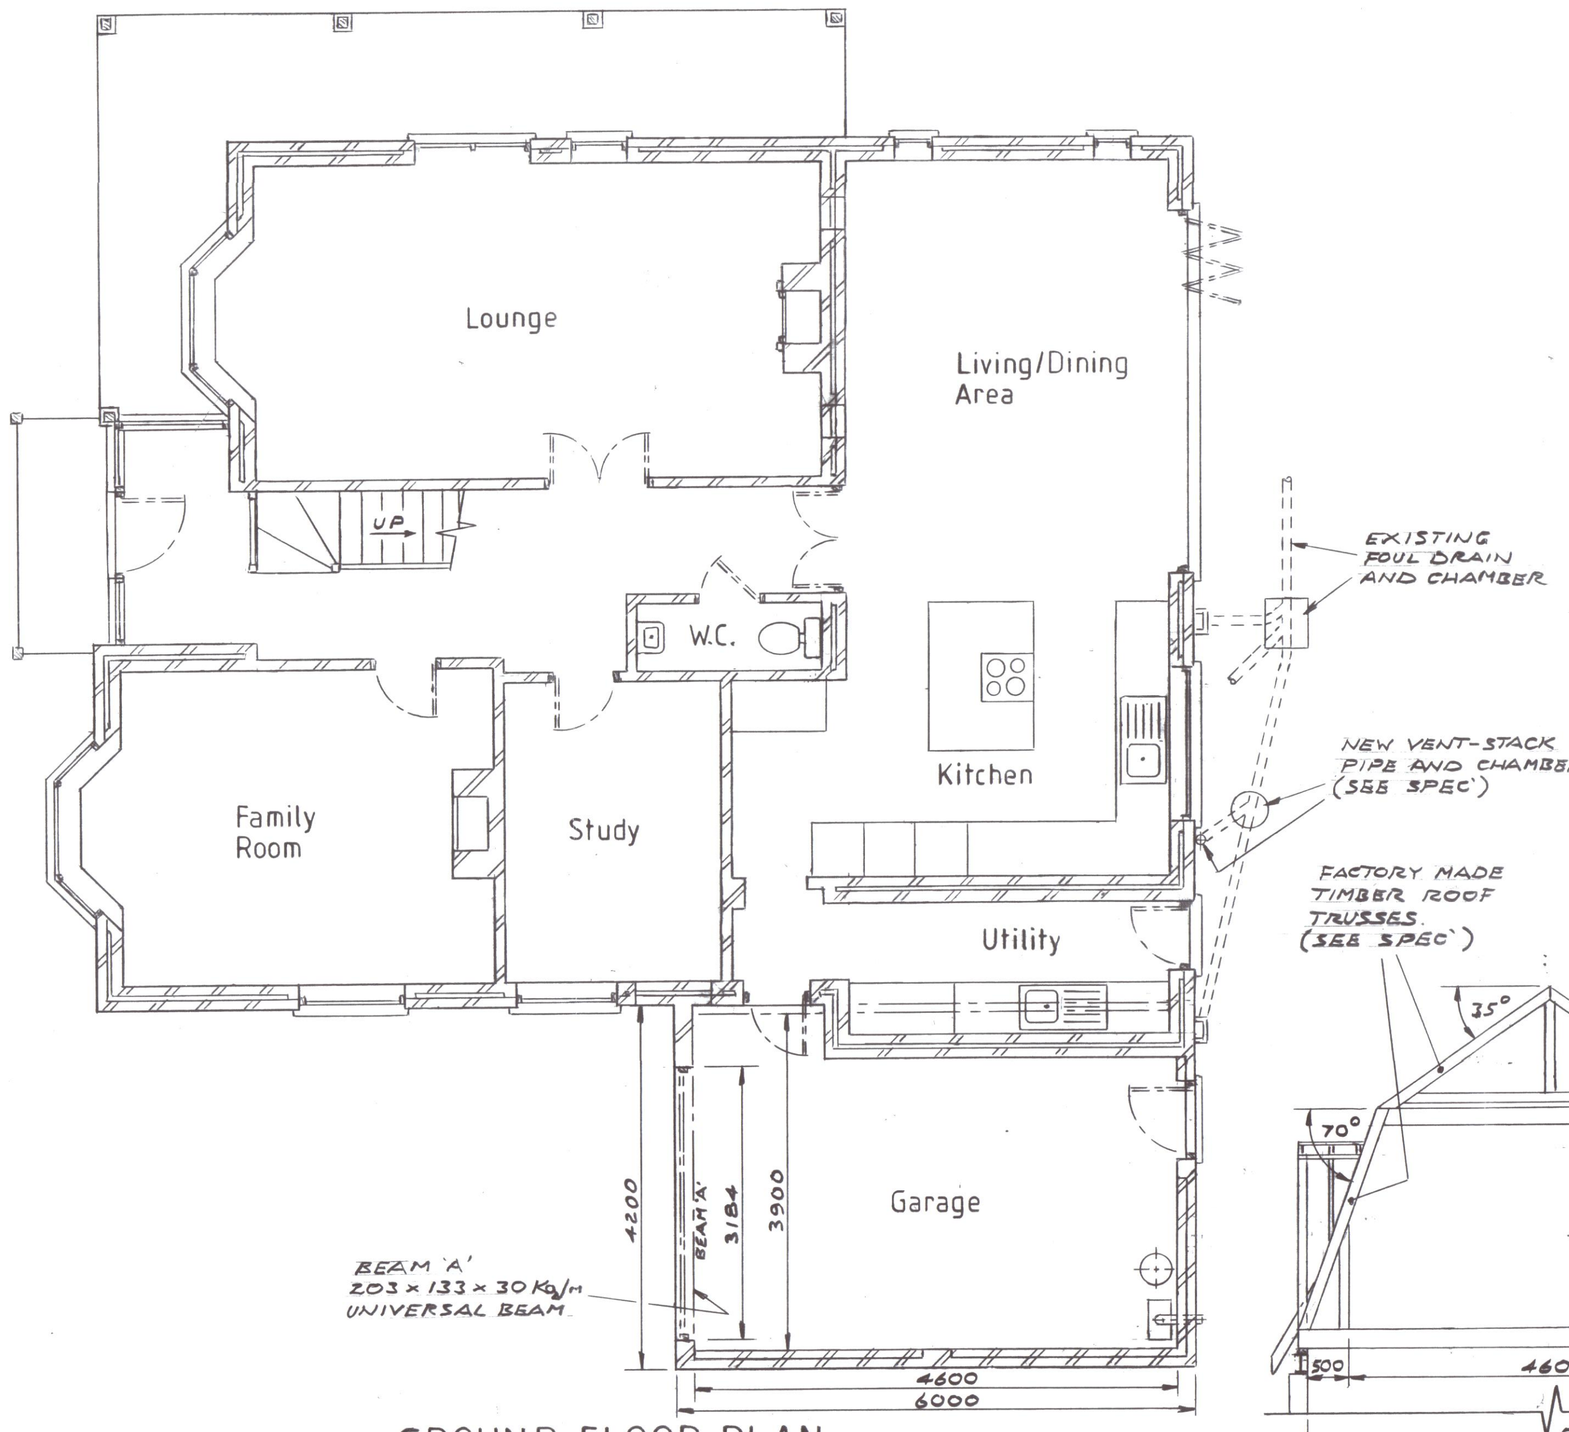

GROUND FLOOR PLAN
1:50

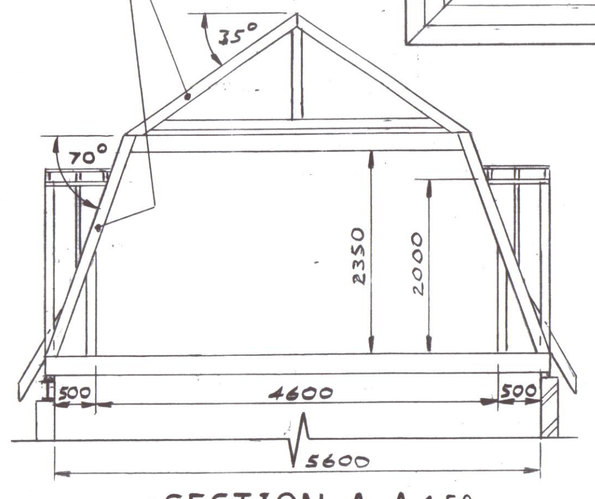

SECTION A-A 1:50

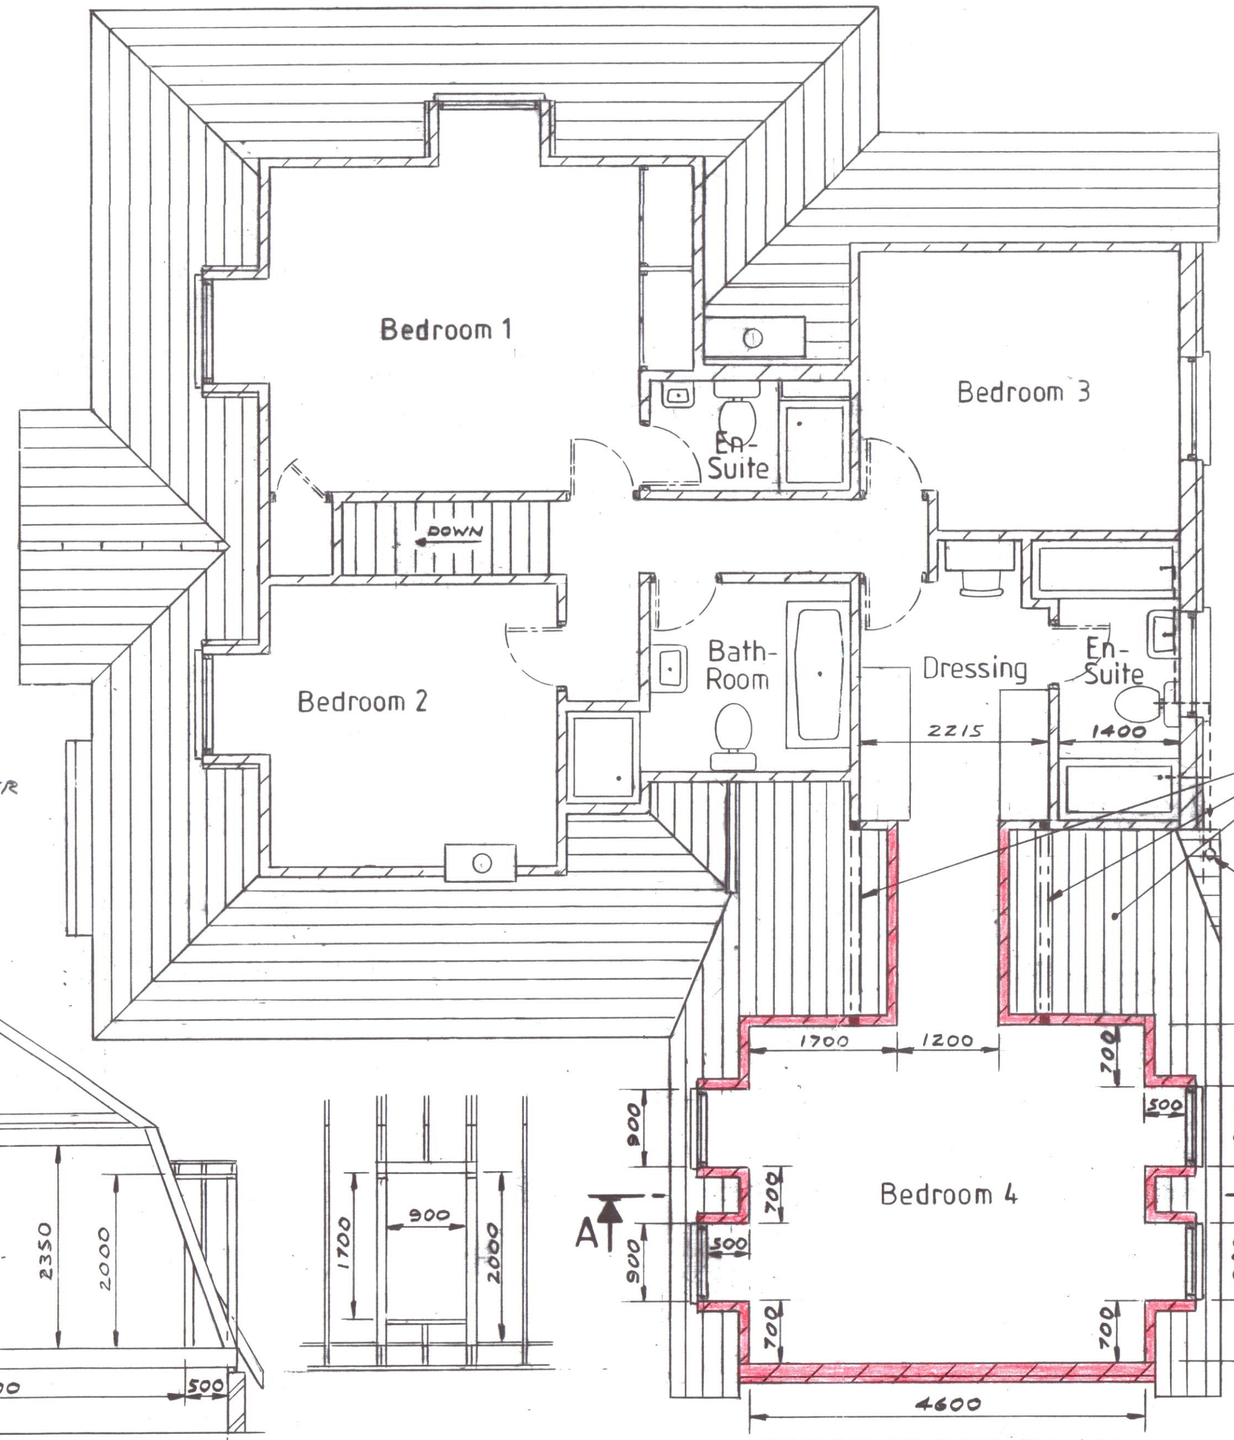

FIRST FLOOR PLAN
1:50

0 1 2 3 4 5 6 7 8 9 10
1:100 Metres

0 1 2 3 4 5 6 7 8 9 10
1:50 Metres

Reference
(S)01/1986 - CONSTRUCTION NOTES AND TECHNICAL SPECIFICATION.
DENRA/1986/1 - EXISTING FLOOR PLANS AND ELEVATIONS.
SITE LAYOUT PLAN 1:500
LOCATION PLAN 1:1250

Copyright ©	
Scale	1:50 & 1:100
Drawn	
Date	Oct 2023
Sheet Size	A1

DENRA DESIGN Ltd
Tel: 07973 911 870
denra.design@outlook.com

Title
PROPOSED REPLACEMENT ROOF OVER EXISTING GARAGE FORMING ROOM IN ROOF SPACE AT 59 KINGS BARN LANE, STEYNING, WEST SUSSEX, BN44 3YR.

DIMENSIONS IN MILLIMETRES

Drg No. DENRA/1986/2

Rev.

Rev.

Rev.