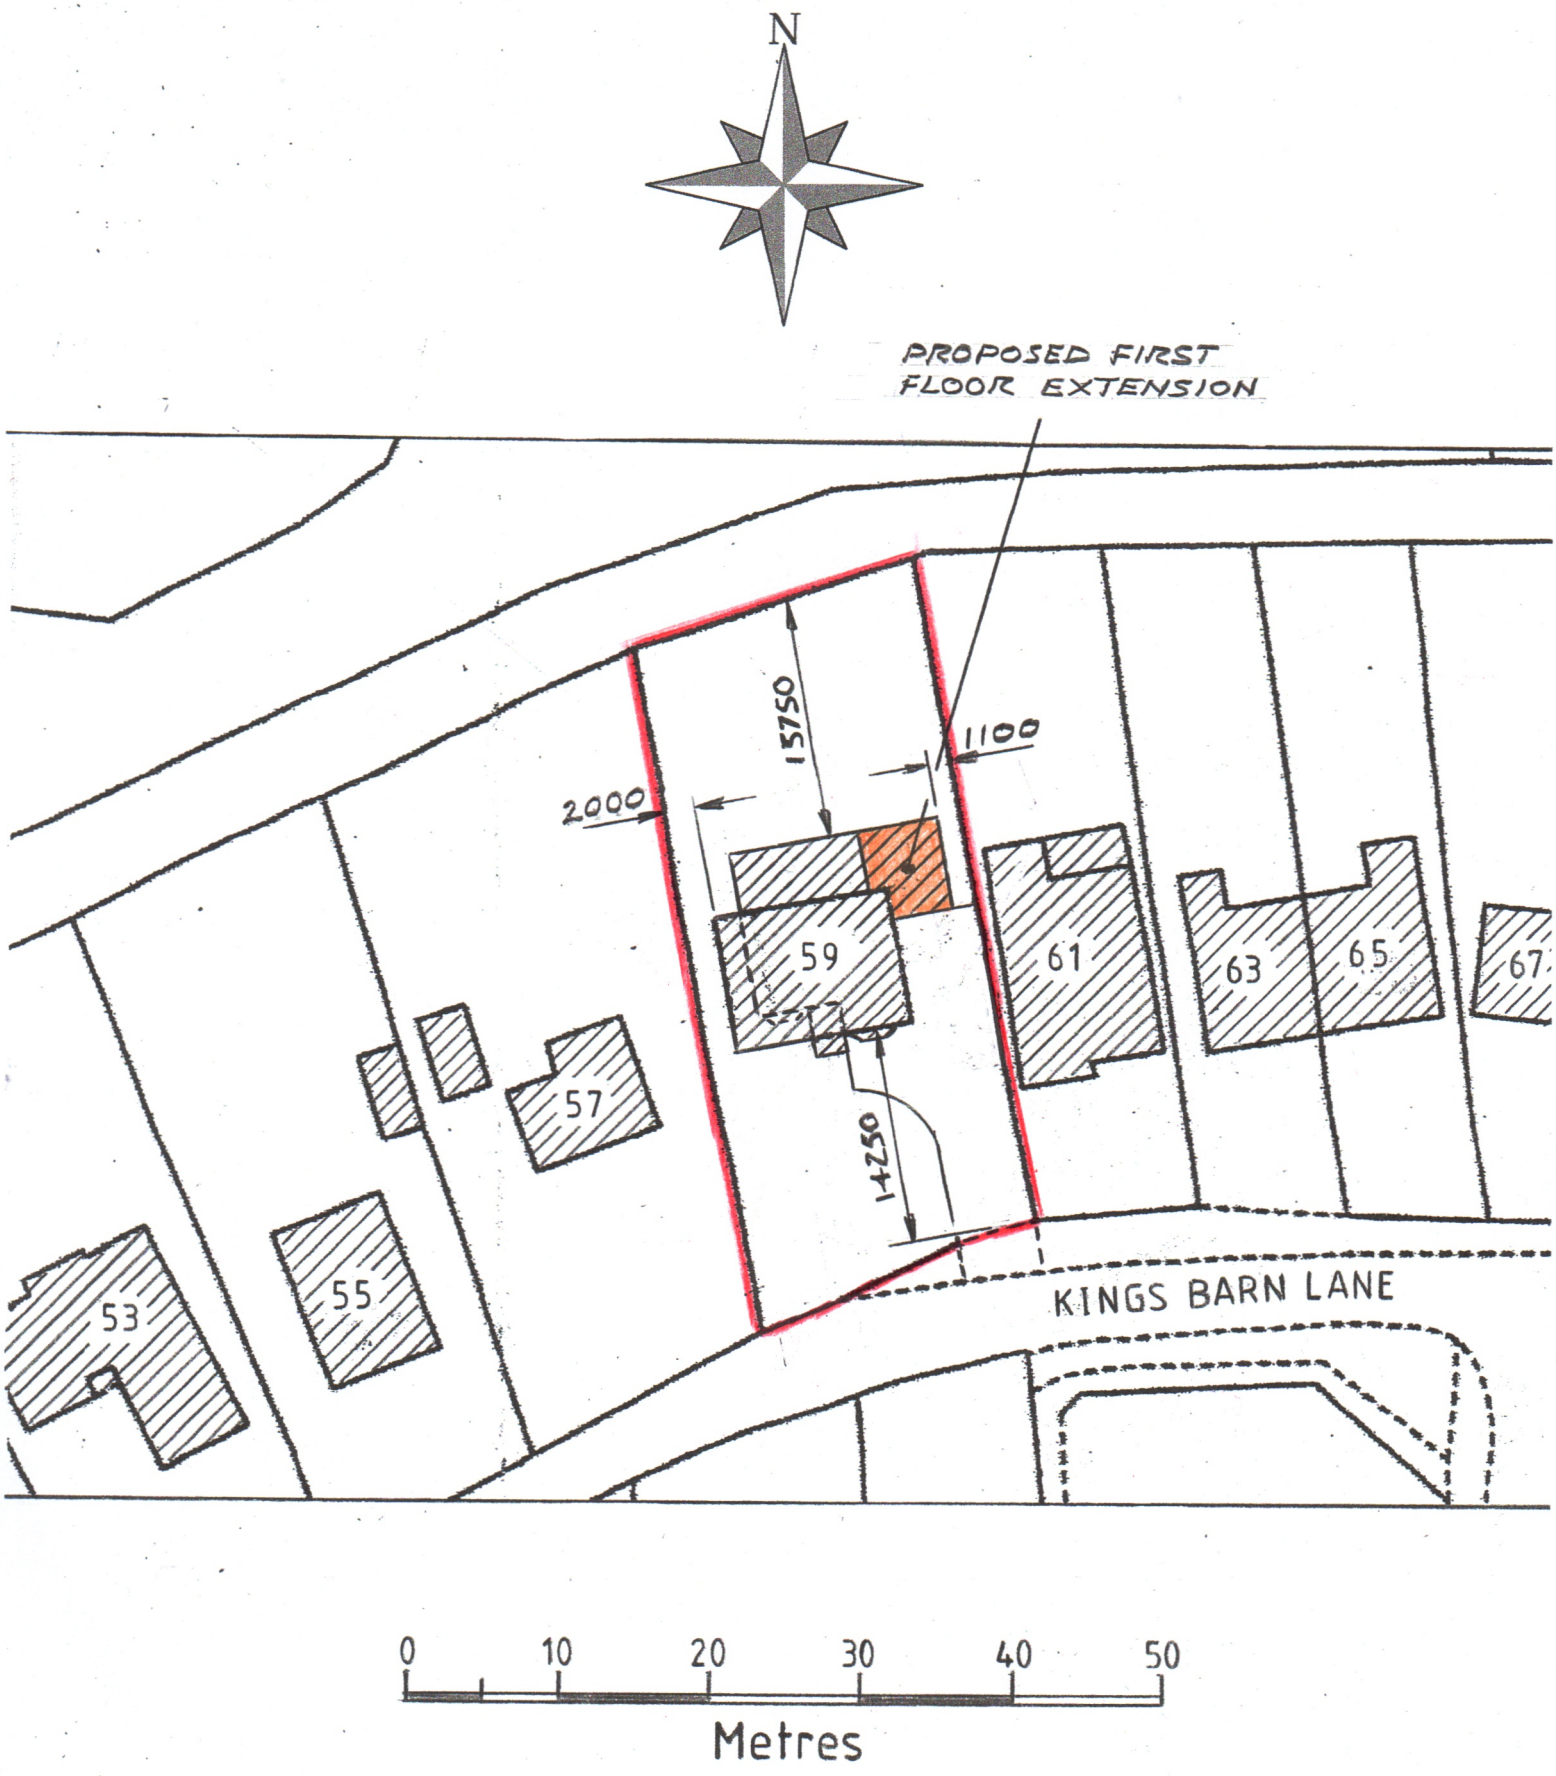

SITE LAYOUT PLAN -- Scale 1:500