
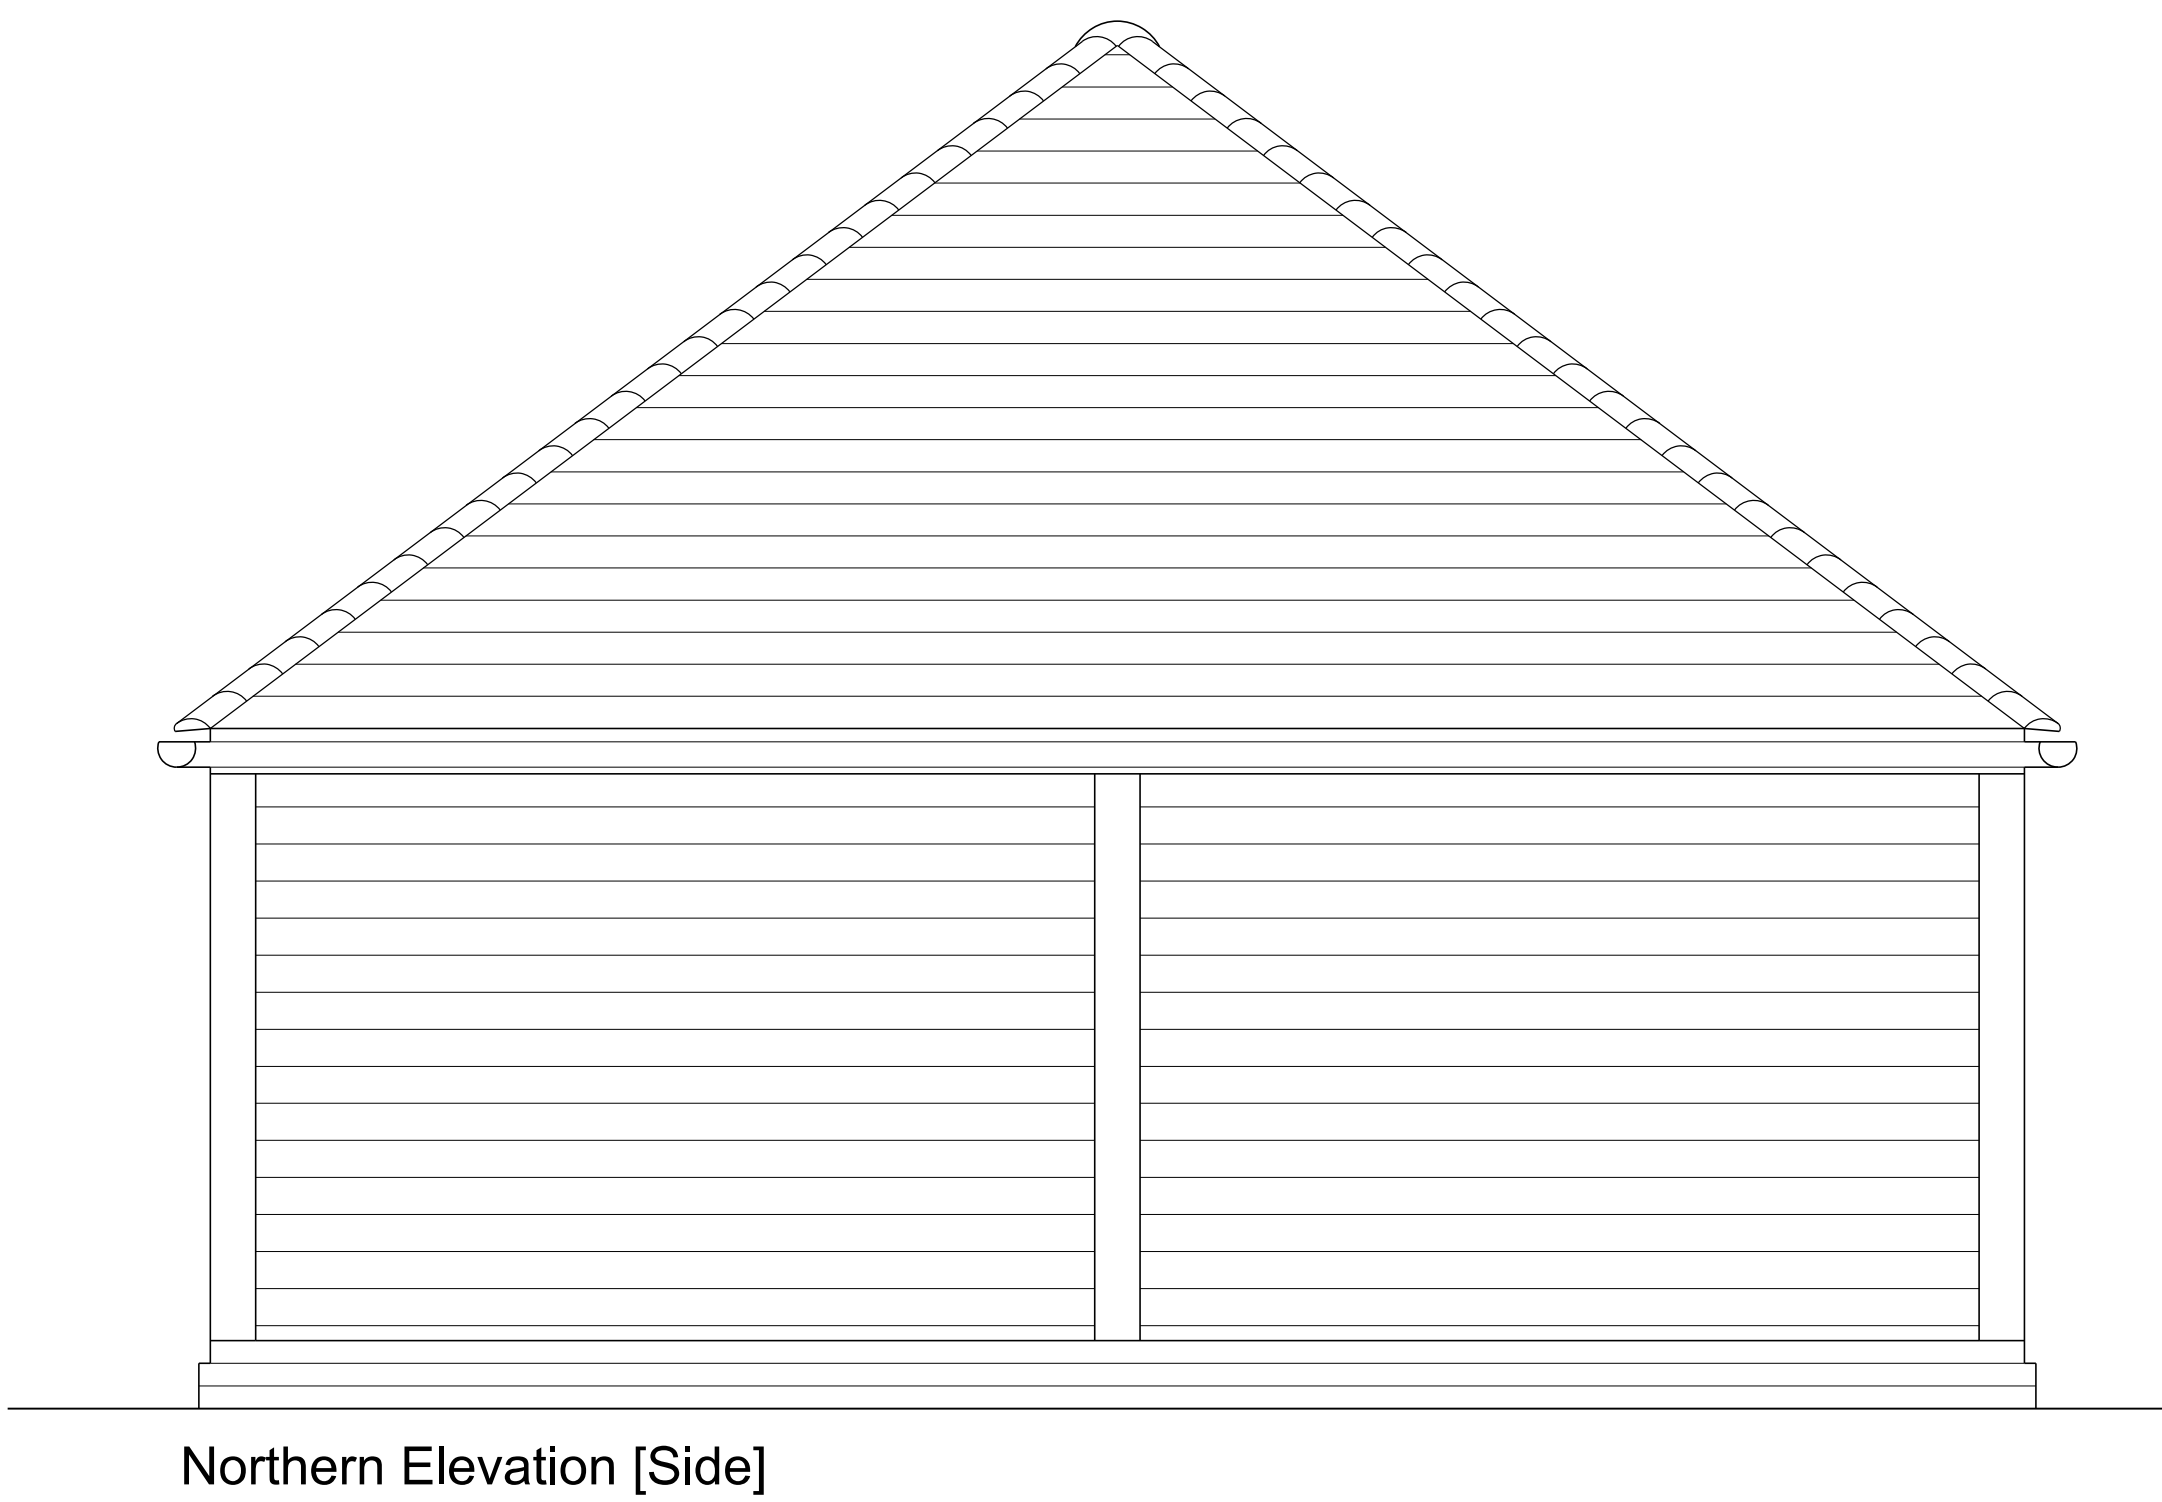
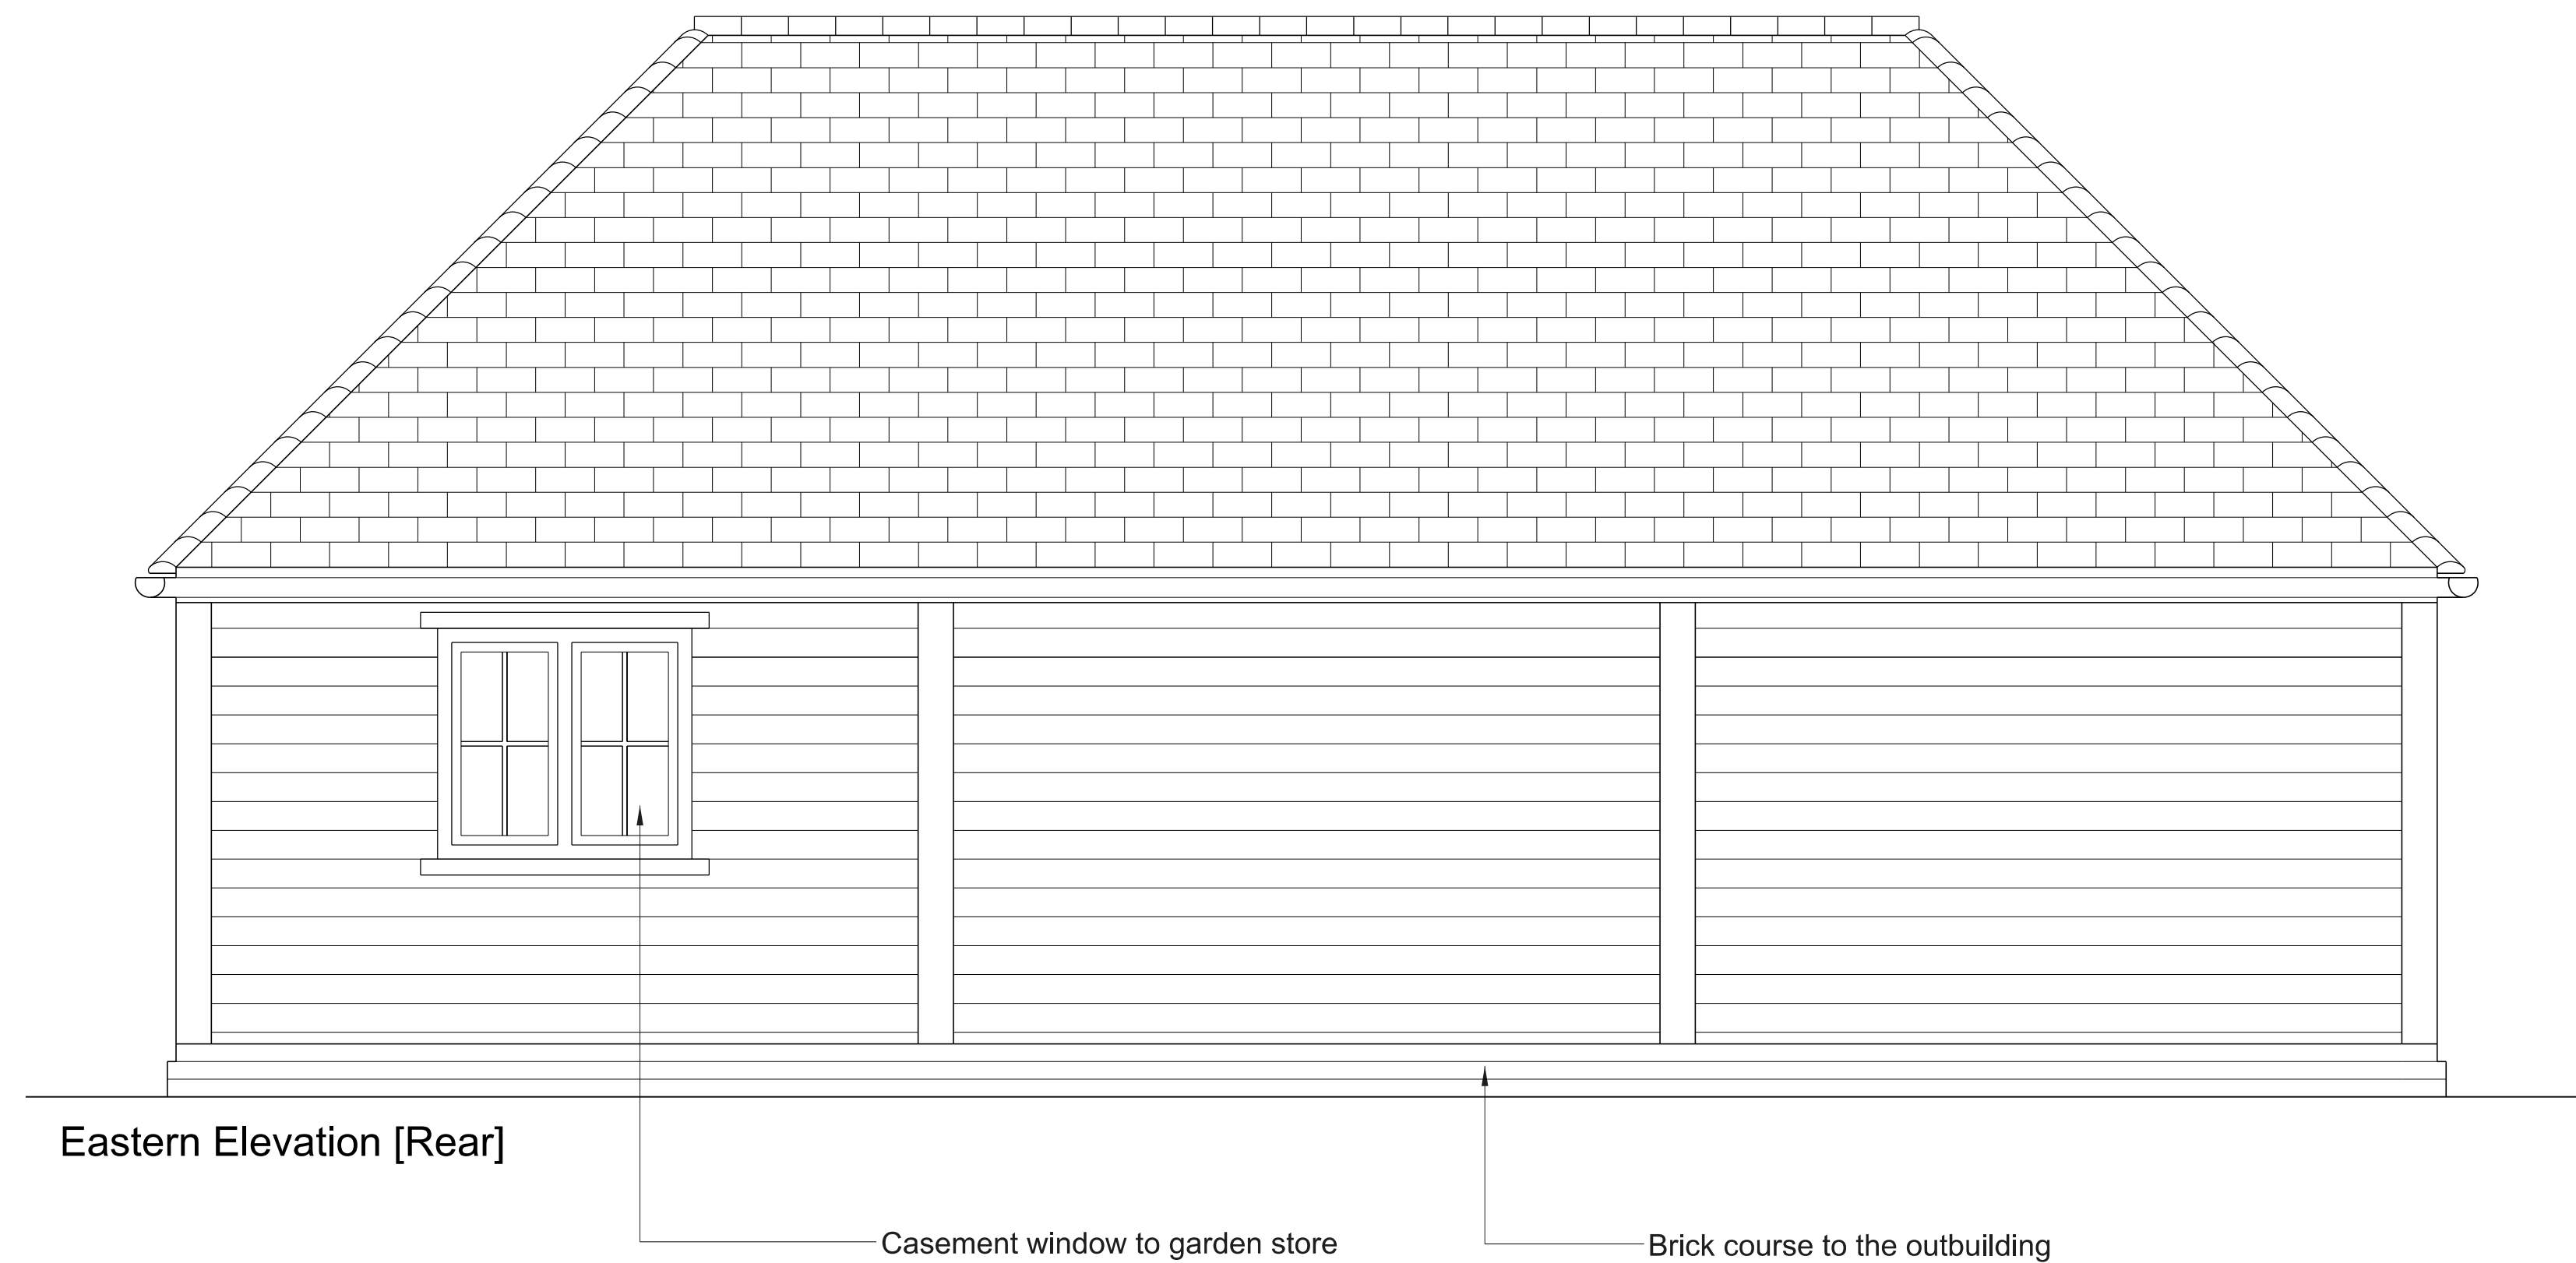


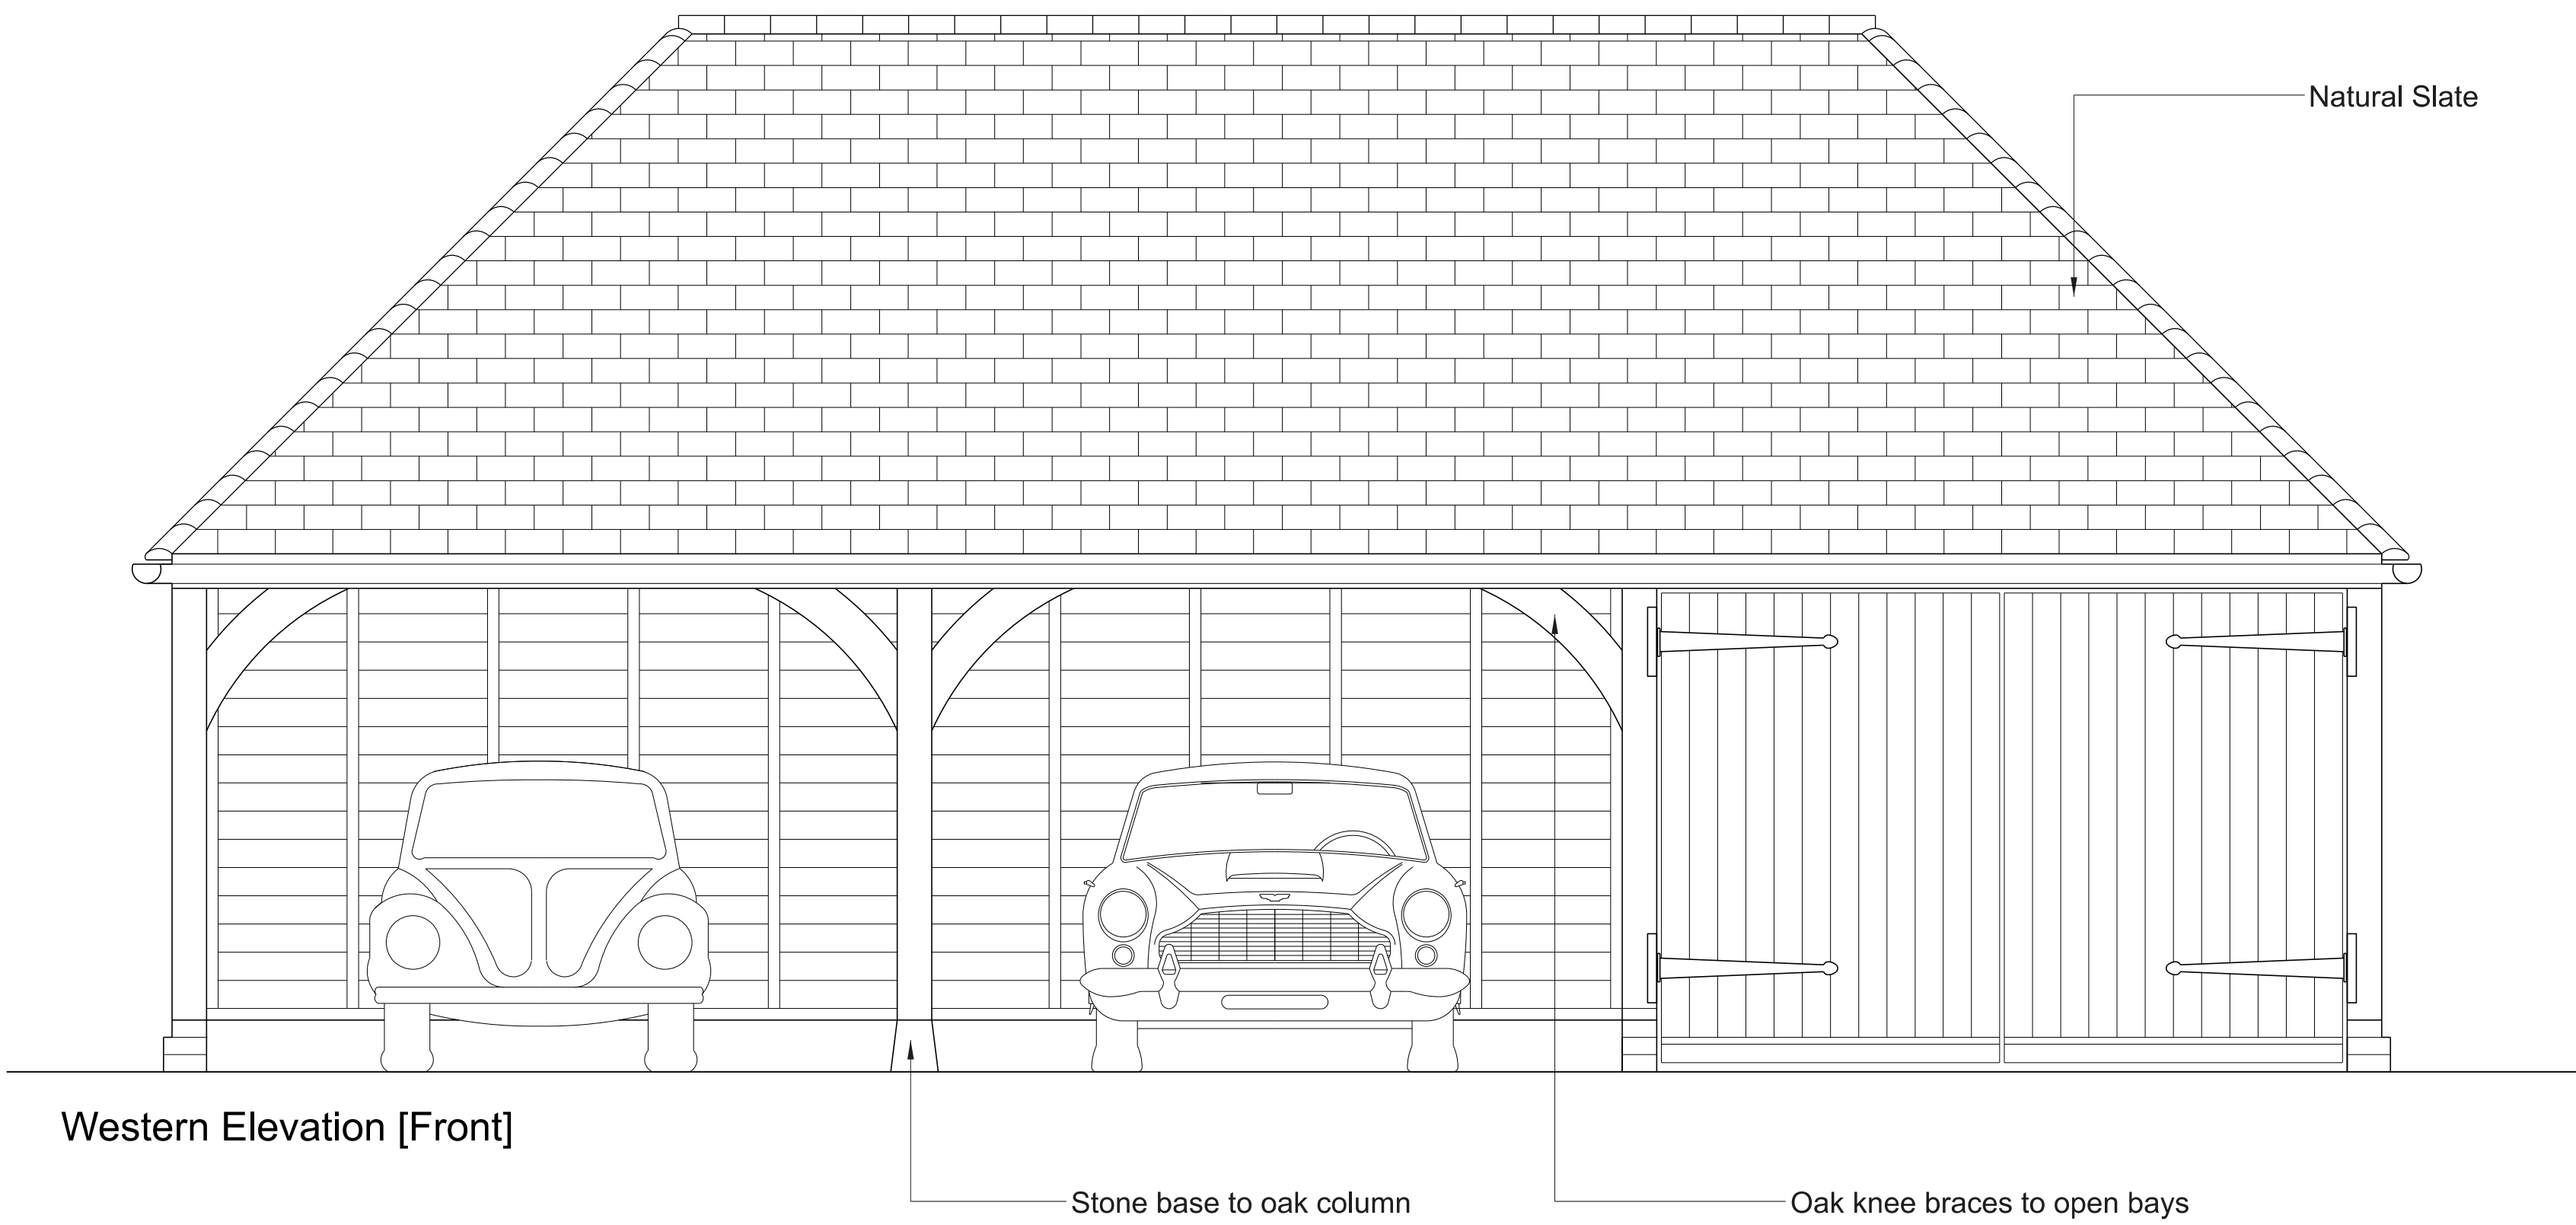

REV	DATE	DESCRIPTION	BY	CHECKED
A	2026/07/21	Submitted for planning in reponse to Planner comment	FS	FS
B	2026/08/07	Introduction of the new 0.2 hectare exemption removing Nett Bio Diversity requirements	FS	FS

General Notes:
1. No dimensions to be scaled from this drawing.
2. All dimensions to be verified on site.
3. All dimensions are in mm's unless otherwise noted.
4. Any discrepancies found between this drawing and other documents should be referred immediately to the consultants.

Project
Southwater House, Church Lane
Southwater, RH13 9BT
Drawing Status

DRAWING TITLE
OAK FRAMED GARAGE
AND GARDEN STORE
© Copyright theme2architects

JOB NUMBER
078
SCALE
1:50 @ A3

DRAWING NO.
315
REVISION
B