



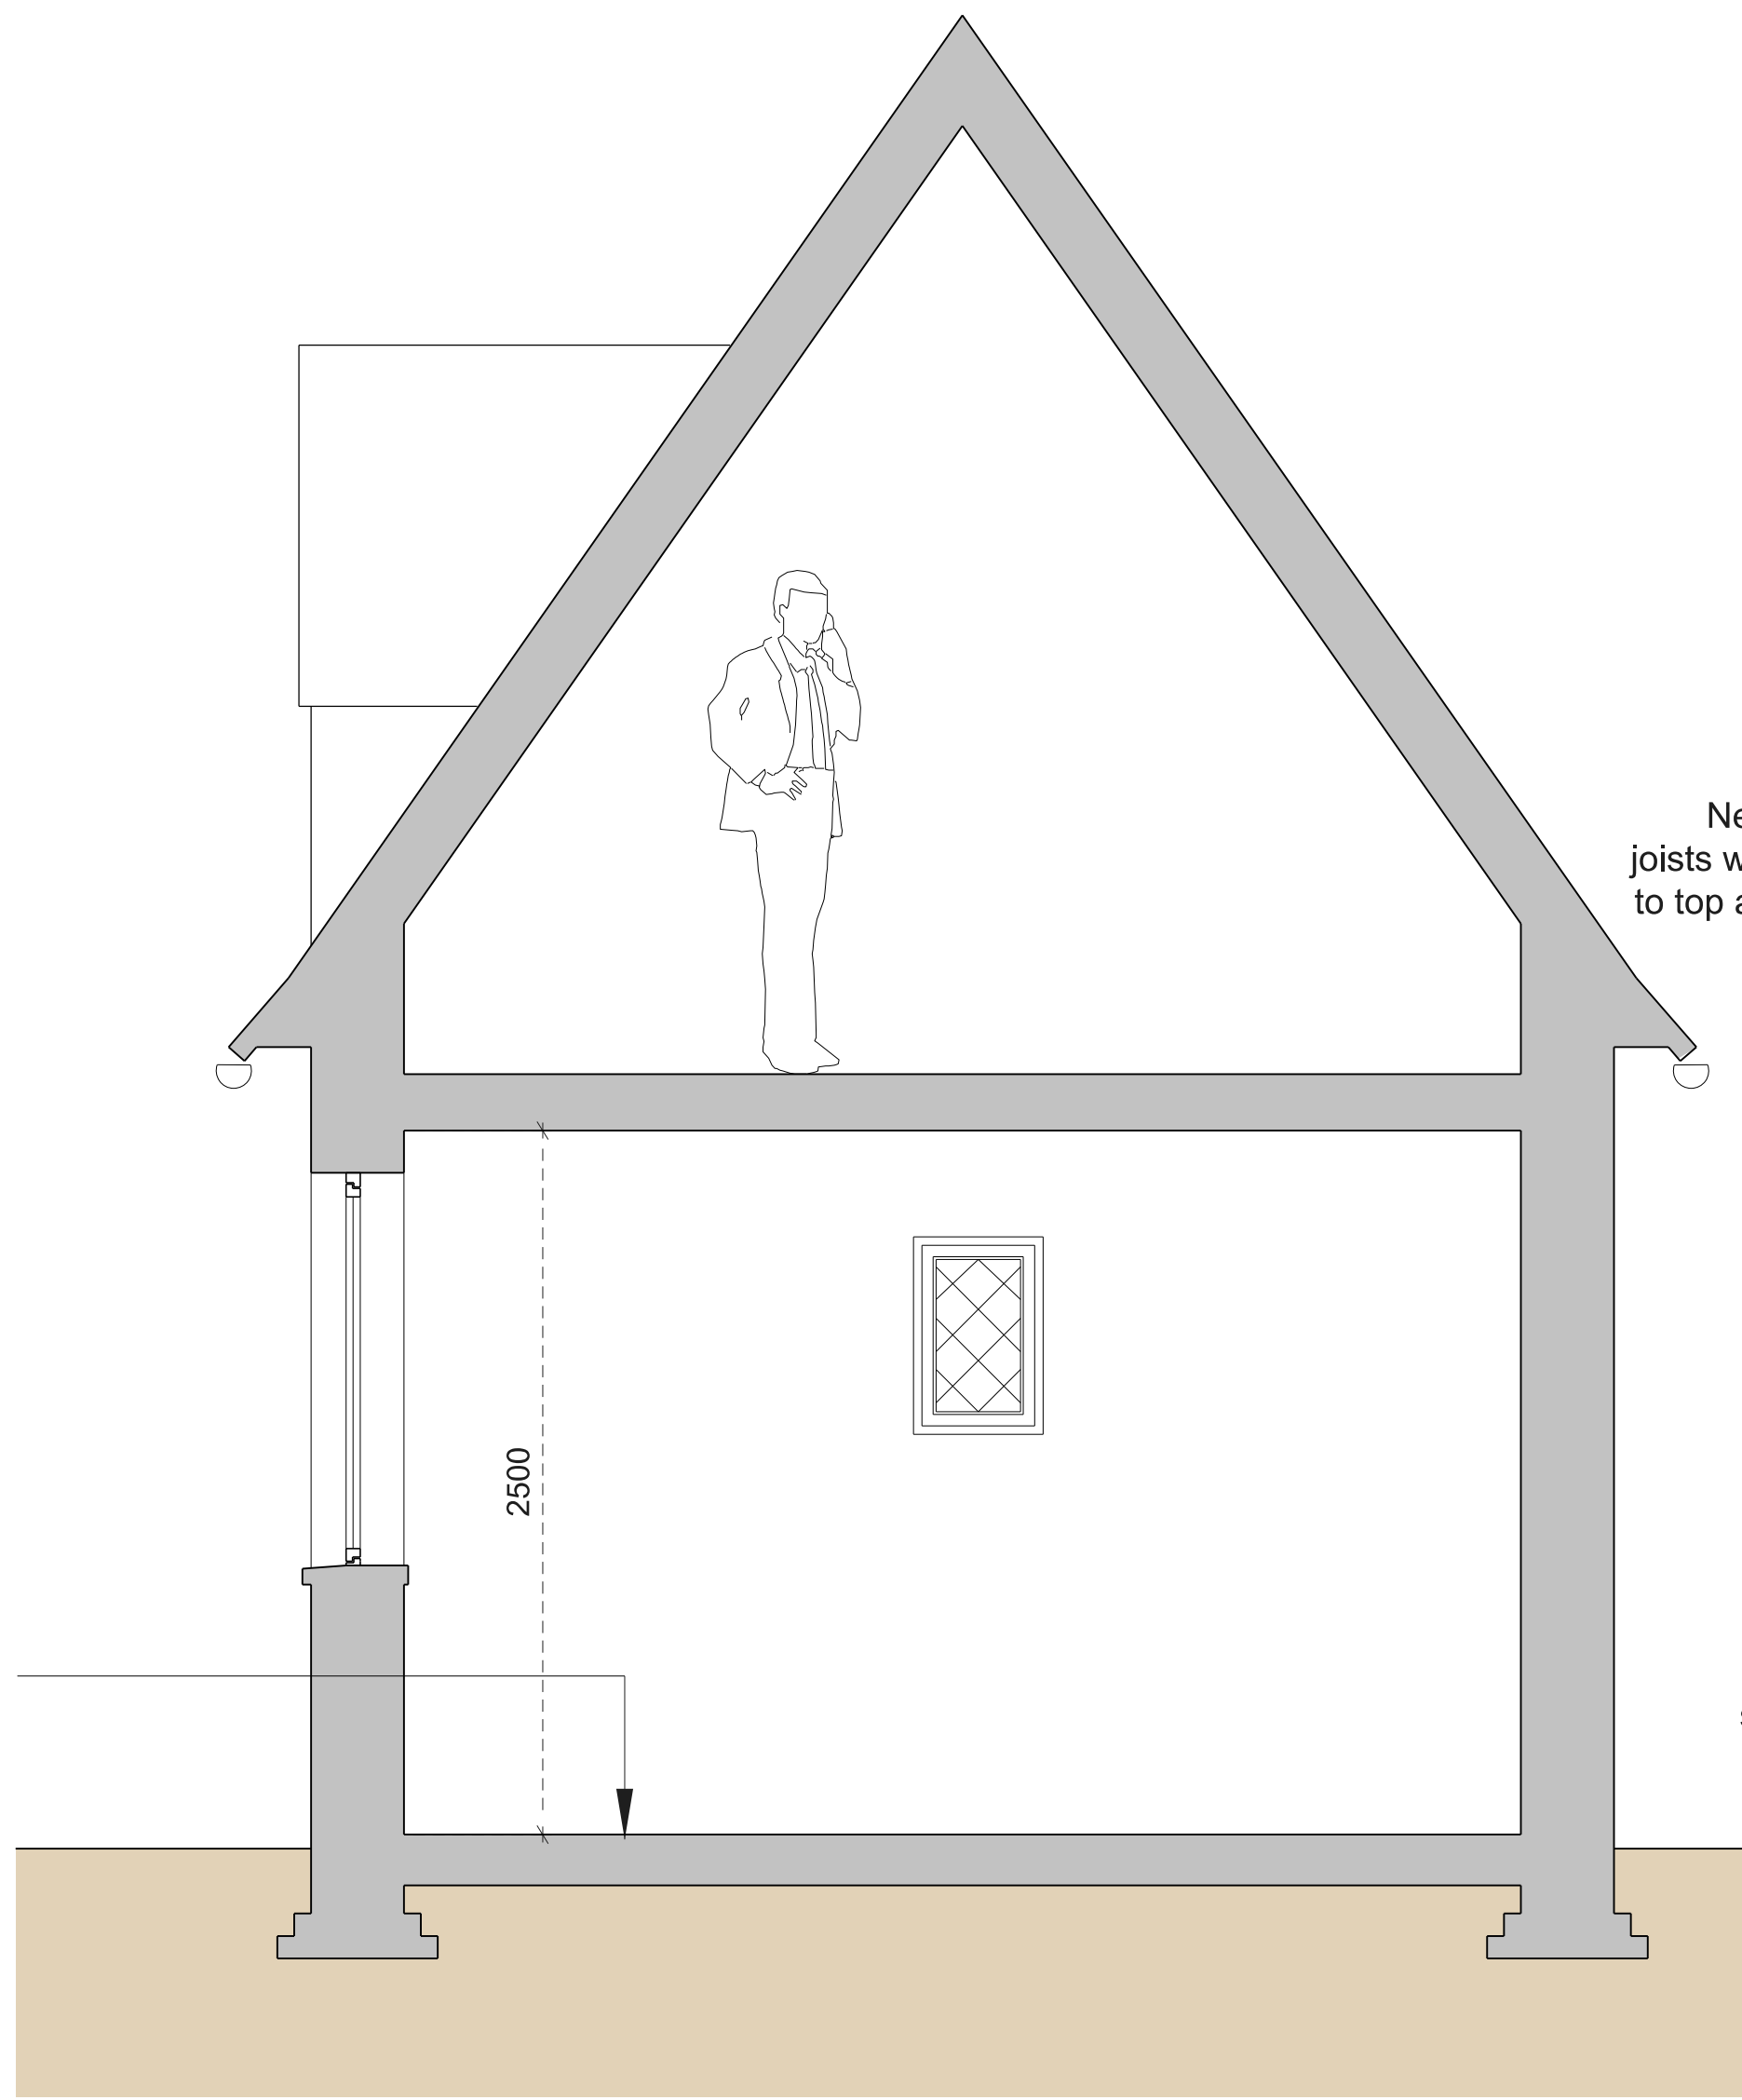

EXISTING SECTION AA

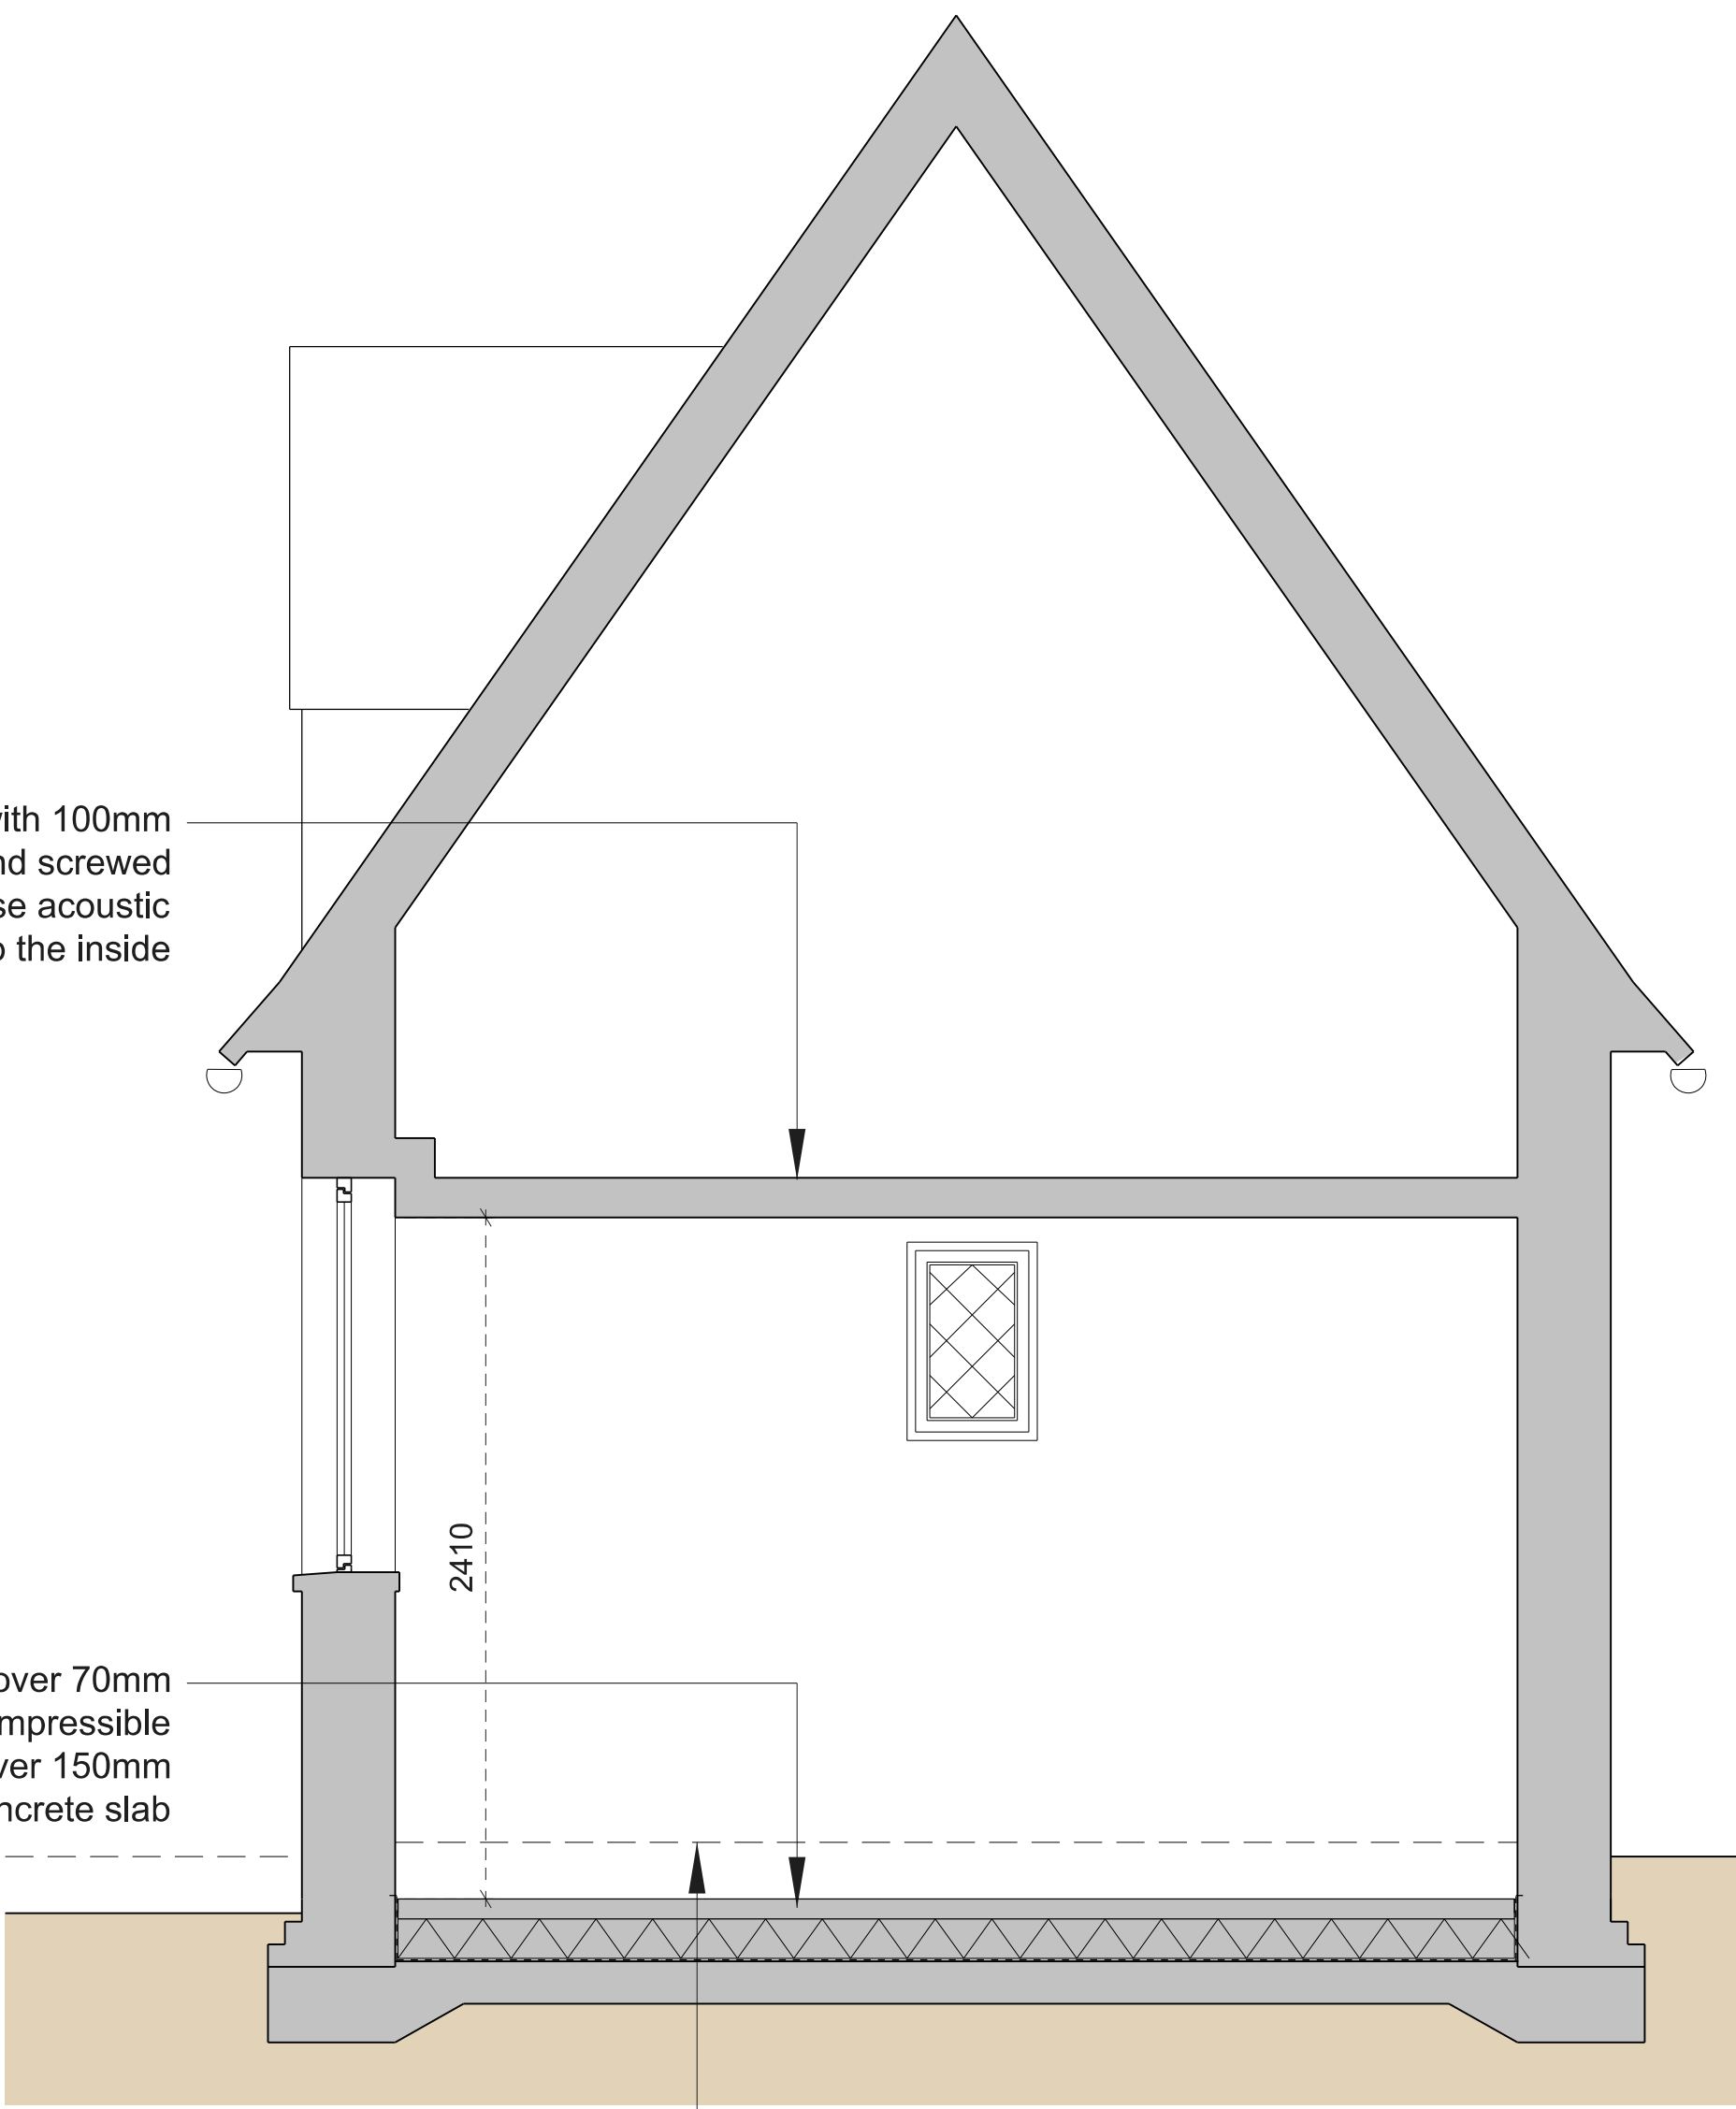

PROPOSED SECTION AA

New stressed plywood floor with 100mm joists with 20mm plywood glued and screwed to top and bottom of the joist, dense acoustic insulation to the inside

engineered timber flooring over 70mm screed over 140mm non compressible insulation over DPM over 150mm reinforced concrete slab

Levels to courtyard and ground floor lowered by 200mm

REV	DATE	DESCRIPTION	BY	CHECKED
A	2026/07/20	Submitted for planning	FS	FS
B	2026/08/07	Introduction of the new 0.2 hectare exemption removing Nett Bio Diversity requirements	FS	FS

General Notes:
1. No dimensions to be scaled from this drawing.
2. All dimensions to be verified on site.
3. All dimensions are in mm's unless otherwise noted.
4. Any discrepancies found between this drawing and other documents should be referred immediately to the consultants.