




Rev ID	Revision Description	Date

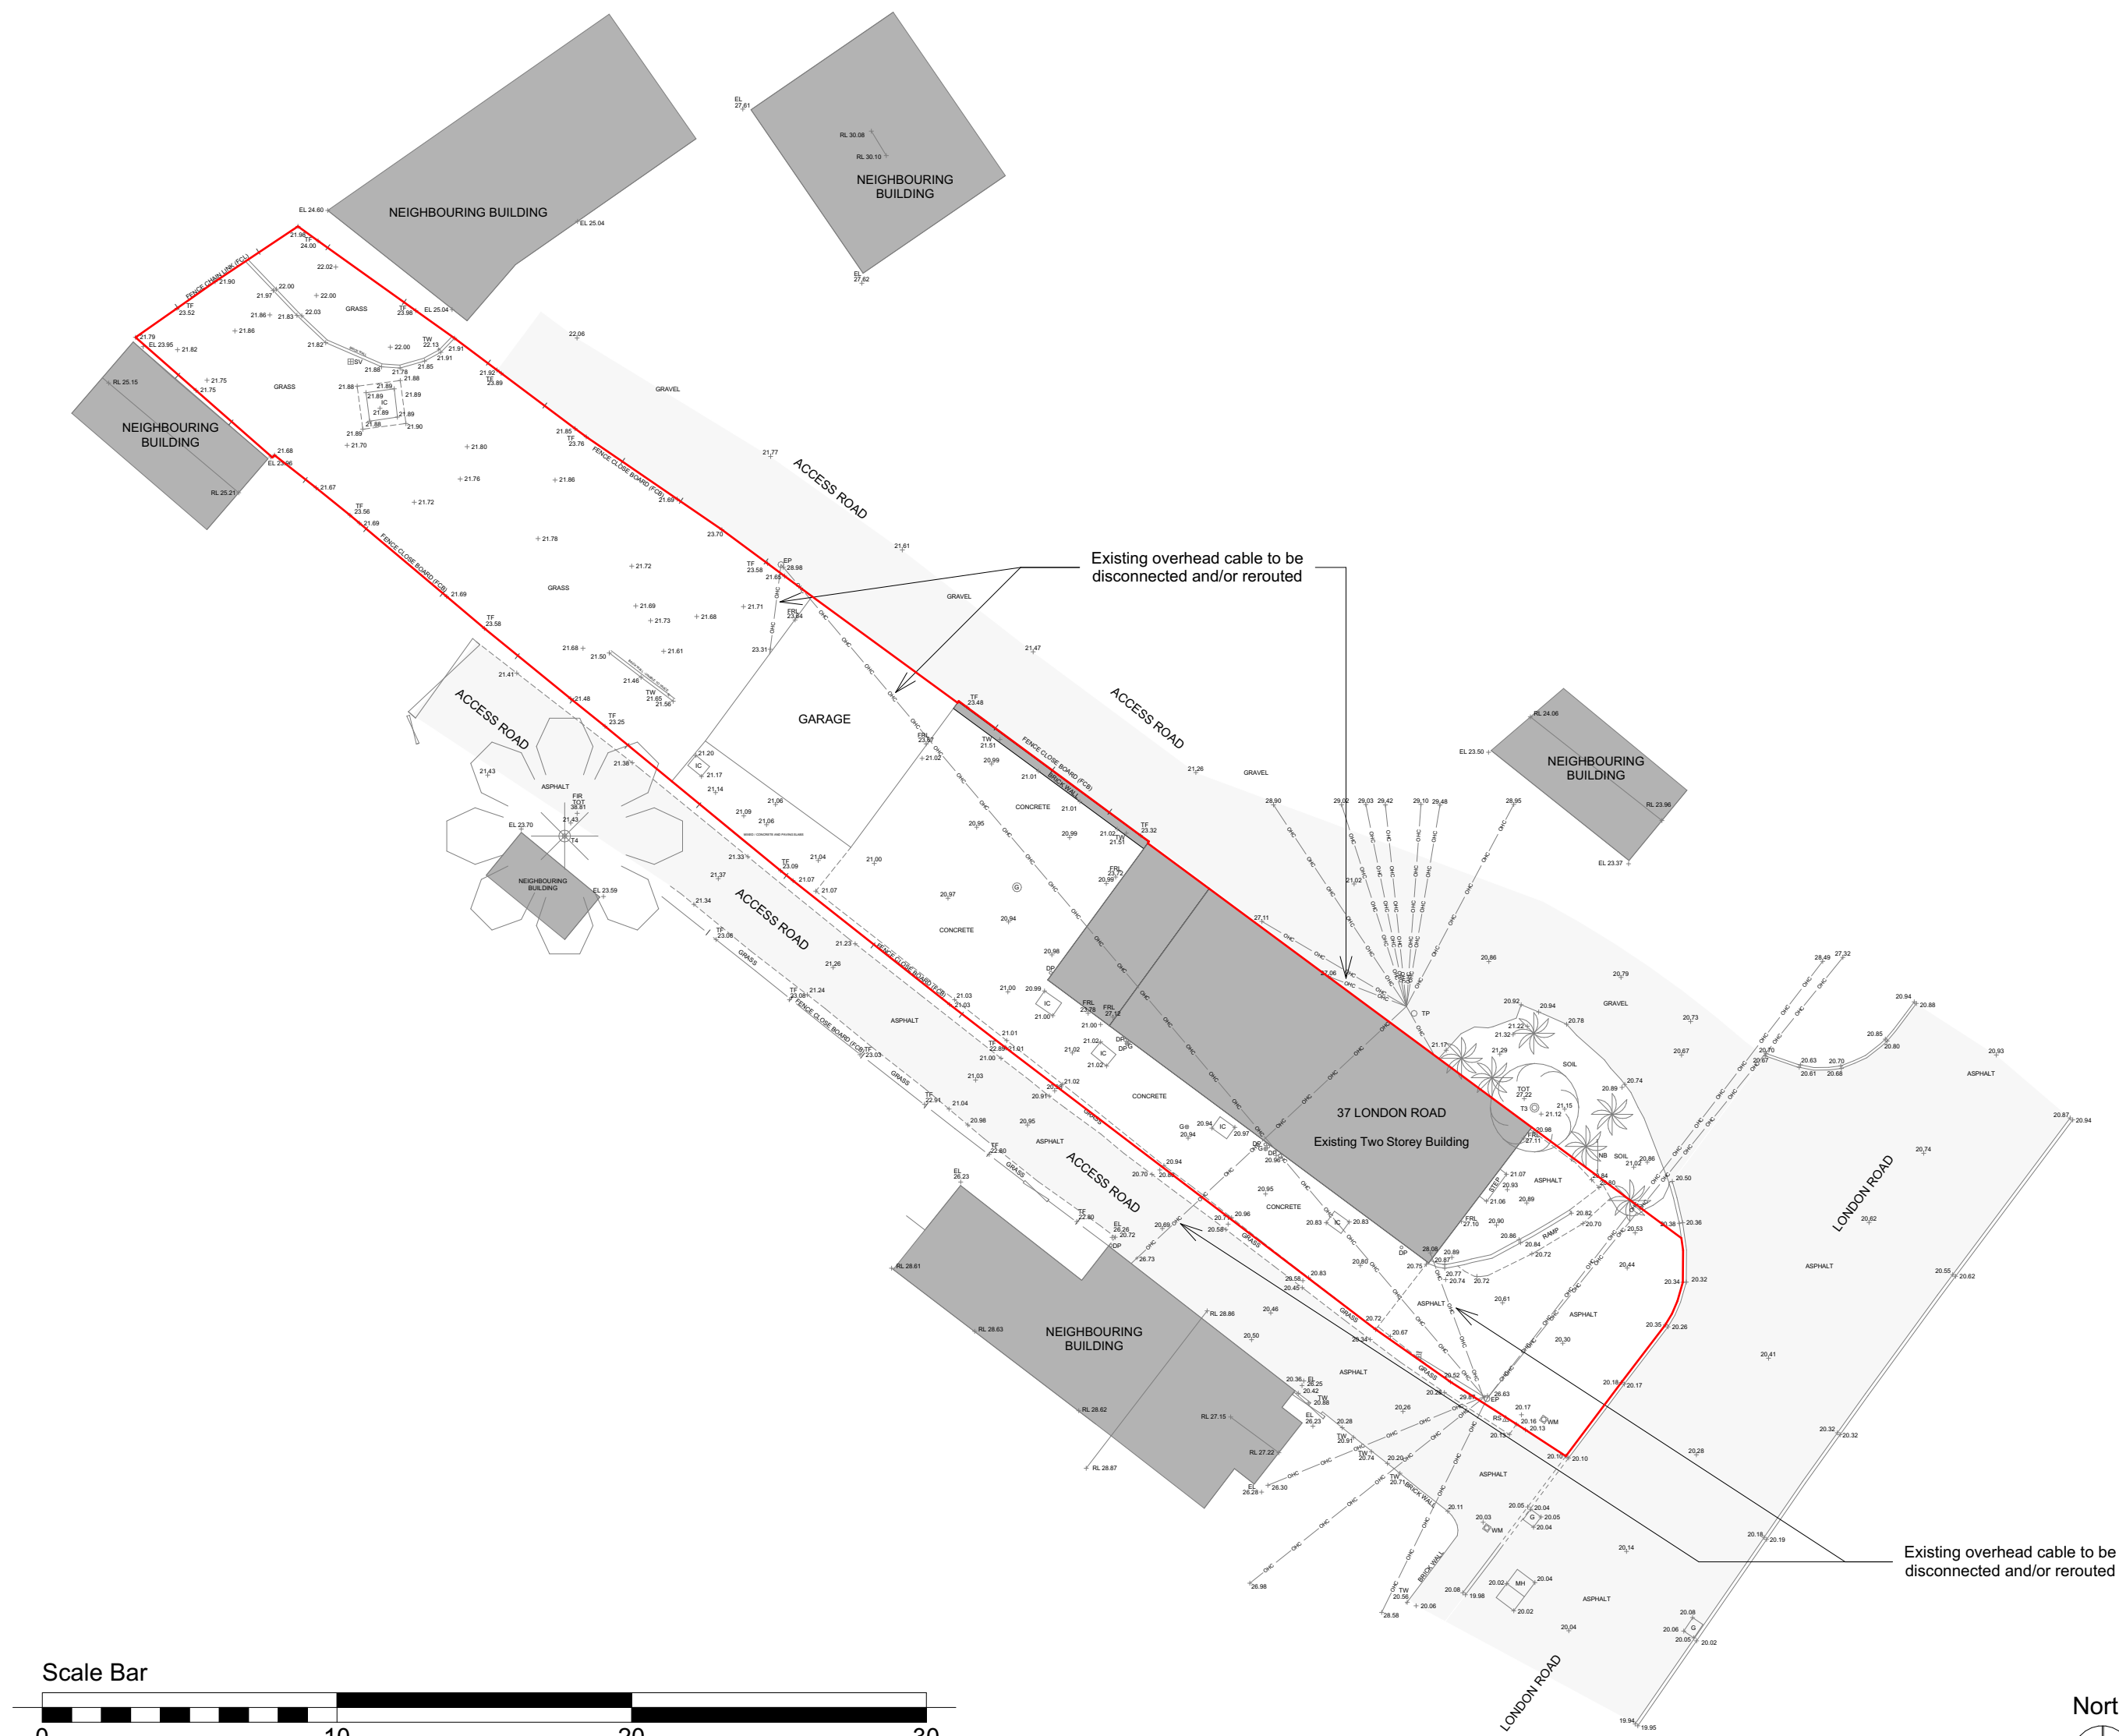


GA Existing Site Plan 1:200

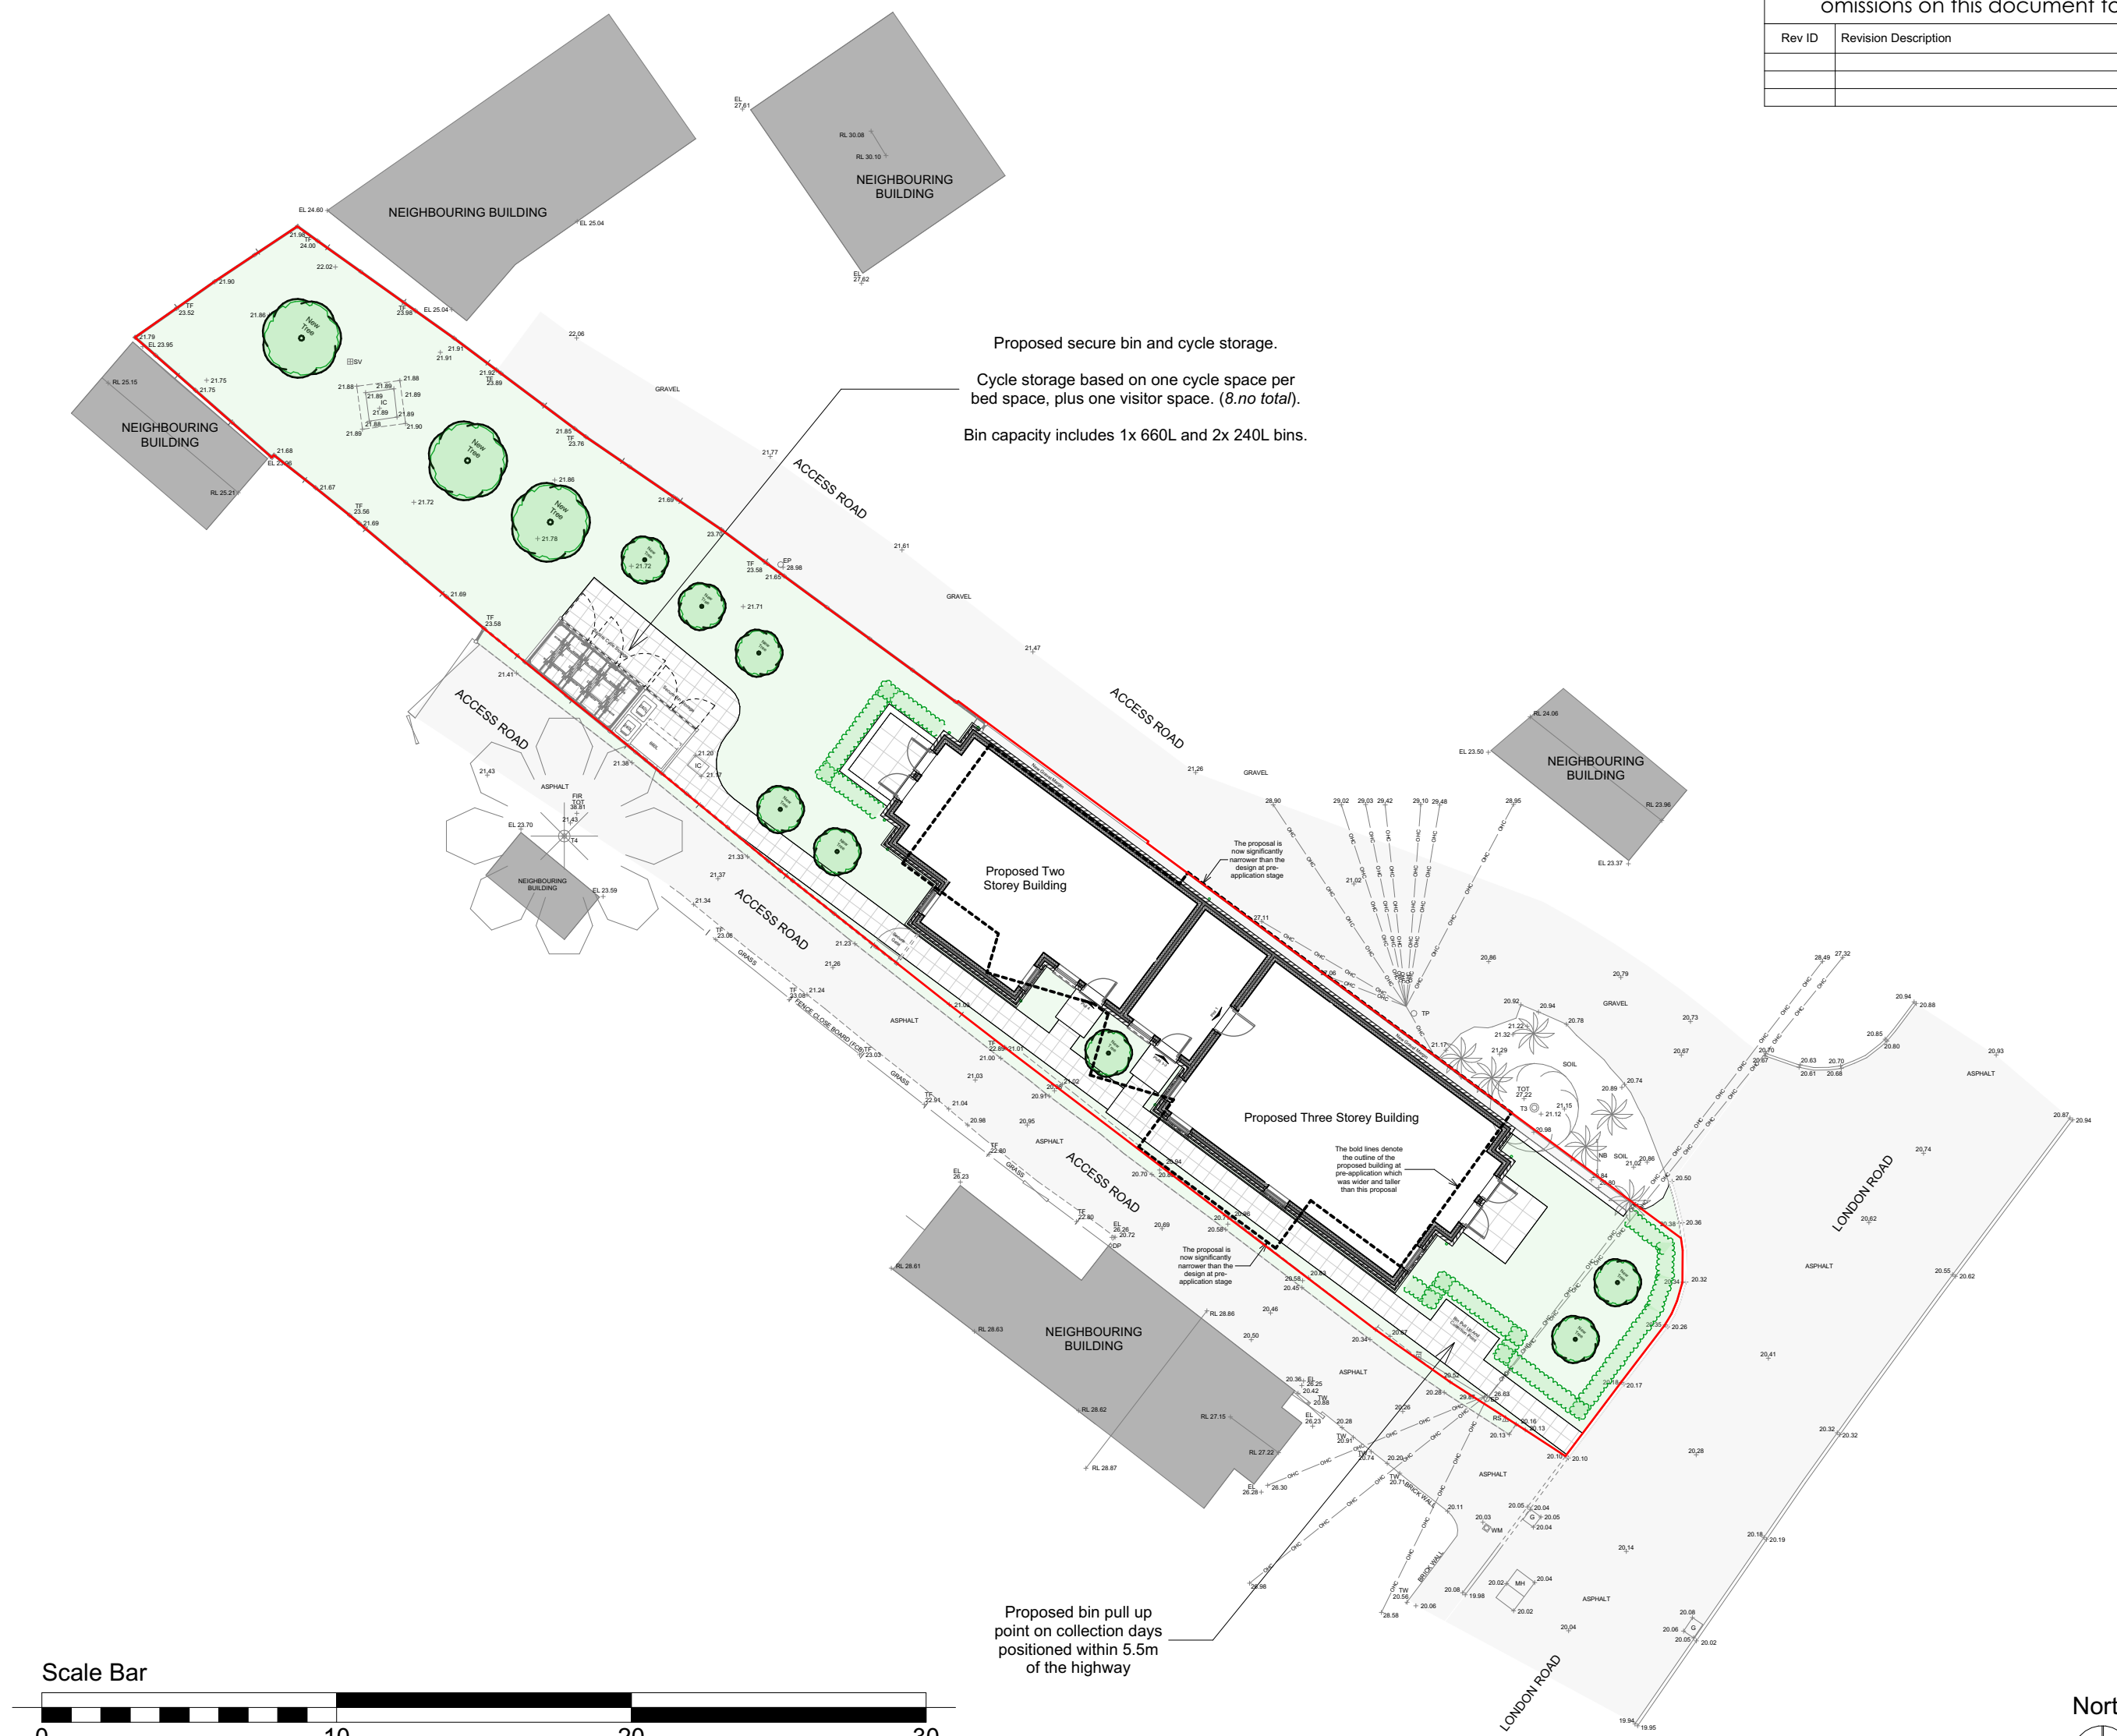

GA Proposed Site Plan 1:200

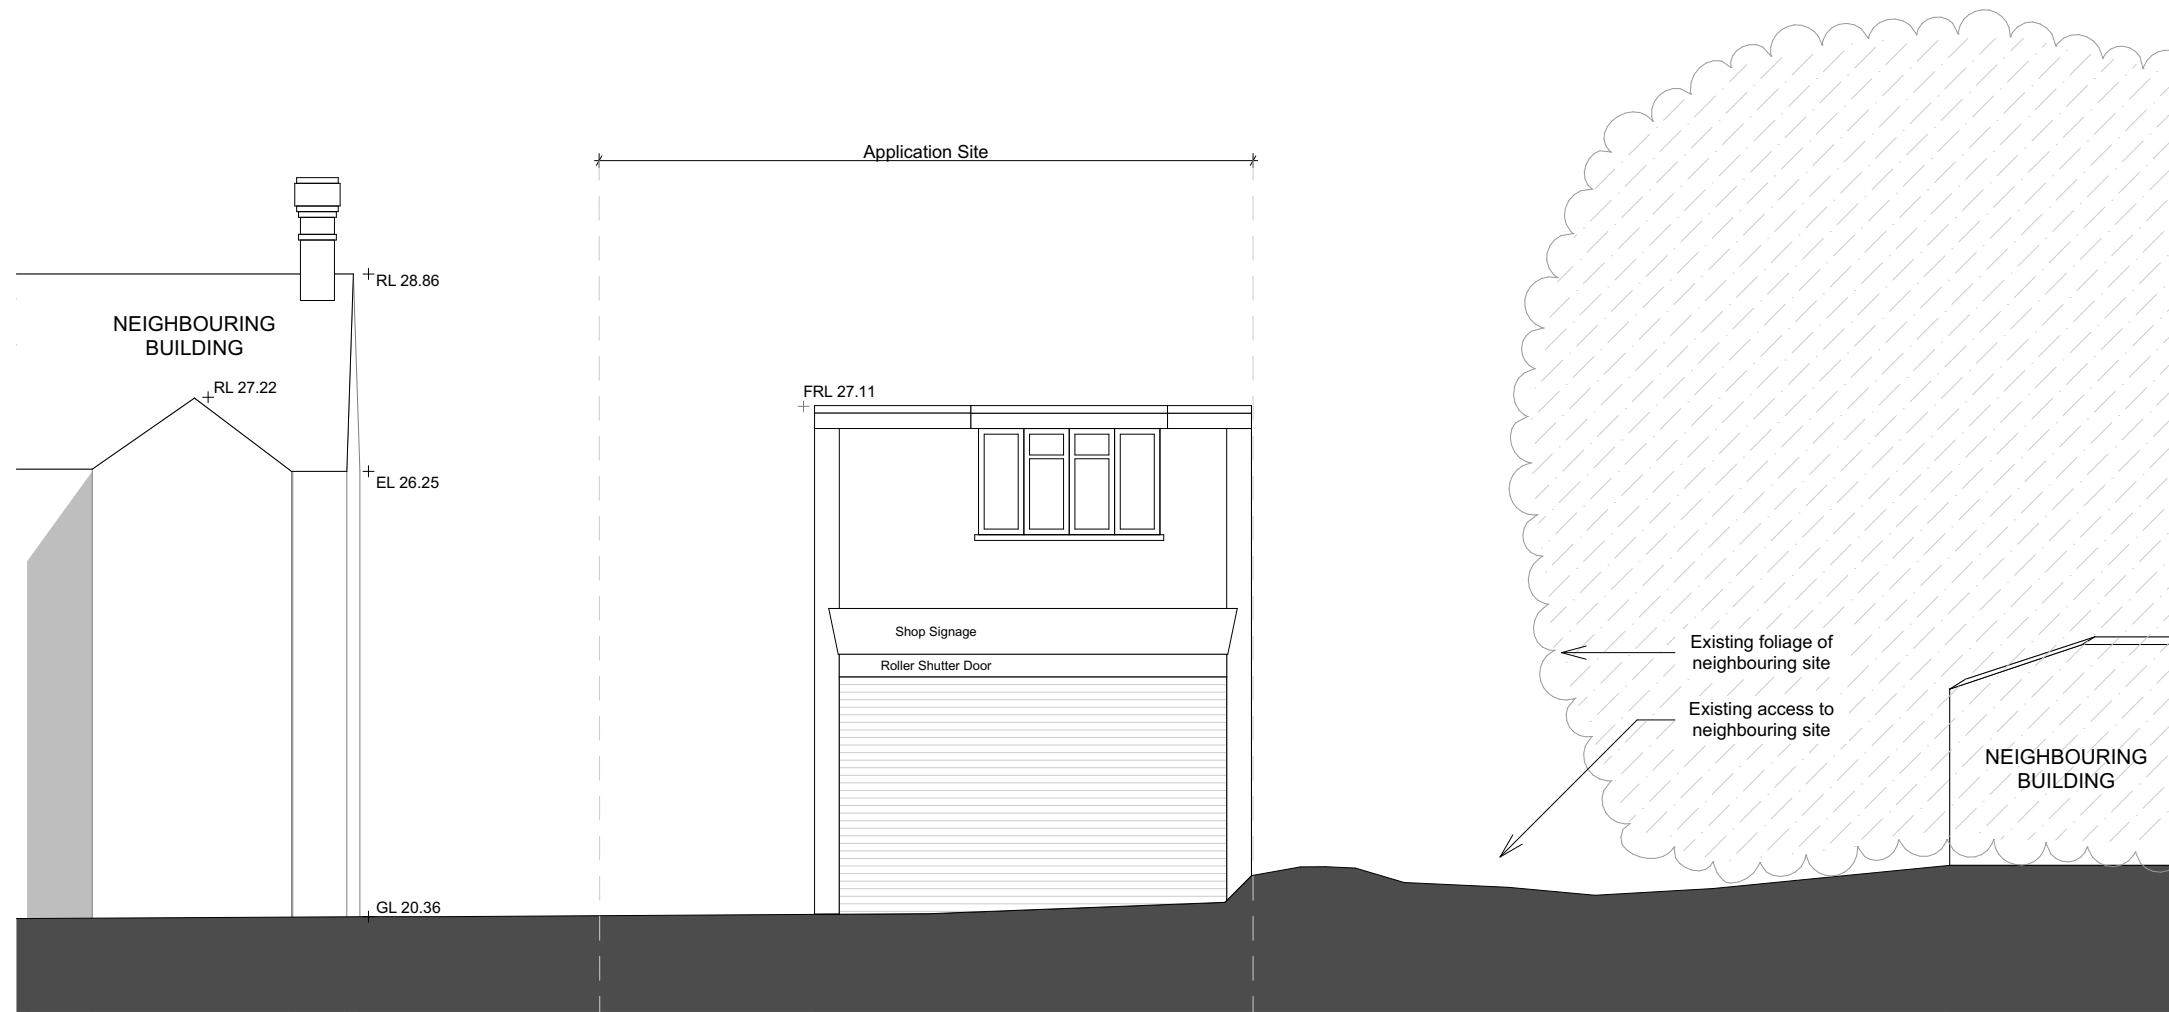

Street Scene Existing Elevation 1:100

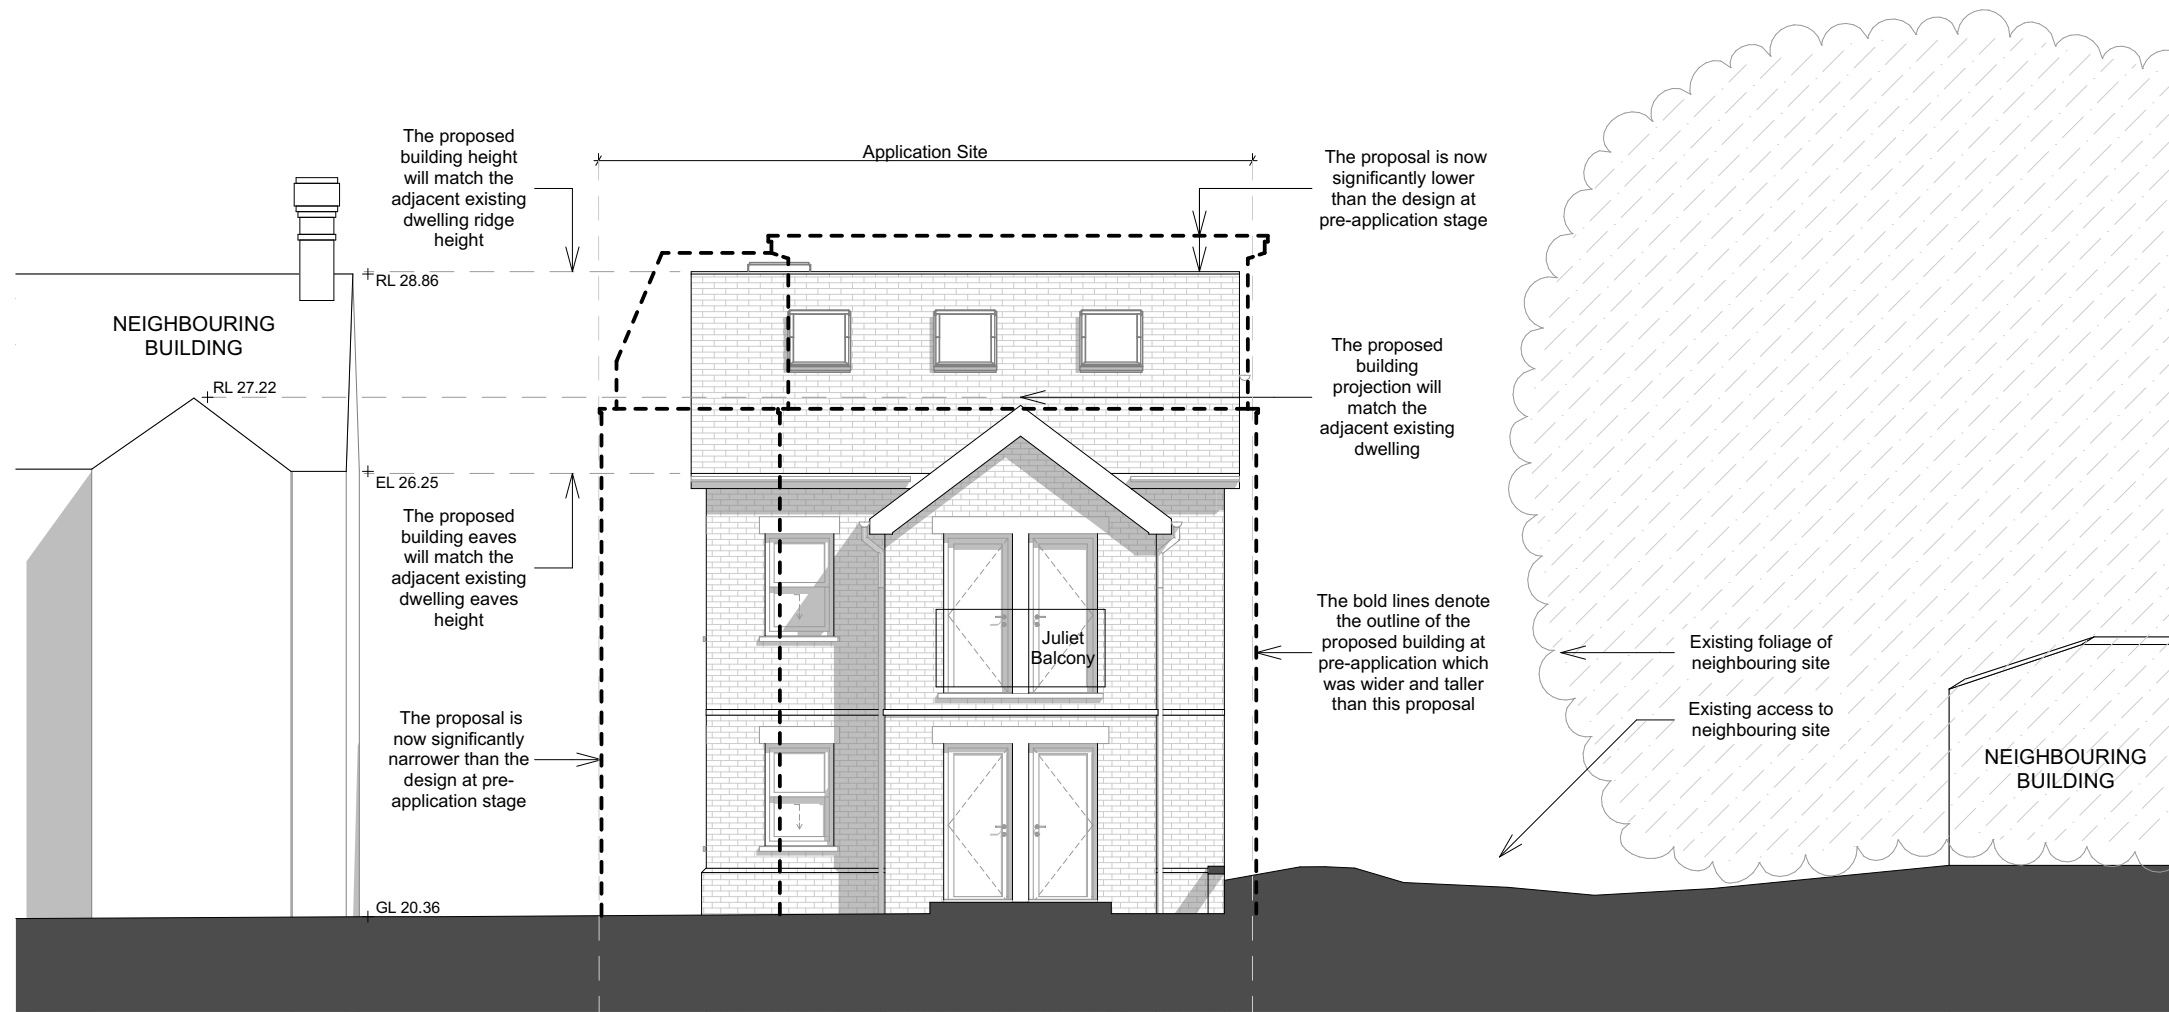

Street Scene Proposed Elevation 1:100

Accommodation Schedule

A total of 5 units are proposed
consisting of:-

- Plot 1 = 2 Bed 3 Person - 61.39m²
- Plot 2 = 2 Bed 3 Person - 61.39m²
- Plot 3 = 1 Bed 2 Person - 51.57m²
- Plot 4 = 1 Bed 2 Person - 50.21m²
- Plot 5 = 1 Bed 2 Person - 46.05m²