



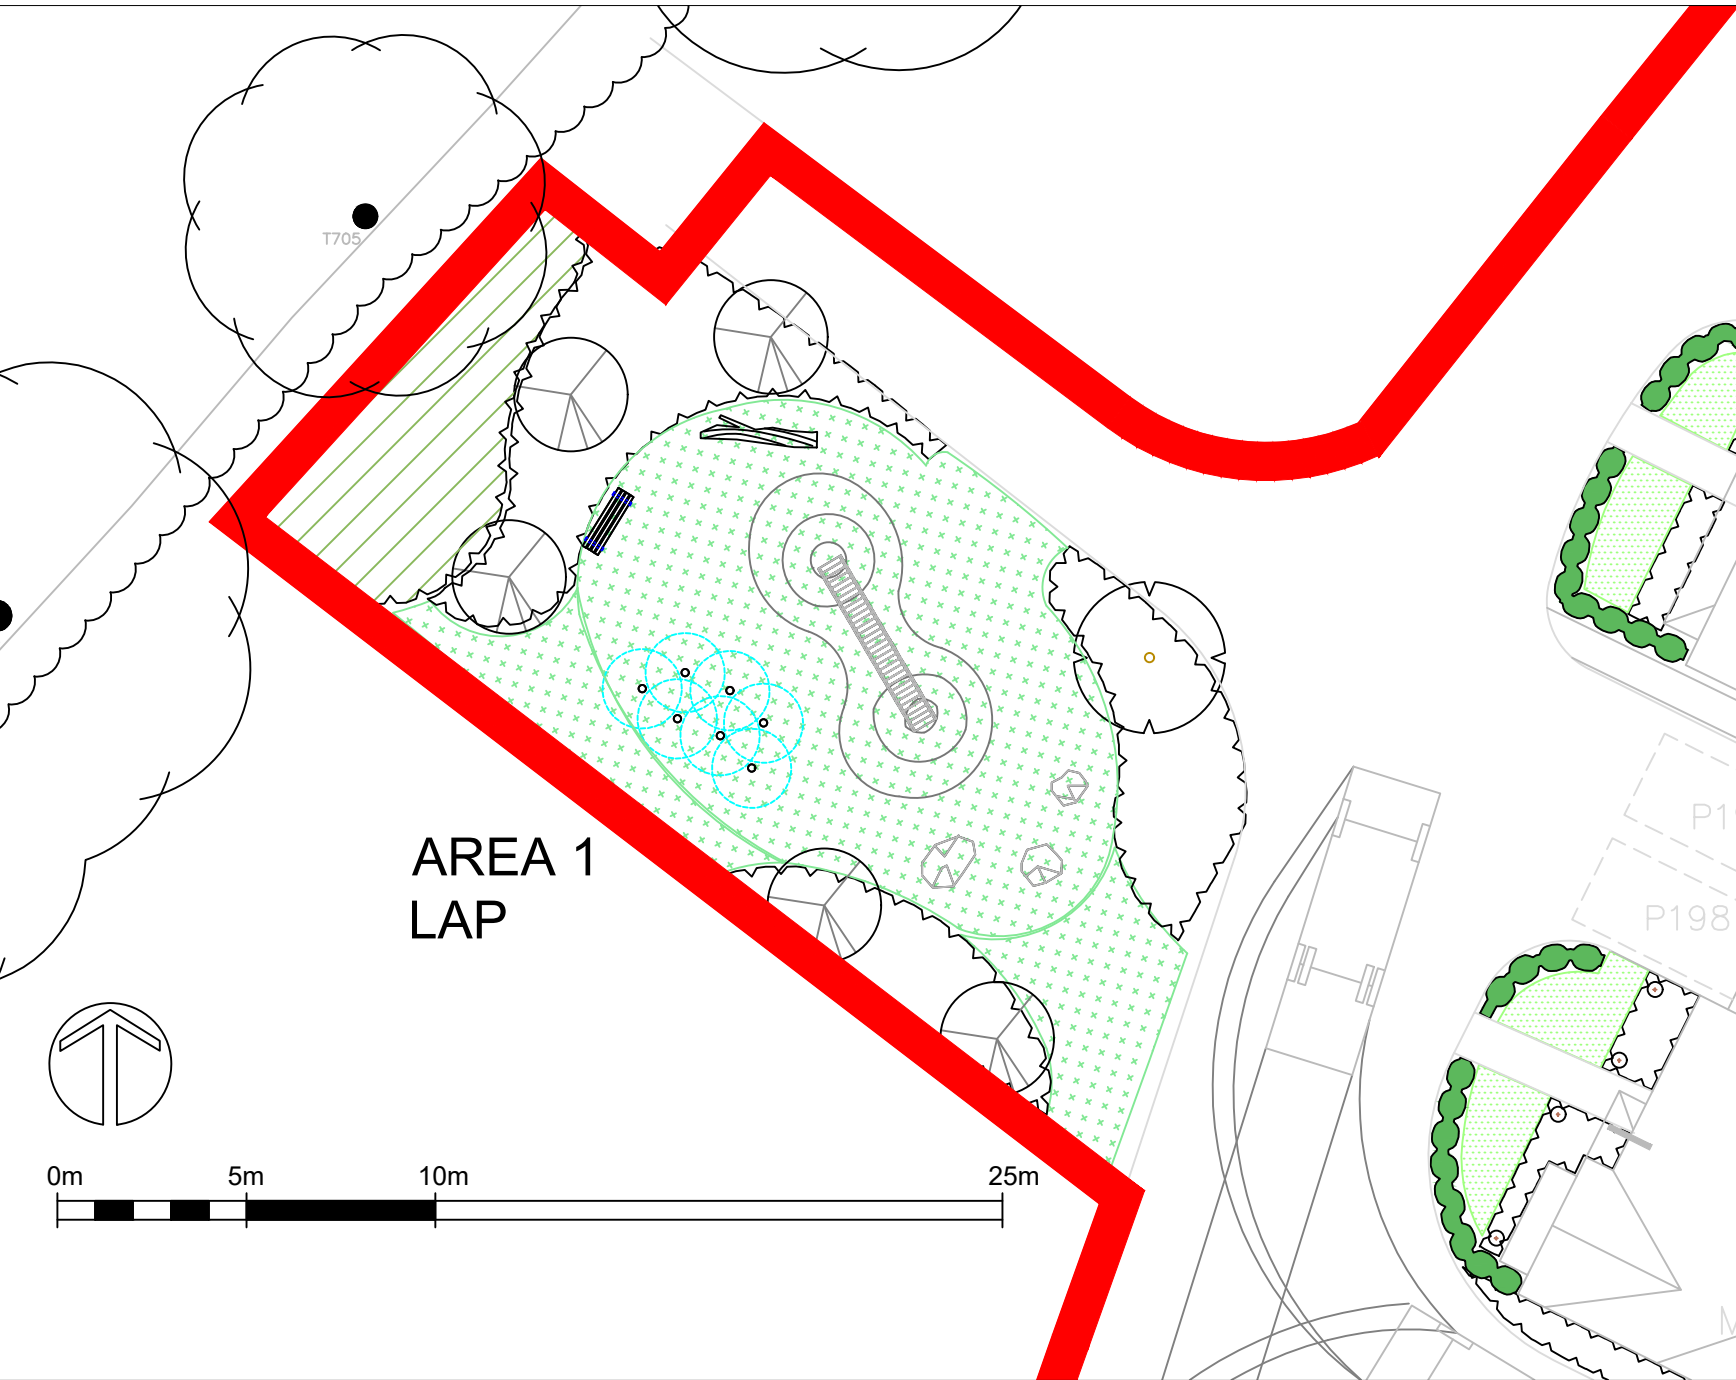

ABOVE : PLAY AREA 1
BELOW : PLAY AREA 2

Revisions:		
Rev:	Date:	Description:
P00	20.06.24	First issue.
P01	25.06.24	Minor layout updates.
P02	27.06.24	Minor layout updates.
P03	14.08.24	Scale bar added.

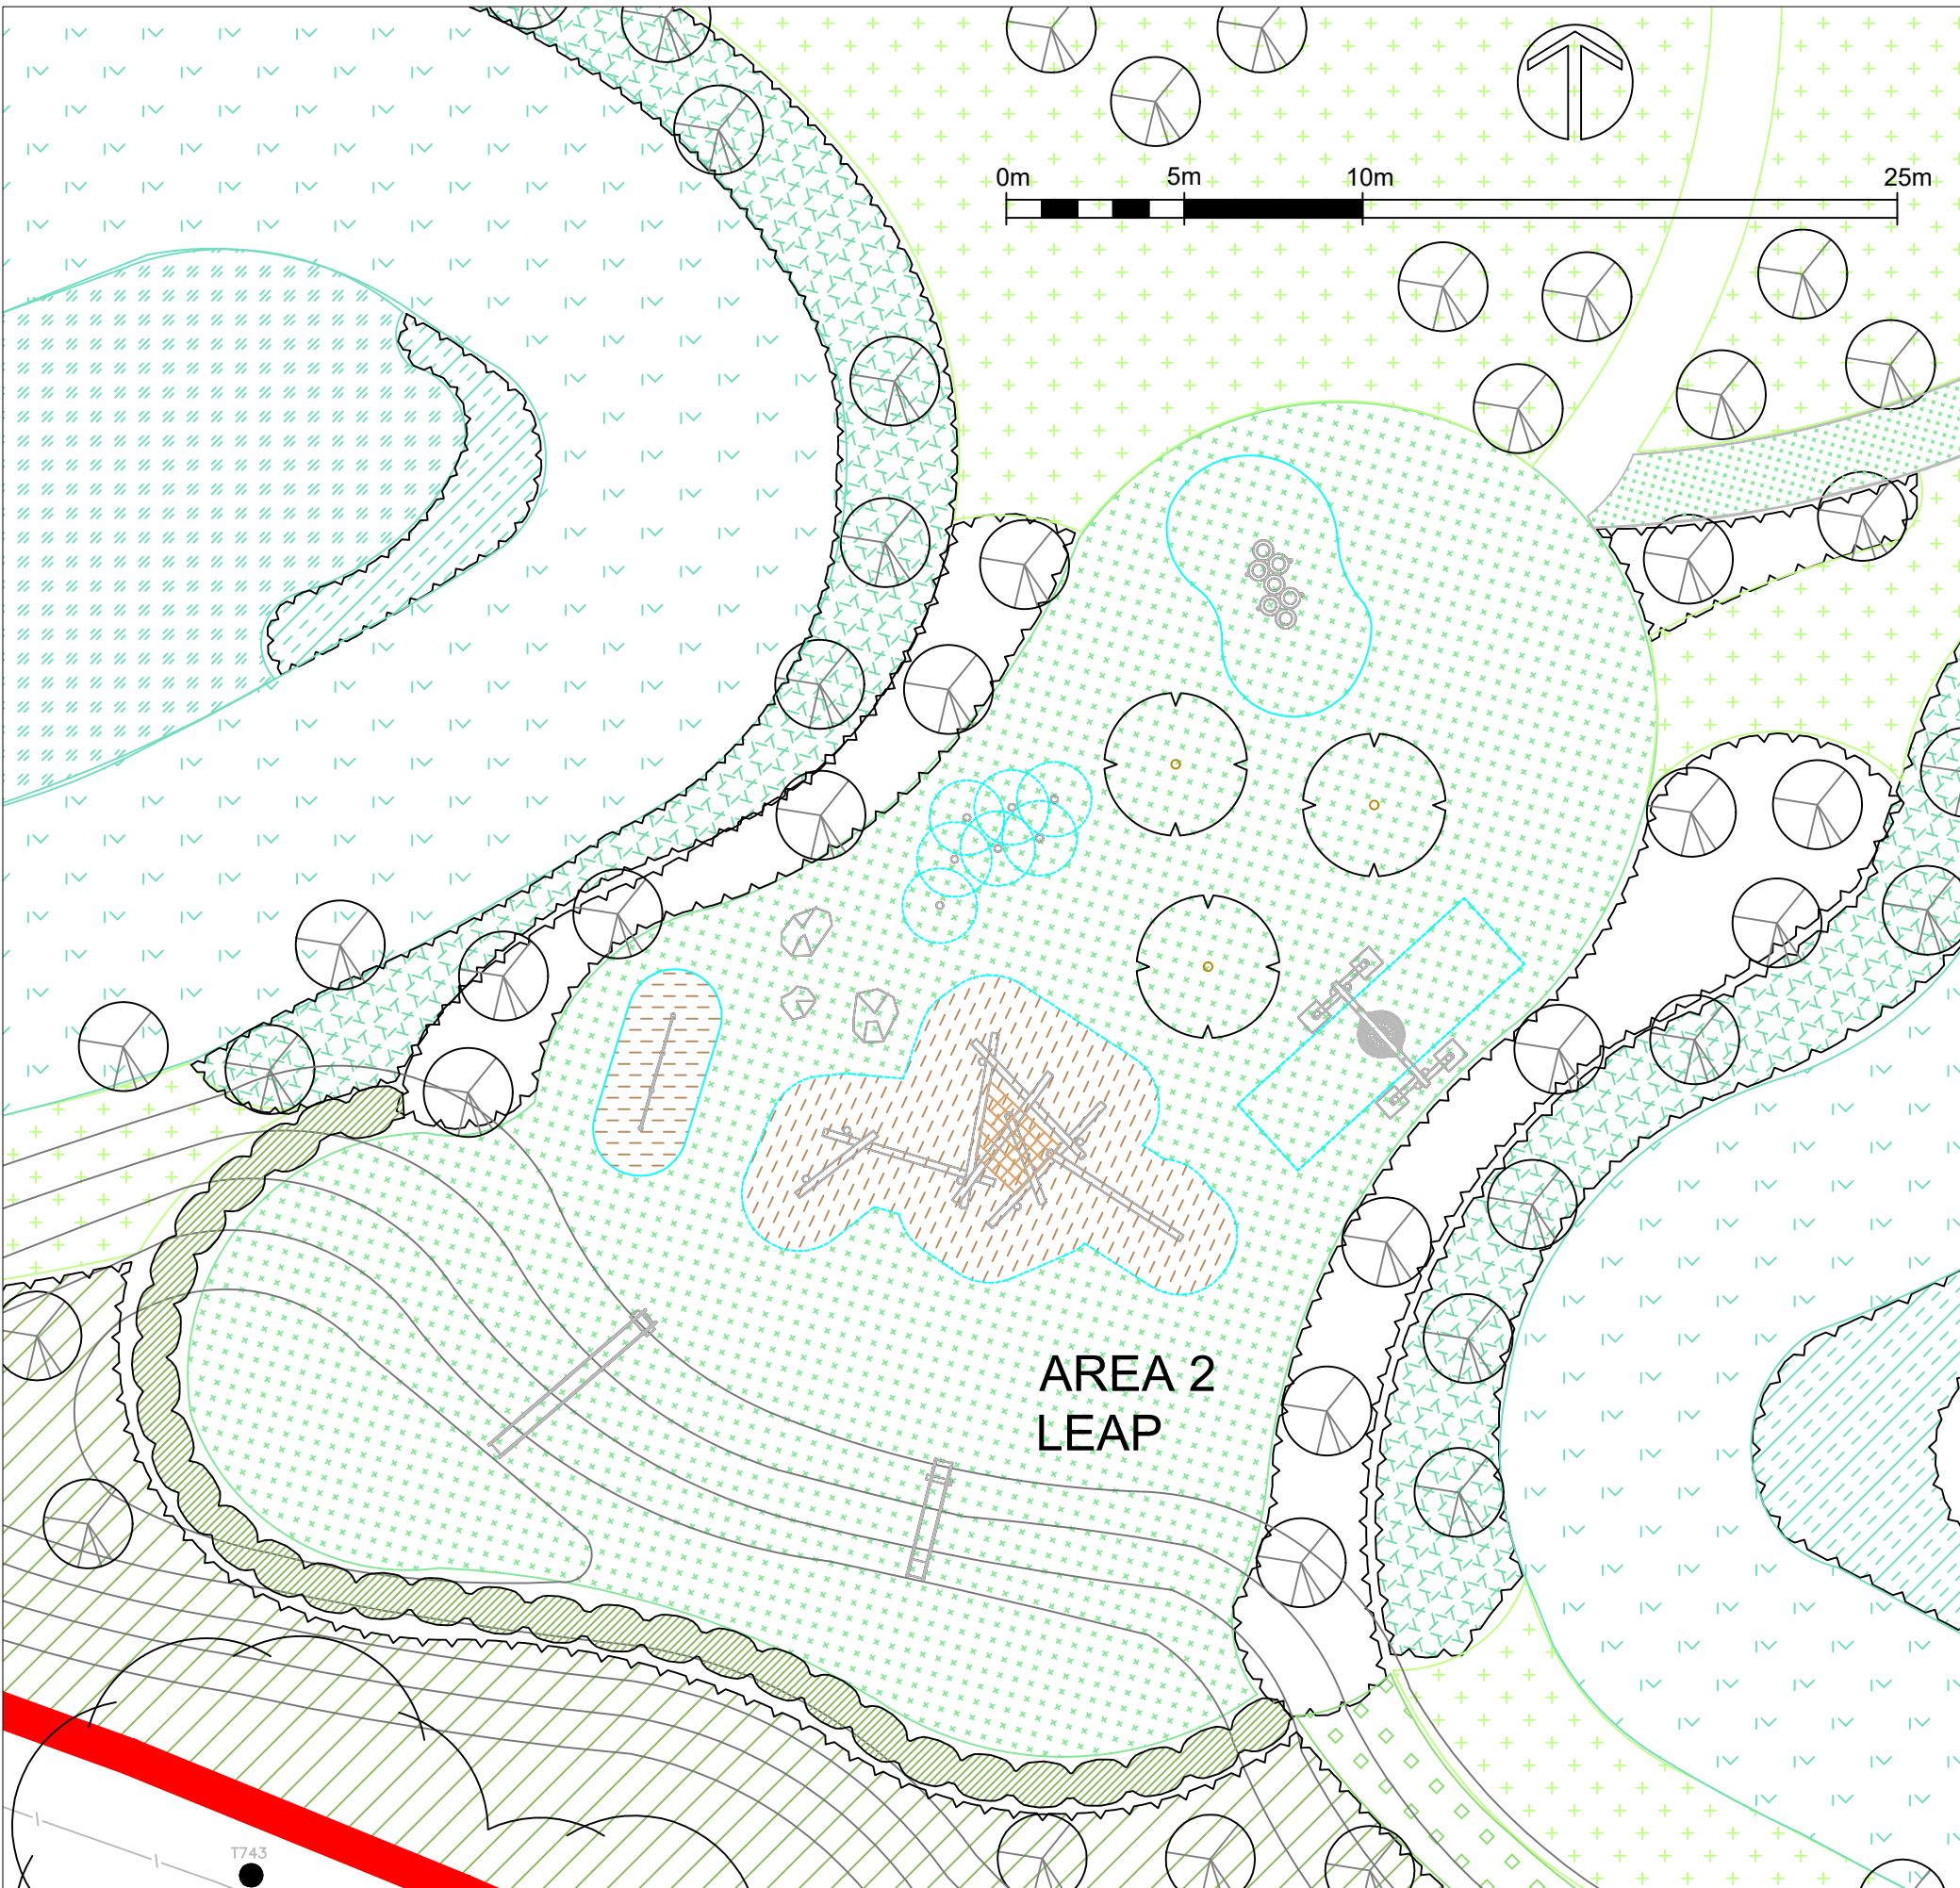

PLAY STRATEGY - PHASE 5


The LAP is located on the western boundary with the more substantial LEAP set within the southern area of open space and easily accessible from the residential edge.

This larger play element forms part of the wider linked network of open space and play facilities, linking with the LEAP located within phase 4. The play space has been designed to incorporate a grassed slope with slides, offering both directed and informal play opportunities.

Planting is located to contain the spaces, creating a buffer/ deterrent to the pond features. The grassland will be maintained as a species rich meadow with a mown path directing informal movement whilst allowing for occasional and low impact use.

The play environment endeavours to include a wide range of key play experiences;

- Physical play - spinning, sliding, rocking, swinging, balance, jumping, walking/ running and climbing.
- Sensory play - visual and interaction with natural features.
- Social play experiences - cooperative play and social interaction, dramatic and imaginative play.

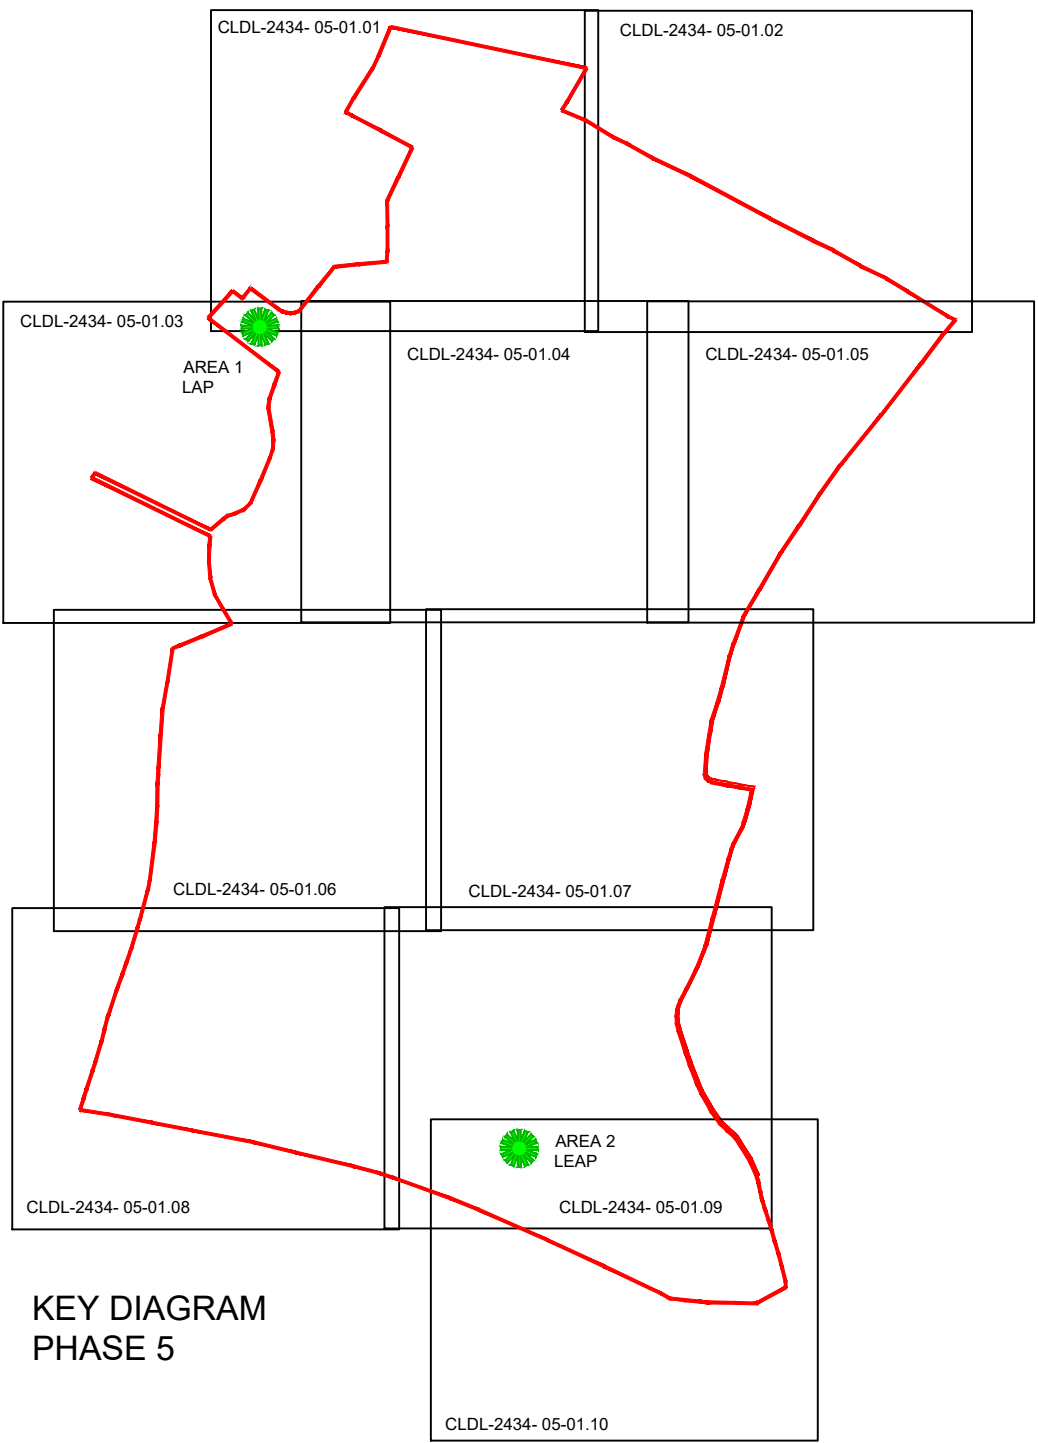

KEY DIAGRAM
PHASE 5

AREA 1 - LAP

Carved Timber Crocodile/ Play log
Individual timber feature. Bark removed, carved and sanded. Focal feature - climbing, balance, exploration and imagination.

Stepping Stone Logs/ Log Walk
Set of stepping logs of different heights to encourage children to move at different levels, strengthening their leg muscles and building their physical confidence. Also suitable for seating - balance, lower body strength, coordination and concentration, imagination and social interaction.

Play Boulders
Smooth and naturally slip resistant boulders to encourage children to climb and explore, also suitable for seating - balance, sensory stimulation and social interaction.

Timber Bridge
The Suspension Bridge is an attractive connection element linking play mounds. The shaky structure challenges balance and introduces a sense of adventure.

AREA 2 - LEAP

Cradle Nest Swing
Swinging and rocking are typical movements in childhood - movement, cooperation and social interaction.

Stepping Stone Logs/ Log Walk
Set of stepping logs of different heights to encourage children to move at different levels, strengthening their leg muscles and building their physical confidence. Also suitable for seating - balance, lower body strength, coordination and concentration, imagination and social interaction.

Climbing Structure 09
Climbing structure made from irregular rounded logs sits comfortably in a more natural environment. Potential for several children to play at once - climbing, balance, experiencing height, adventure and imaginative play. Social and individual play also providing informal seating for social gathering

Stainless Steel Slide
Incentive for playing: experiencing height, role-playing games. The slides are located on the slope formed by ground modeling to allow for safe use for small children and those who are less physically independent - movement, climbing, sliding. Social interaction and solitary play.

Play Boulders
Smooth and naturally slip resistant boulders to encourage children to climb and explore, also suitable for seating - balance, sensory stimulation and social interaction.

Tyre Trainer
Suitable for a wide age range - balance and coordination.

Chin up Bars
Suitable for a wide age range (not suitable for under 5 year olds) - upper body strength.



LEGEND - SOFT LANDSCAPE

- BOUNDARY LINE
- EXISTING TREES TO BE RETAINED
- PROPOSED TREES -Extra Heavy Standard trees
- PROPOSED TREES - standard trees
- PROPOSED ORNAMENTAL MULTI-STEM SMALL TREE/ LARGE SHRUB
- PROPOSED EVERGREEN HEDGE
- PROPOSED NATIVE HEDGE
- PROPOSED NATIVE WOODLAND/ STRUCTURAL BUFFER PLANTING
- PROPOSED NATIVE SHRUB/ WOODLAND EDGE PLANTING
- PROPOSED NATIVE SCRUB
- PROPOSED AMENITY PLANTING
- PROPOSED WETLAND PLANTING
- PROPOSED NATIVE PLANTING ASSOCIATED WITH PONDS
- PROPOSED TURF (verges & plot frontages) / SEEDED (general areas.)
- MEADOW MIX FOR CLAY SOILS (Emorsgate EM4 or similar approved)
- WOODLAND EDGE/ SHADE TOLERANT MIX (Emorsgate EW1 or similar approved).
- WETLAND MIX (Emorsgate EM8 or similar approved).
- WETLAND WILD FLOWER MIX (Emorsgate EP1F or similar approved).
- GENERAL AMENITY MOWN GRASS (seeded)

PLAY EQUIPMENT

- STEPPING STONE LOGS (safety area indicated) - Playdale or similar approved.
- PLAY BOULDERS - Playdale or similar approved.
- TIMBER SWINGING HORSE - Timberplay or similar approved.
- CLIMBING STRUCTURE - Timberplay (structure 09) or similar approved.
- PLAY TREE LOG - Copper Beech Play or similar approved.
- WOBBLE DISH - Timberplay or similar approved.
- CRADLE NEST SWING - Timberplay or similar approved.
- SMALL WHEELCHAIR CAROUSEL - Timberplay or similar approved.
- SEATING LOGS - Copper Beech Play or similar approved.
- SLIDE (small) - Timberplay or similar approved
- INFORMAL PLAY MOUNDS
- BALANCE BLOCKS - Timberplay or similar approved.
- TIMBER BENCH - Playdale or similar approved.
- WOOD FIBRE SURFACE / BARK MULCH

Charnwood Landscape Design Limited
Quatro House □ Lyon Way □ Frimley Road □ Camberley □ Surrey □ GU16 7ER
Tel : 01433 631960 Email : info @clld.co.uk

Job	Scale	Date
PHASE 5 - SOUTHWATER, WEST SUSSEX	NTS	June 2024
Drawing Name	Dwg no.	Rev.
PLAY STRATEGY	CLDL-2434-05-03.01	P03