



Horsham District Council
Parkside
Chart Way
Horsham
West Sussex
RH12 1RL

Your ref
DISC/26/0049

Our ref
DSA000006368

Date
20th February 2026

Contact
Tel 0330 303 0119

Dear Sir/Madam,

Proposal: Application for Approval of Details Reserved by Conditions 8 (finished floor levels and external ground levels) and 12 (foul water sewerage disposal) to approved Outline application DC/21/2233 (265 dwellings, demolition of No. 37 Kings Barn Lane to provide new pedestrian/cycle/emergency link, provision of vehicular access from the A283 Steyning bypass, provision of public open space, community orchard, sustainable drainage and other ancillary and enabling works).

Site: Land North of Glebe Farm and Kings Barn Lane, Kings Barn Lane, Steyning, West Sussex,

Thank you for your correspondence, please see our comments below regarding the above application.

Following a review of the document submitted Southern Water is happy to discharge Condition 12 (Foul Water Sewerage Disposal).


We do not have any comments on Conditions 8 (finished floor levels and external ground levels).

For further advice, please contact Southern Water, Southern House, Yeoman Road, Worthing, West Sussex, BN13 3NX (Tel: 0330 303 0119)

Website: southernwater.co.uk or by email at: SouthernWaterPlanning@southernwater.co.uk

Yours faithfully,

Future Growth Planning Team
southernwater.co.uk/developing-building/planning-your-development

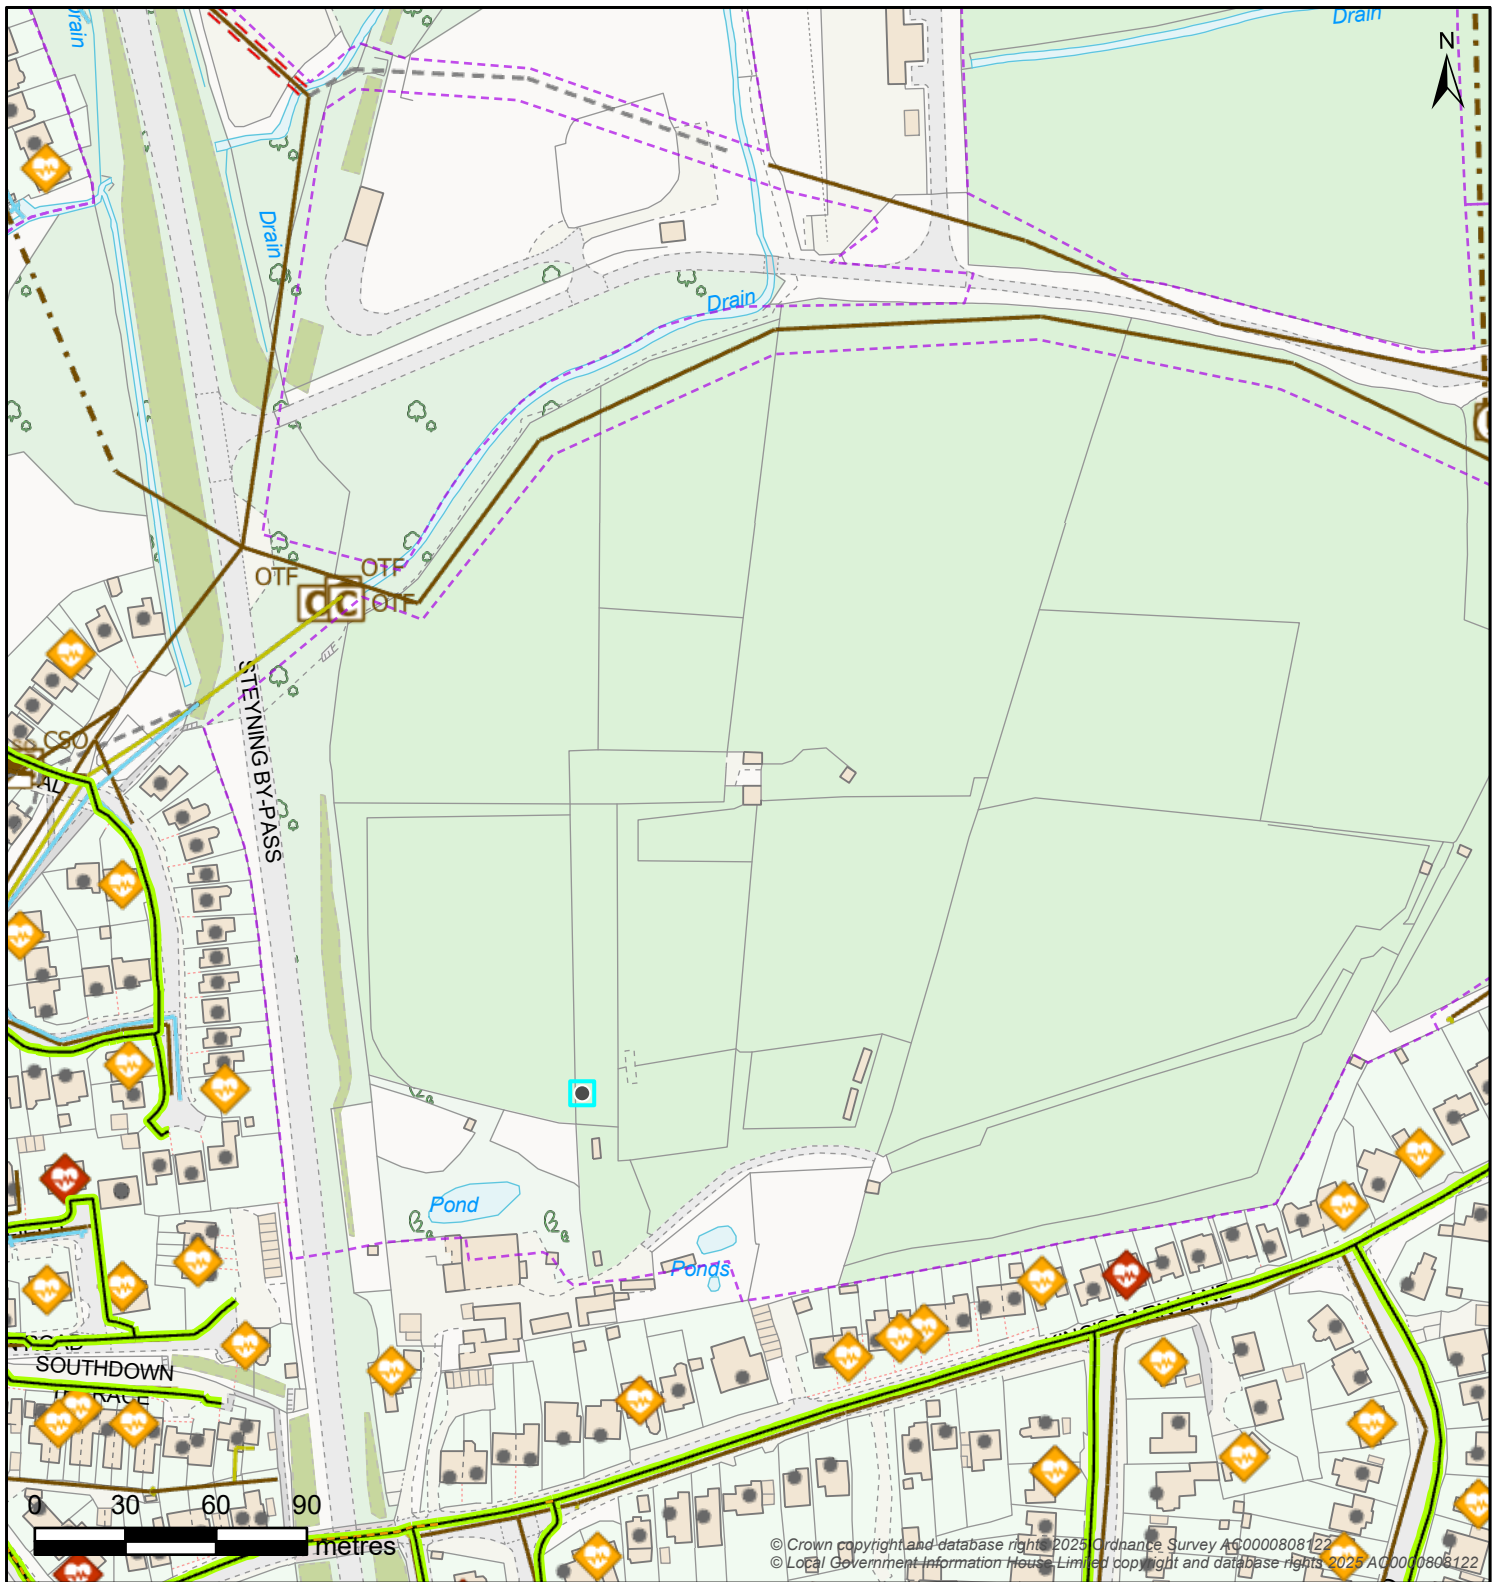

Map Title: SW Print

Printed By: Anne.McFarlane2
Date Printed: 20/02/2026
Map Scale: 2500

The information provided is believed to be correct but is provided on an 'as is' basis and without any warranty or condition express or implied, statutory or otherwise as to its quality or fitness for purpose. Actual positions of assets should always be determined on site.



Controllable Valve			Flow Control			Inlet-Outfall	
Damboards	Penstock	Valve	Anti Flood Device	Pumped Anti Flood Device	Reflux Valve	Inlet	Outfall
Manhole							
BIF Bifurcation	Cascade	CP Catchpit	Head Of Public Sewer	IC Interceptor Chamber	Manhole	S Soakaway	WO Washout
Outfall Headworks		Overflow Chamber		Pipe Bridge		Pumping Station	
Outfall Headworks	CSO Combined Sewer Overflow	EMO Emergency Overflow	Pipe Bridge	Micro Pumping Station	Pumping Station		
Sewer Level Monitor		Storage		Treatment Works		Weir	
Sewer Level Monitor	Storm Tank	Tidal Storage Tank	Treatment Works	Weir	Wastewater Site		
Wastewater Pipe				Wastewater Use		Developer Services	
Culverted Water Course	Syphon	Tank Sewer	Trunk Sewer	Foul	Combined	Build Over Agreement	Section 104
Drain	Vacuum Main	Decommissioned Pipe	Sewer	Sludge	Treated Effluent	Catchment	Sub-Catchment
Outfall				Surface Water	Private		
Overflow							
Rising Main							